


- NOTES
- 1 Timber paneled entrance door with plain glazed overlite
 - 2 Modern stone step of awkward proportions
 - 3 Cambridge White / Gault Face brickwork
 - 7 Recently inserted timber framed glazed door and overlite
 - 10 Modern stone steps

FOR REFERENCED VIEWS REFER TO CDH- BMD- 00- DR- A
SERIES OF DRAWINGS

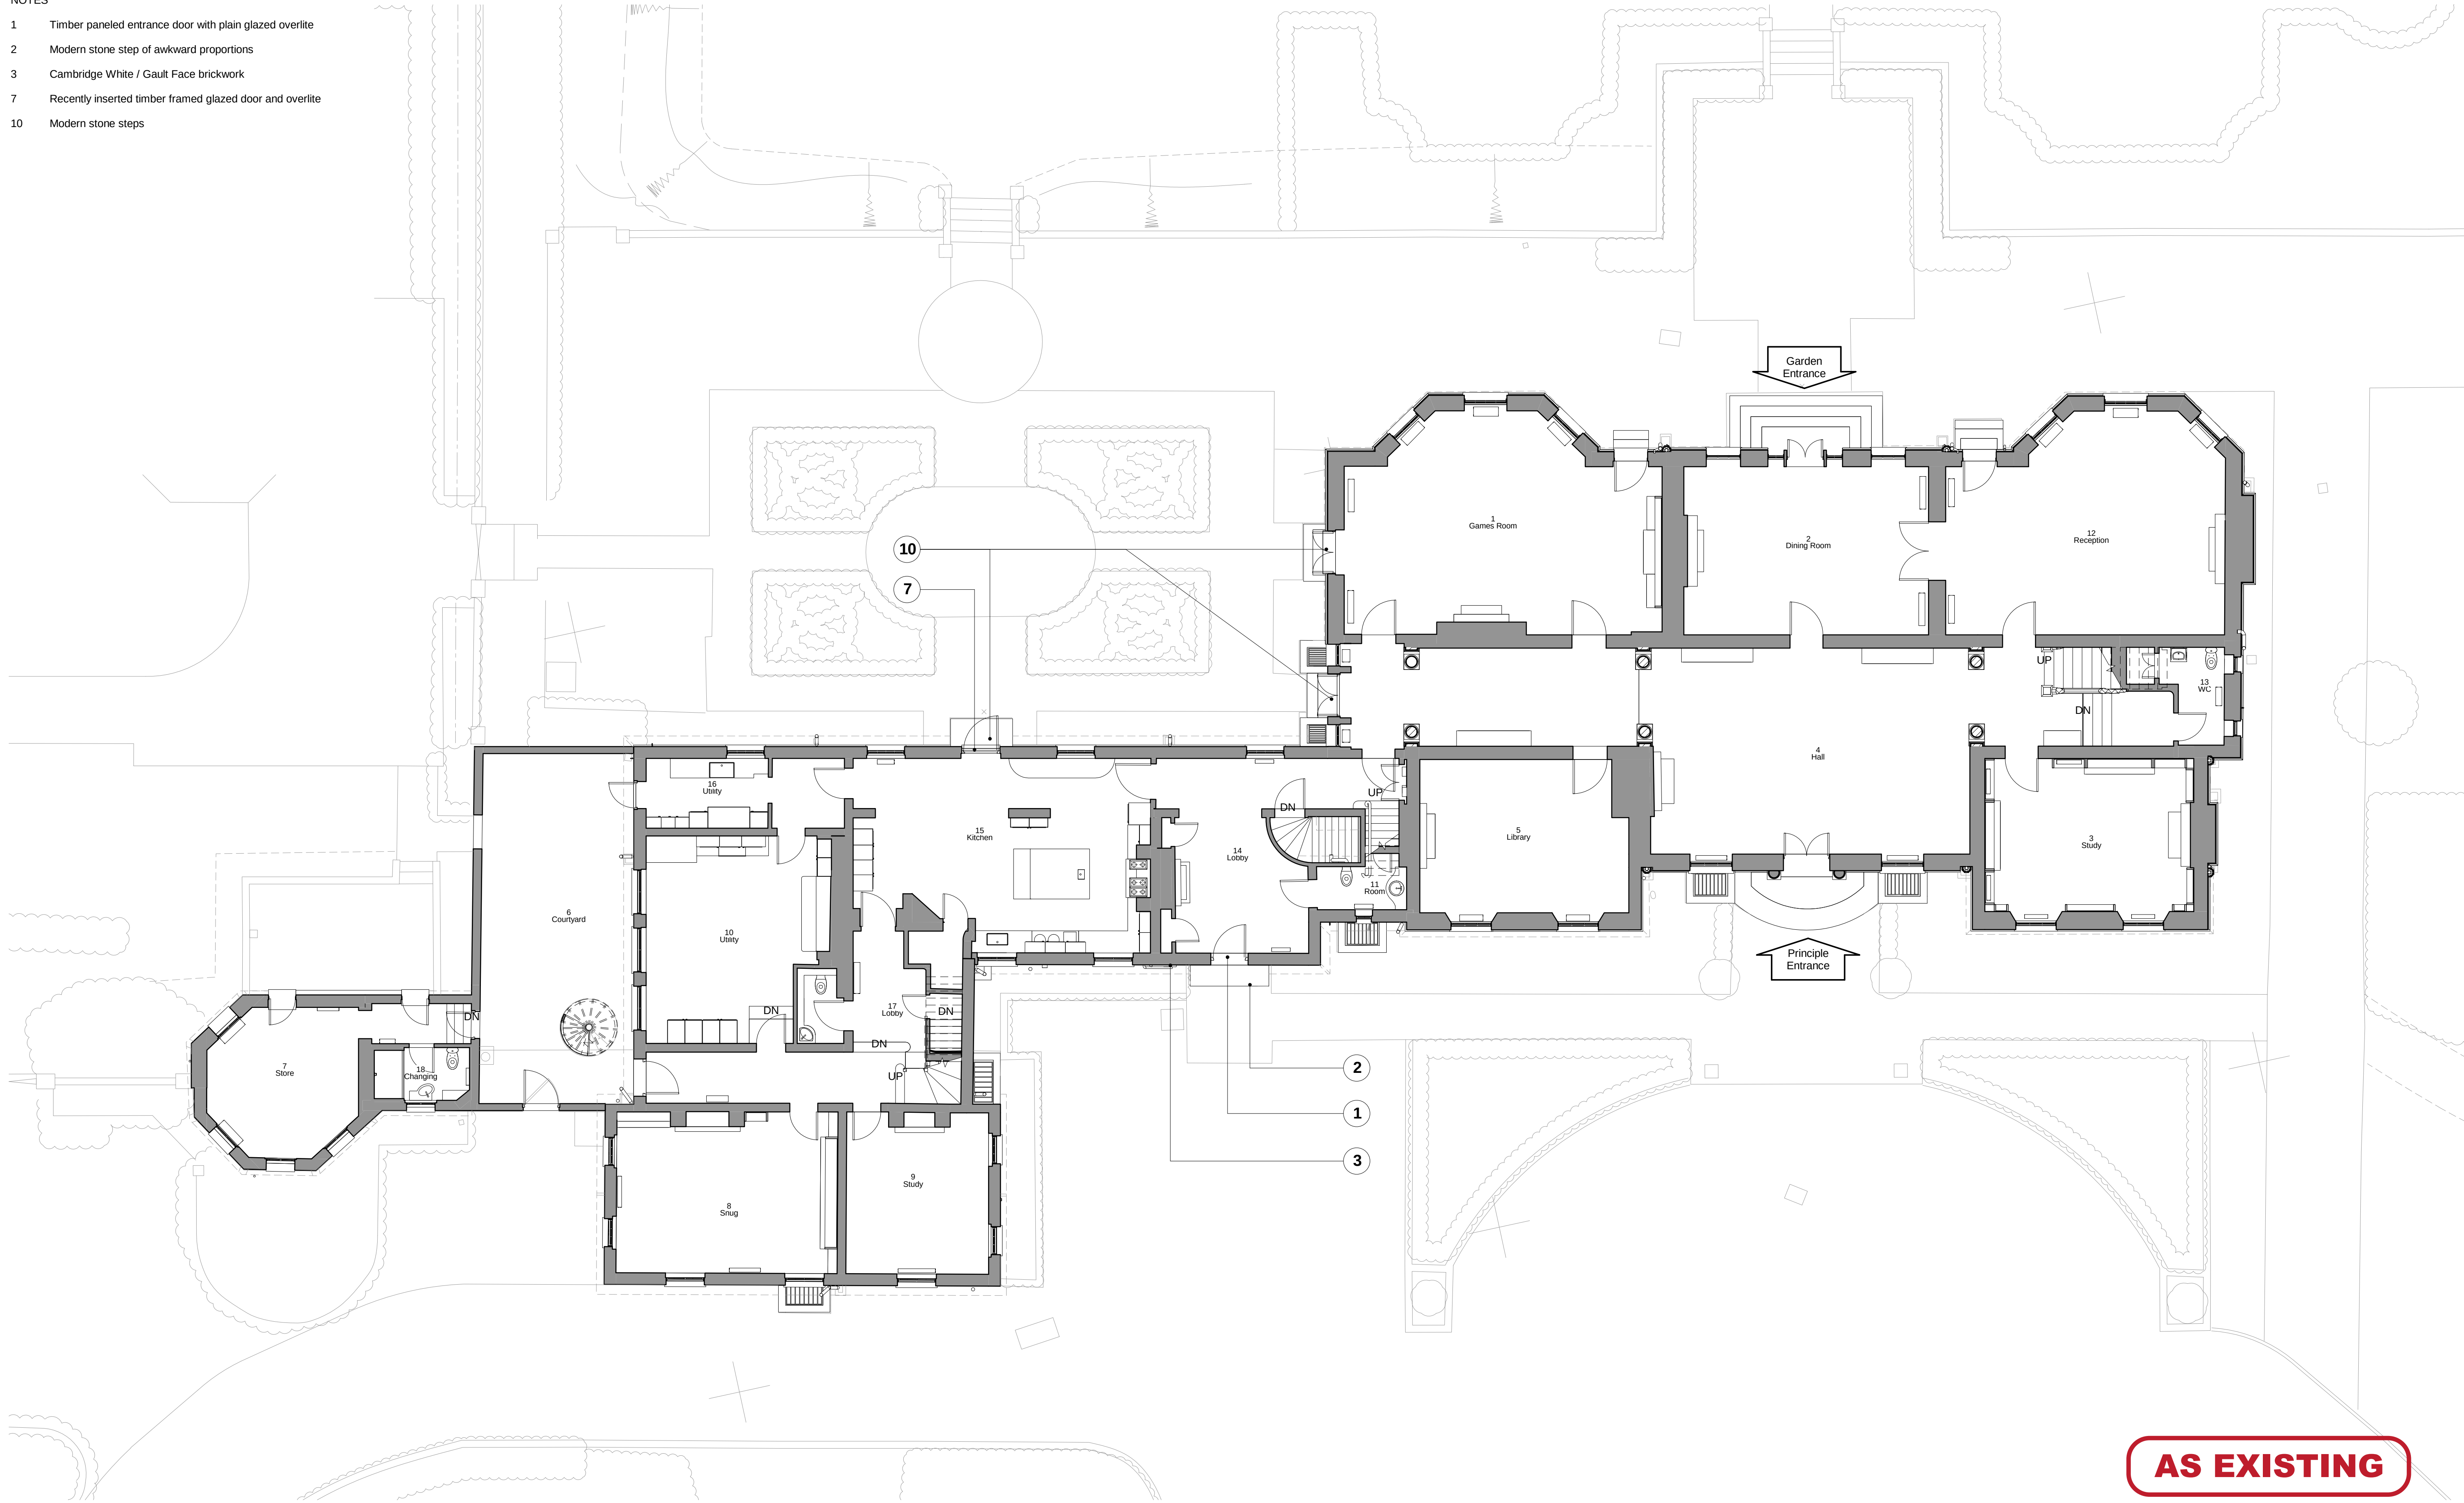

AS EXISTING



BAM Design
An operating company of
BAM Construct UK Ltd
Architecture
Interior Design
3D Visualisation
Feasibility Studies
Structural Engineering
Environmental Services
Building Information Modelling

Centrum Business Park
Griffiths Way, St Albans
Hertfordshire, AL1 2RD
01727 894200
design@bam.co.uk
www.bam.co.uk

MFA / Malcolm Fryer
Architects

project Codicote House

site Ground Floor - Existing Plan

purpose of issue
PLANNING

scale	1 : 100 @ A1	drawn	GT	BAM job no.	4498
date	06/28/18	checked	MWB	project code	CDH- BMD- Z1- 00- DR- A- 13002 P3
project code	CDH- BMD- Z1- 00- DR- A- 13002 P3	originator	GT	volume	level
type	scale	number	rev		

P2	GT	MWB	24-08-18	Keyplan & Scale bar added
rev	by	chkd	date	description

