



NOTES

- Existing modern door opening to be carefully enlarged in consultation with a conservation structural engineer.
- Existing gauged header course to door to be extended.
- New traditional glazed timber doors with side lights, pane proportions and profiles to match windows adjacent.
- New Gault face brickwork with traditional lime mortar to closely match existing. Gauged brickwork to the openings to align and closely match those of the existing elevation of the service range.
- Existing masonry wall remnant reduced and new pier formed to rationalise and align with structural down-stands over to enable enhanced relationships with existing structure over and with proposed garden room addition all in consultation with a conservation structural engineer.
- Painted plaster internal linings to walls
- Ceramic / stone floor finish
- New minimally framed metal glazing with dark framing including seamless corner units. Alignment of glazing to be set-out by existing French doors to existing residence
- Insulated painted plasterboard ceiling linings
- Seamless flush glazed roof light
- New welsh slate roofing to match colour and gauge of existing. Lead hip and ridge rolls.
- Minimal metal coping to addition
- New garden retaining wall finished in matching white / Gault brickwork and lime mortar to closely match existing
- New raised garden terrace with traditional flag stone finish and stairs
- New metal hoppers and downpipe
- Historic brick finish maintained internally
- Free standing Pergola providing cover & shading for external dining space. Powder coated metal frame colour matched to brickwork. Features adjustable & retractable blades and integrated side curtains to provide flexible shading.

For details of previously concented schemes, please refer to applications 18/02280/FPH & 21/01512/FPH.

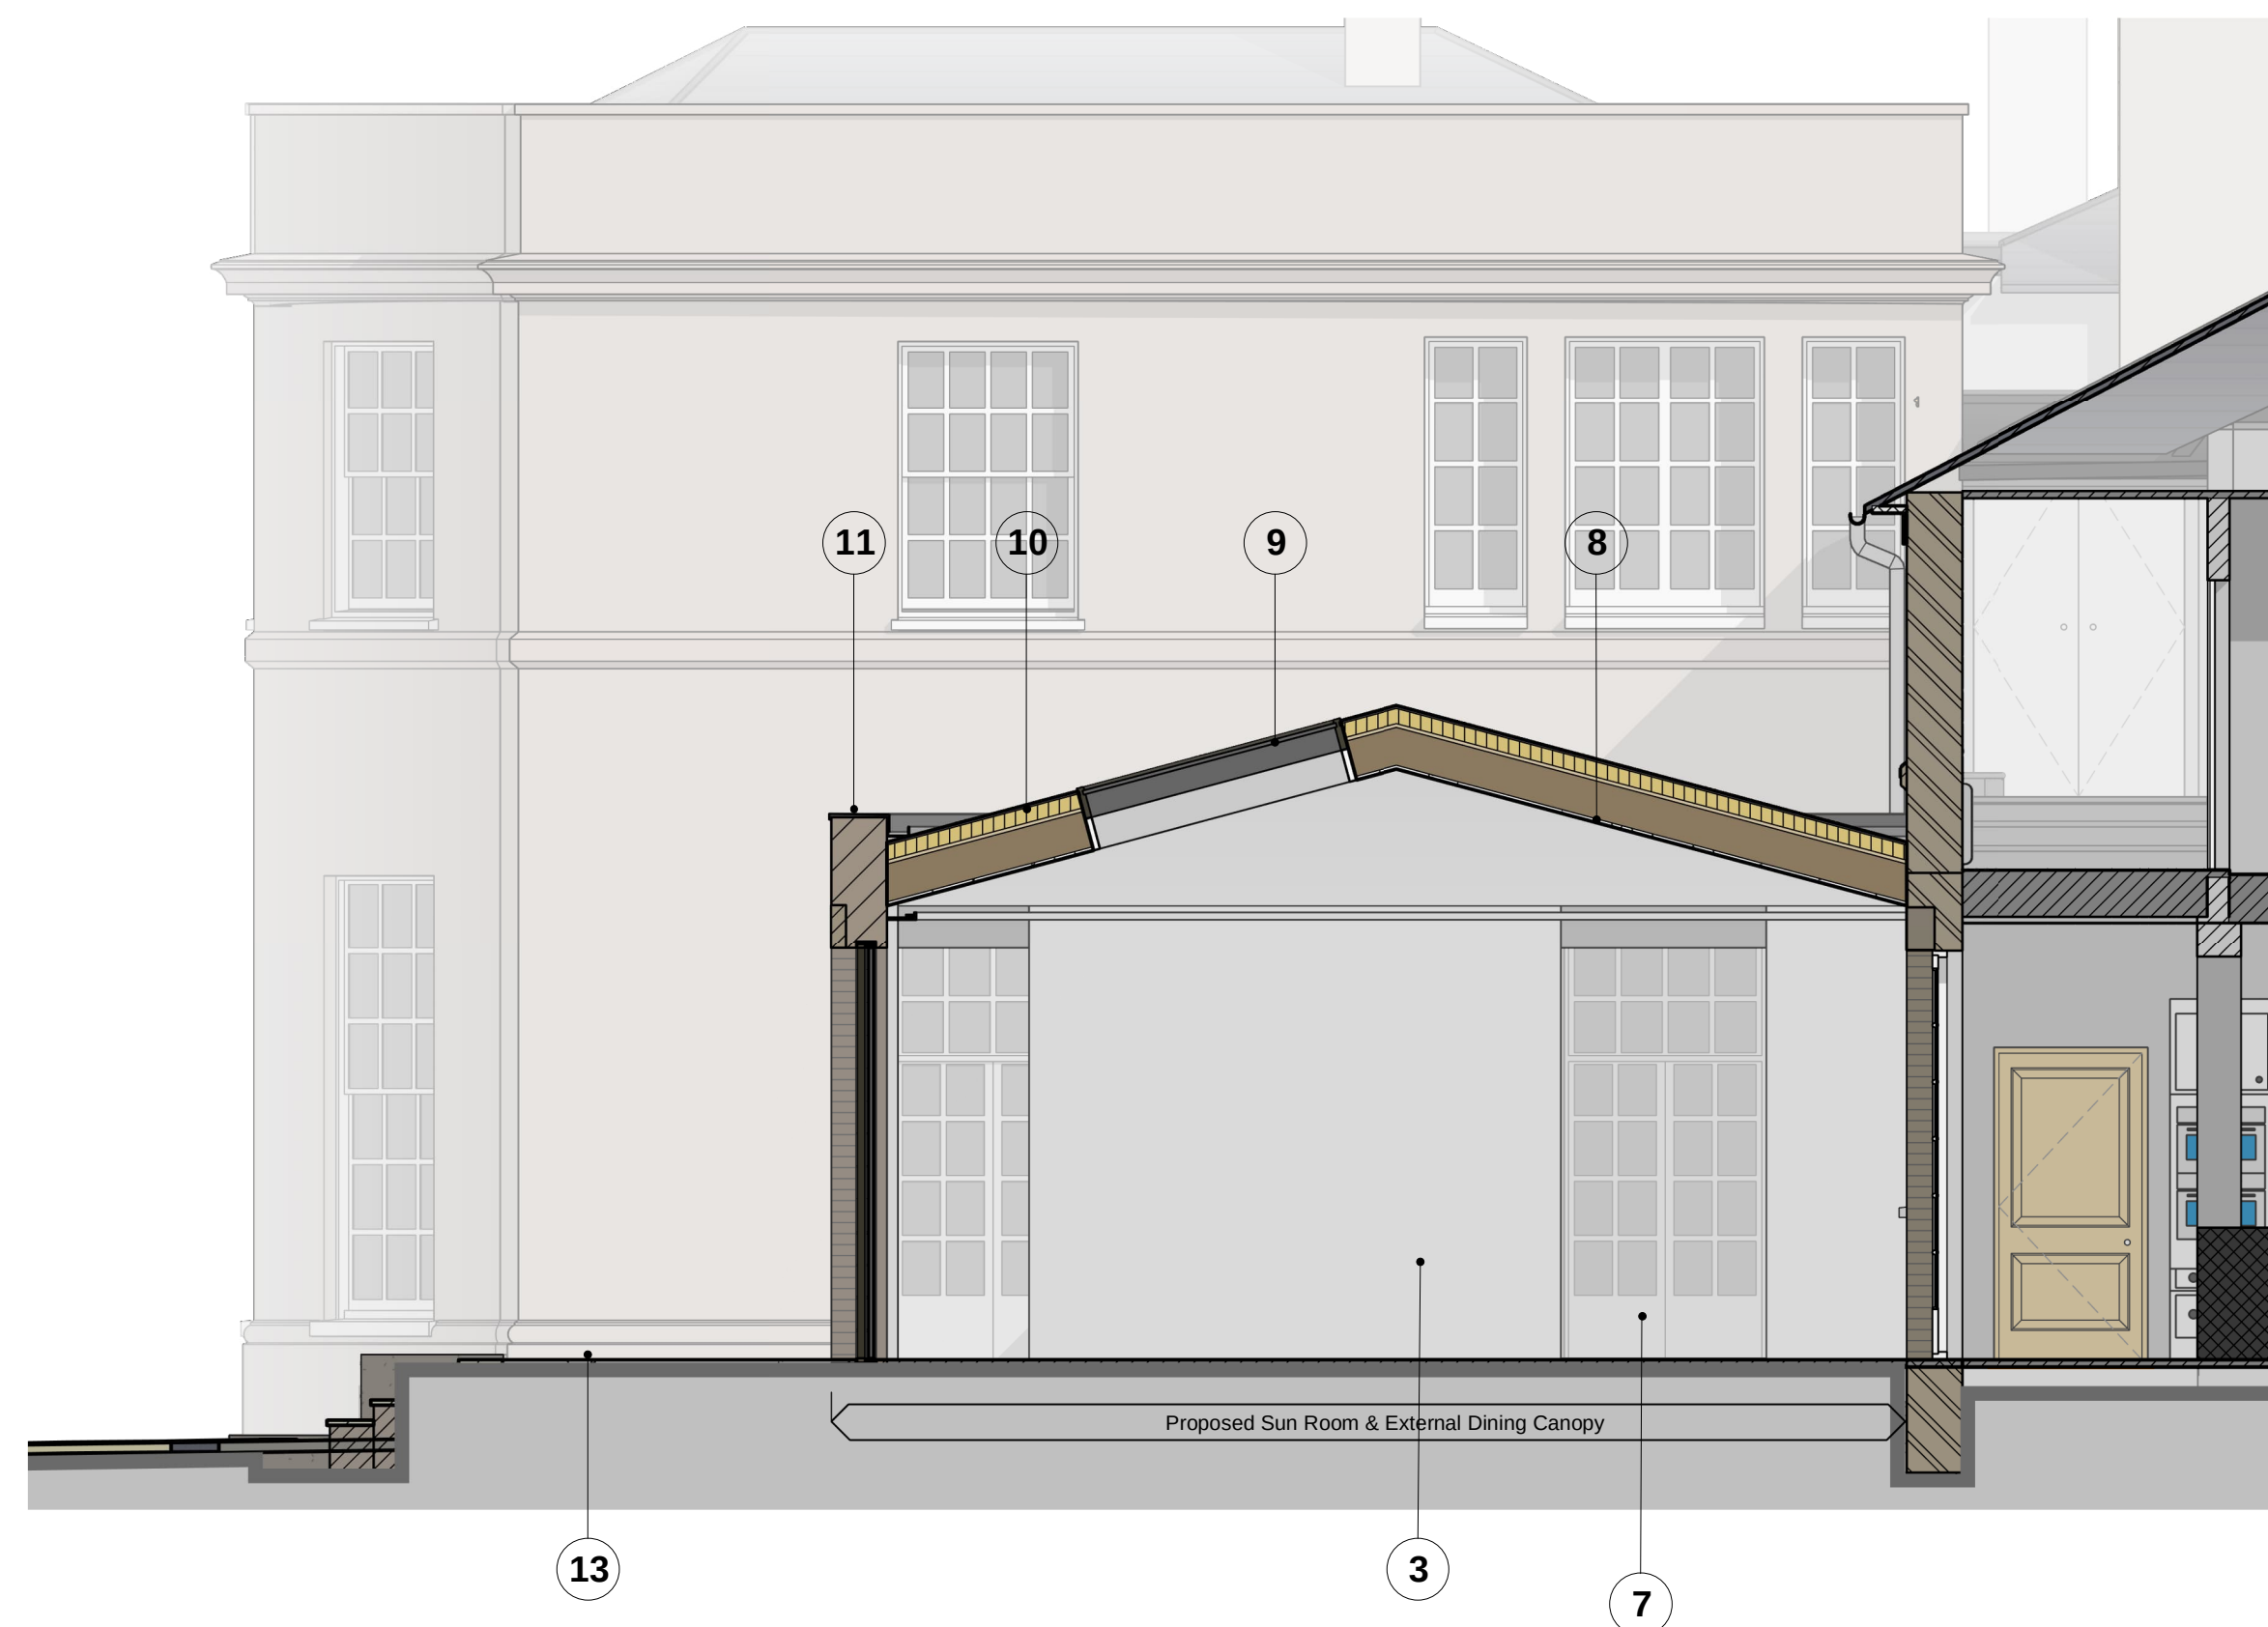

2 Sun Room - Section B
1 : 50


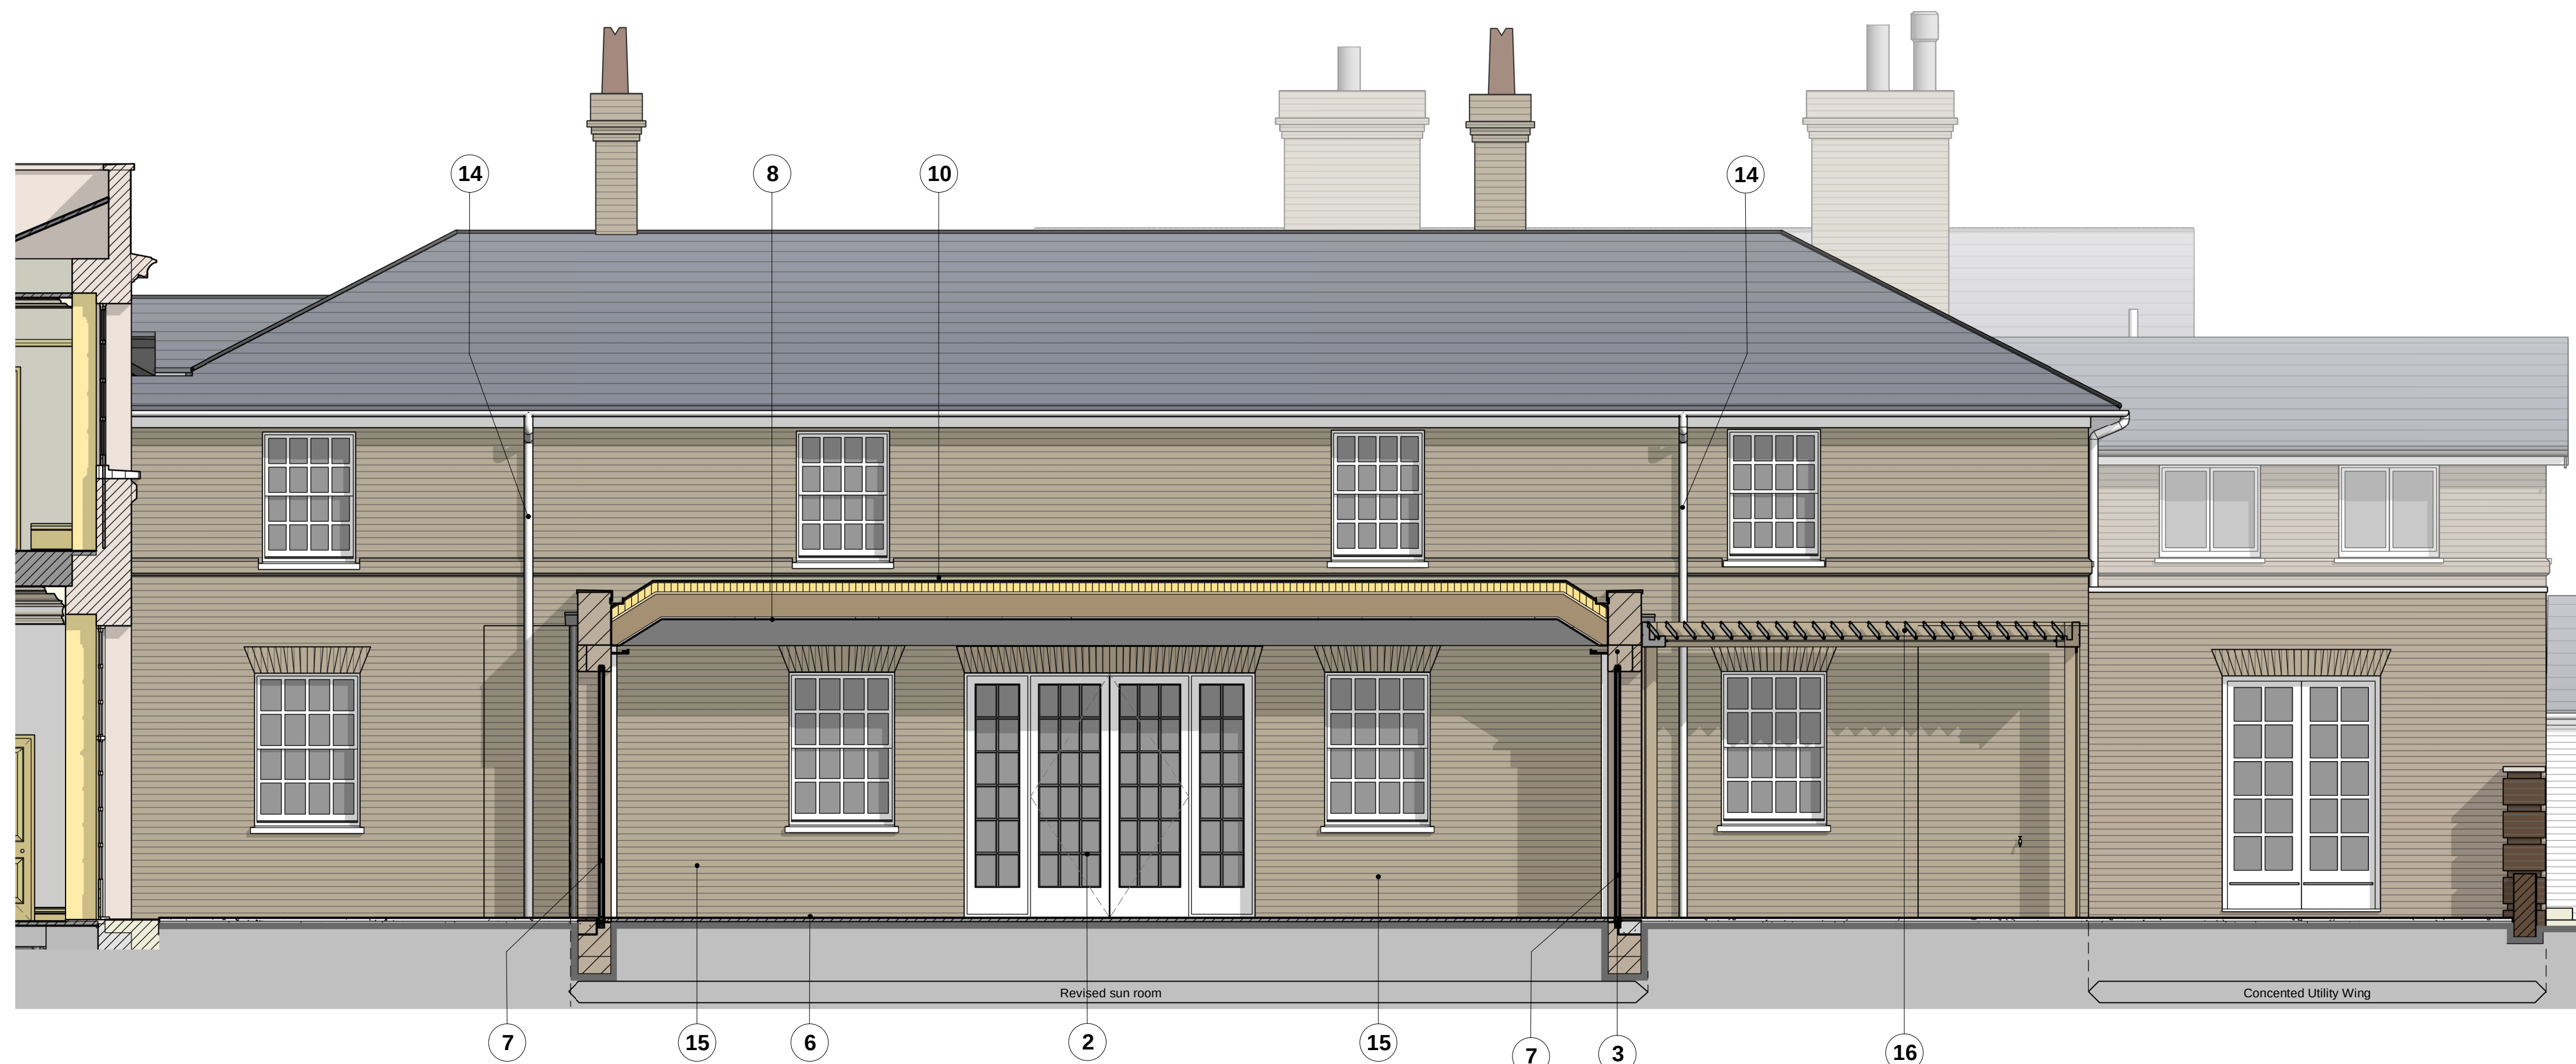


1 Sun Room - Section A
1 : 50

0.5 0 0.5 1 1.5 2 2.5
SCALE 1:50 m

P2 GT MWB 16-11-22 Sun room re-centered on elevation & widened.
Free standing pergola added. Drawing Title
changed

rev by chkd date description

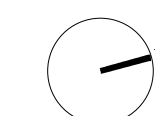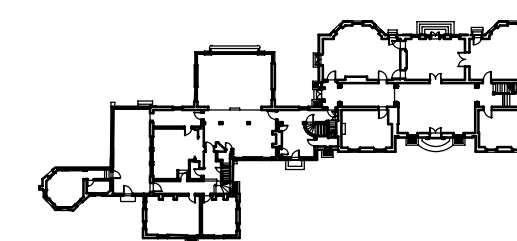

BAM Design Ltd
an operating company of
BAM Construct UK Ltd
Architecture
Interior Design
3D Visualisation
Feasibility Studies
Structural Engineering
Environmental Services
Building Information
Breakspire Park,
Breakspire Way,
Hemel Hempstead,
Hertfordshire, HP2 4FL
01442 236300
design@bam.co.uk
www.bam.co.uk

project Codicote House

title Proposed Sun Room Sections

purpose of issue

PLANNING

scale	1 : 50 @ A1	drawn	GT	BAM job no.	drg. status
date	05/07/22	checked	MWB	4498	
project code	CDH-	originator	BMD-	volume	level
drg / doc ref	Z1-	type	XX-	role	number
	DR-A-			rev	
					18141 P3