



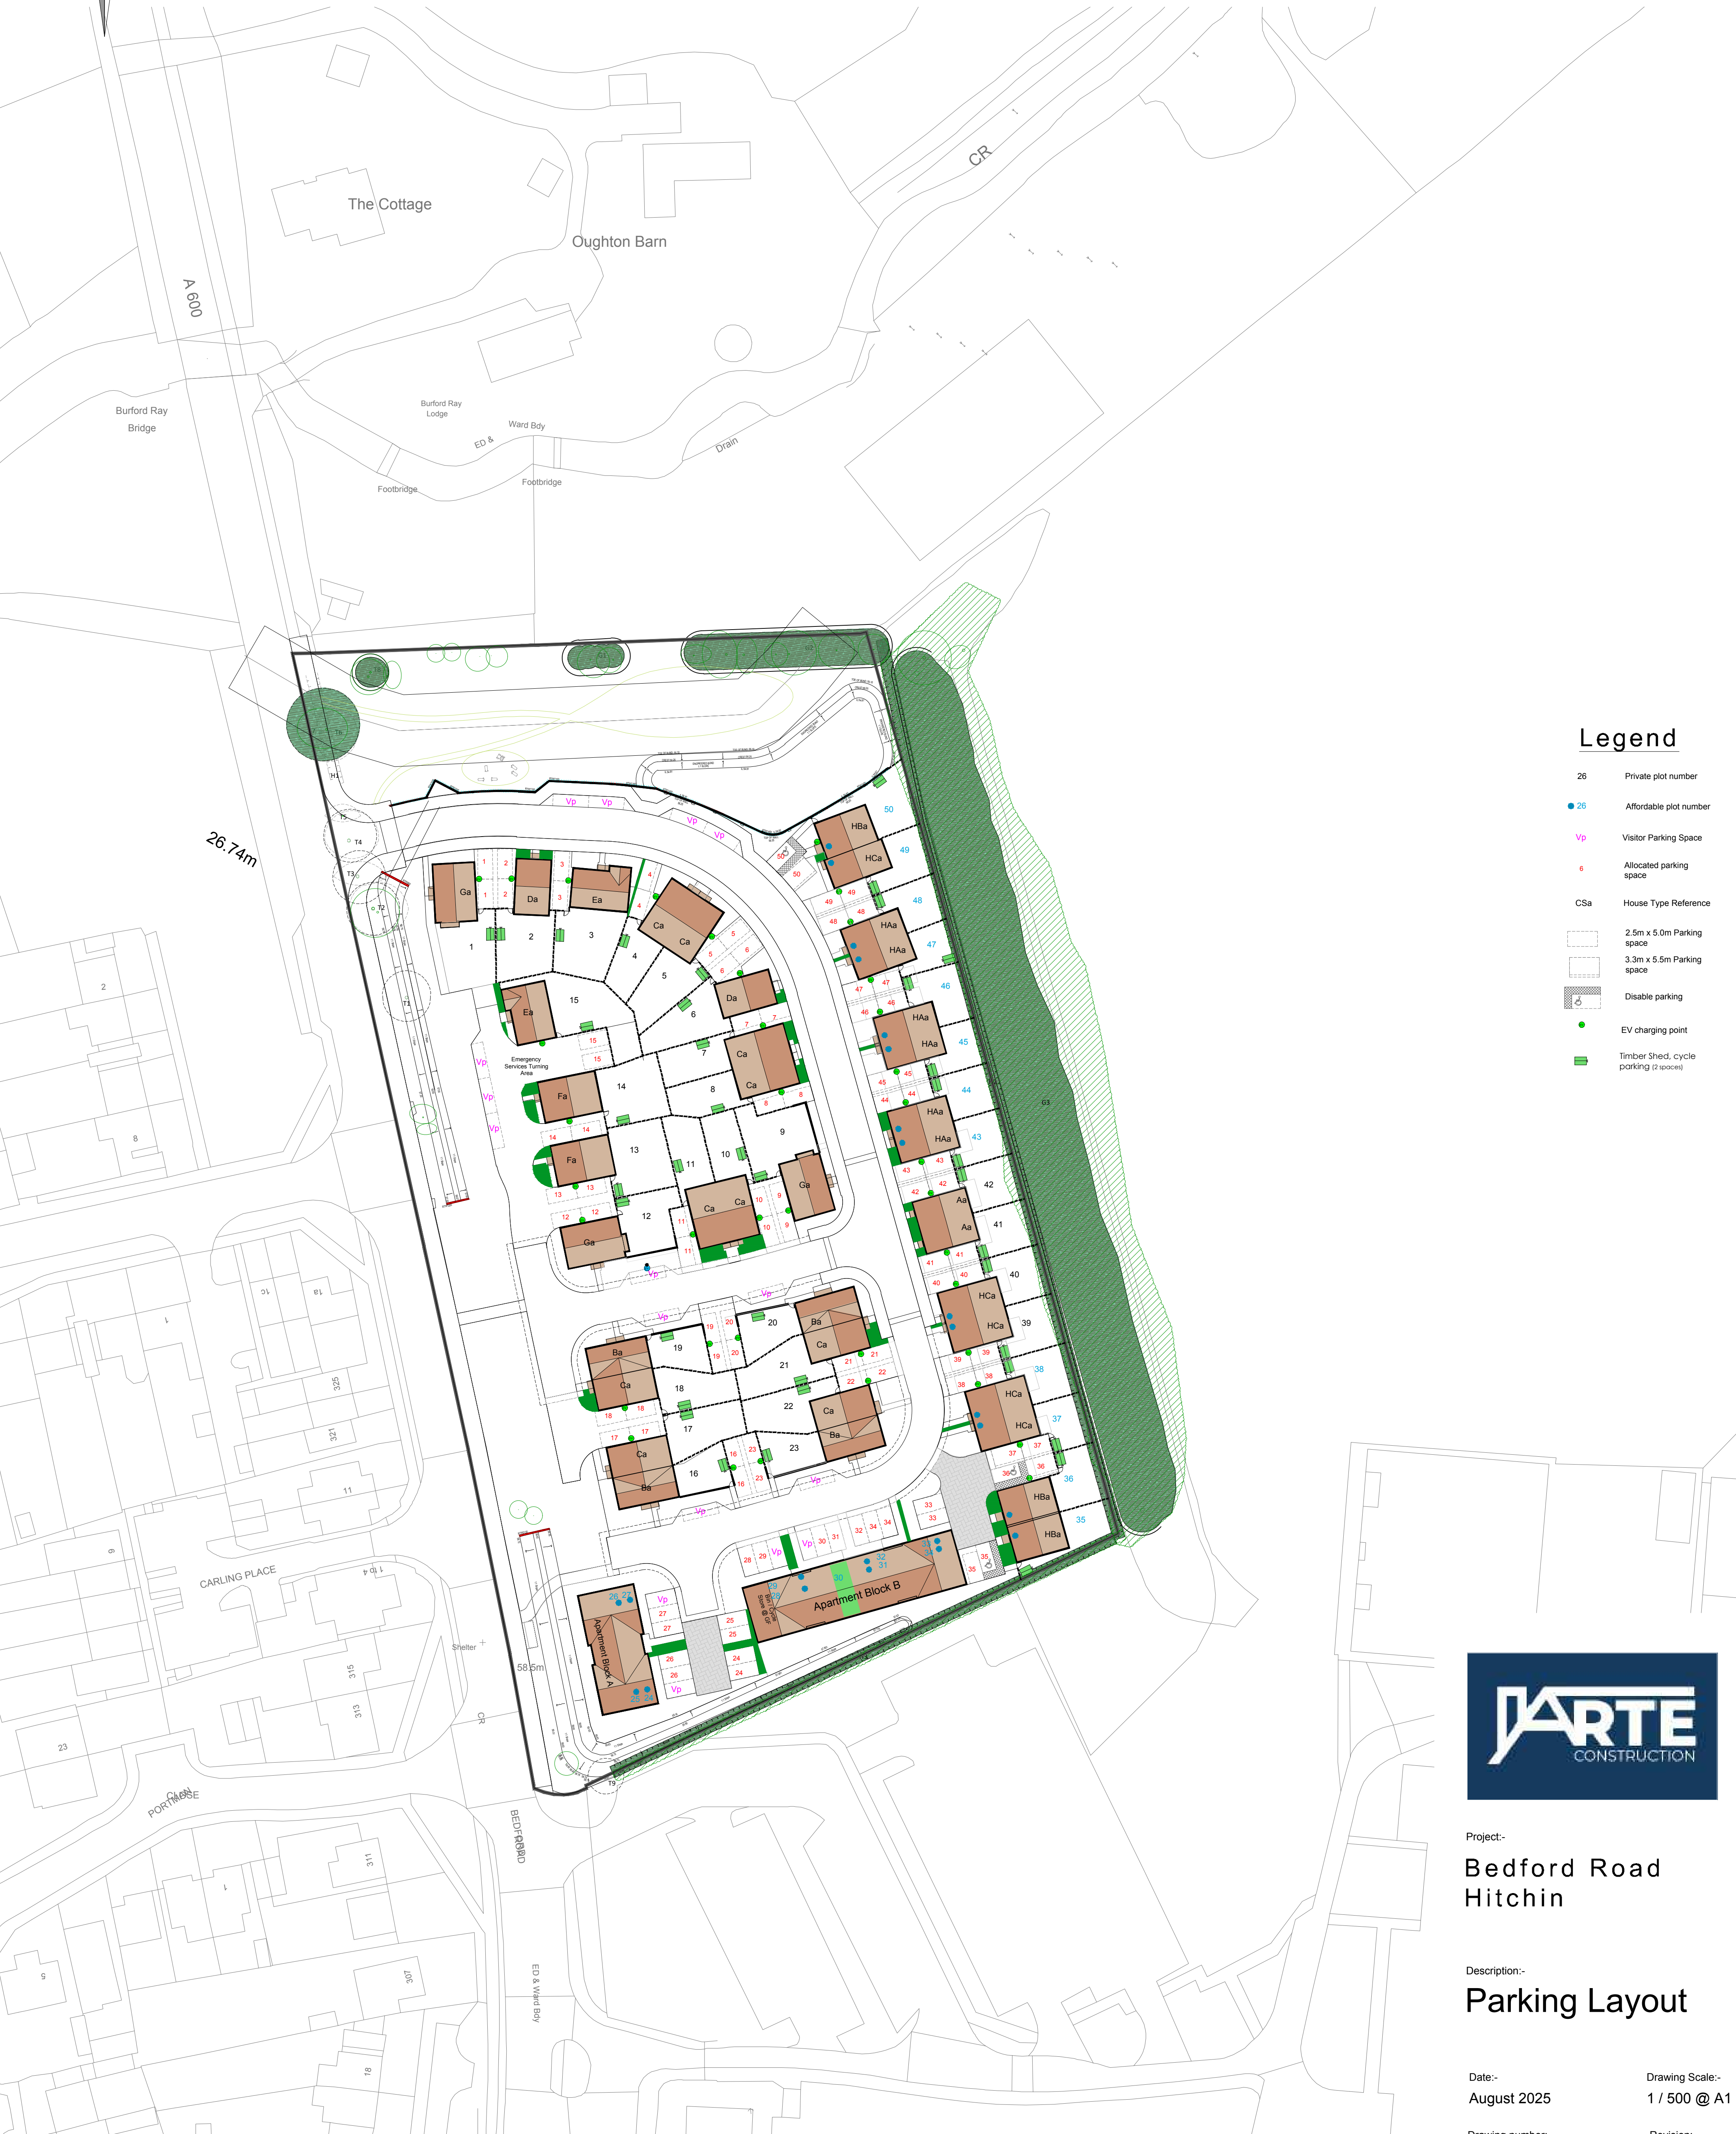

Legend

- 26 Private plot number
- 26 Affordable plot number
- Vp Visitor Parking Space
- 6 Allocated parking space
- CSa House Type Reference
- 2.5m x 5.0m Parking space
- 3.3m x 5.5m Parking space
- 3 Disable parking
- EV charging point
- Timber Shed, cycle parking (2 spaces)

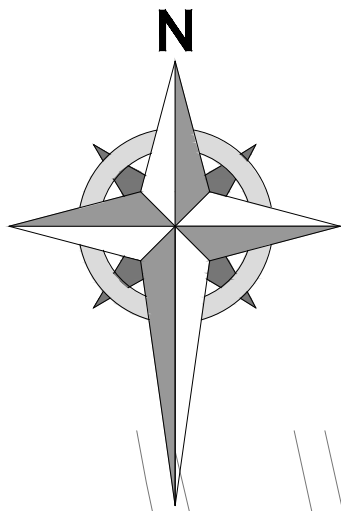

Project:-
**Bedford Road
Hitchin**

Description:-
Parking Layout

Date:-
August 2025

Drawing Scale:-
1 / 500 @ A1

Drawing number:-
AC001-PL-04

Revision:-
B