



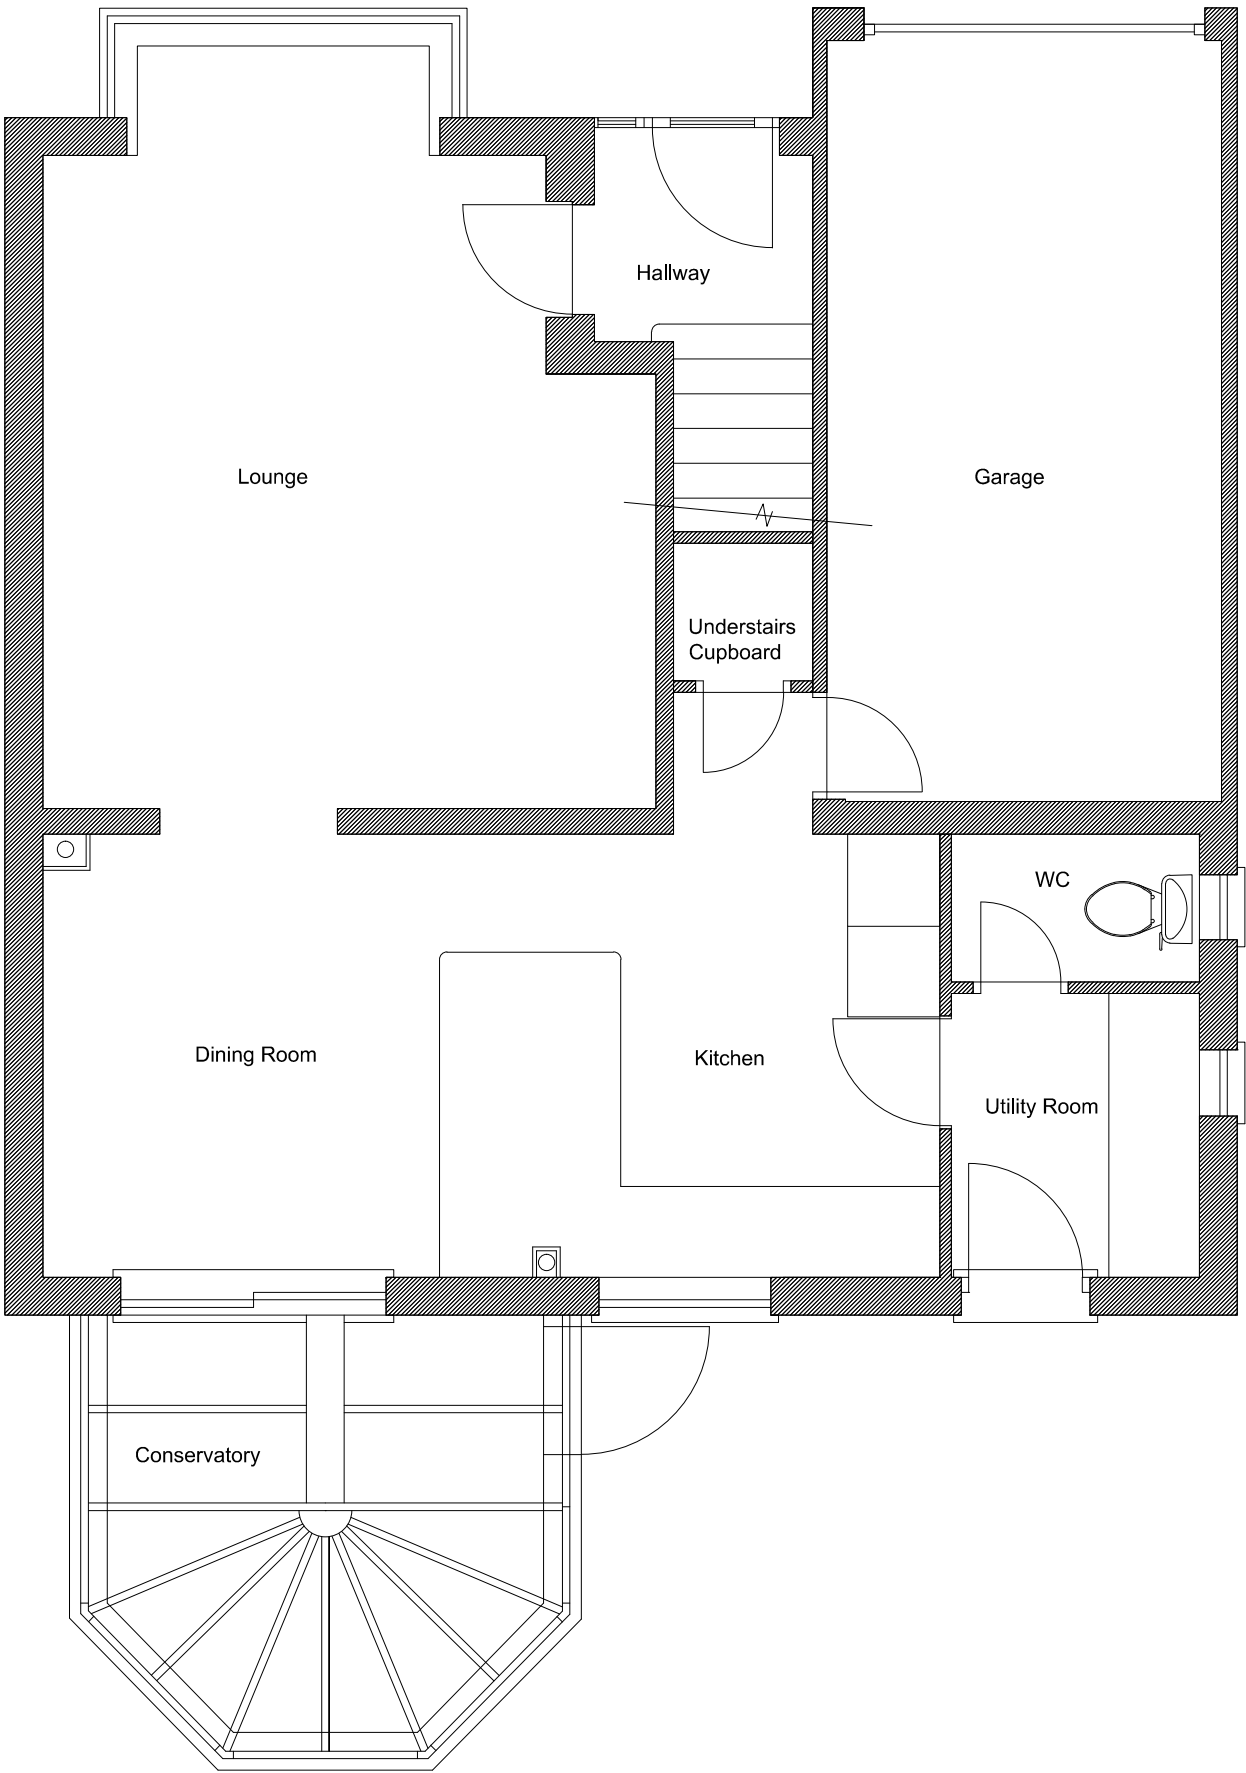

Ground Floor

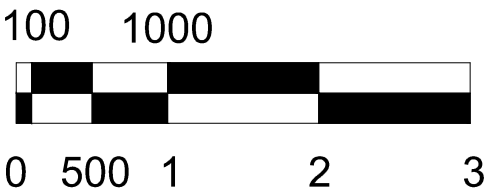

Existing - Ground Floor	
Mr and Mrs Hooton 224 Kristiansand Way Letchworth	
Scale: 1 to 50 @ A3	Drg No: E 001