




HEAD

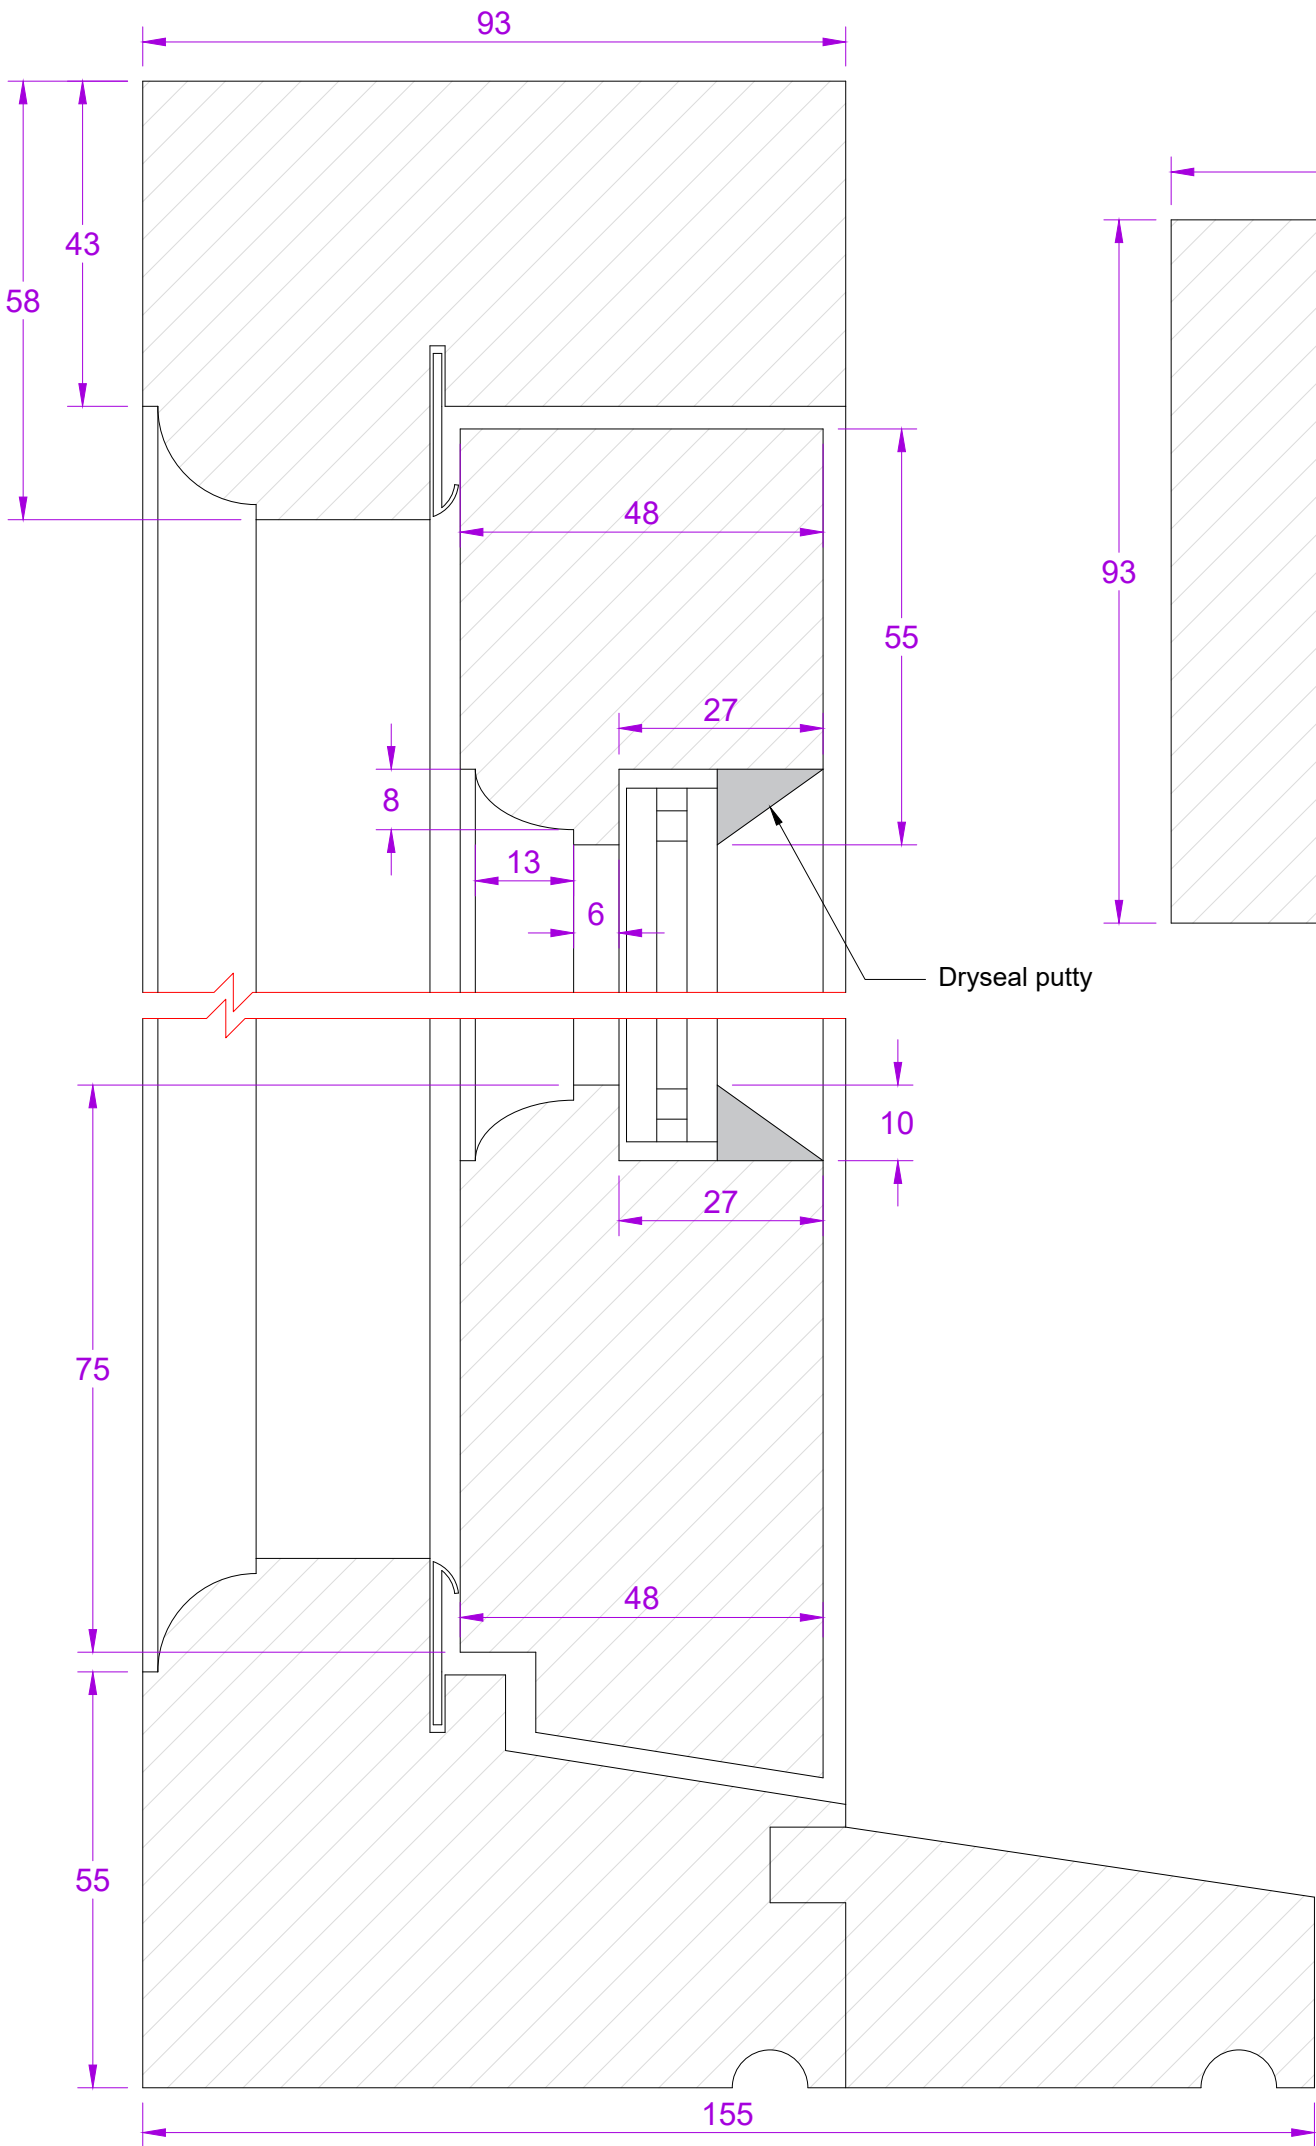

JAMB

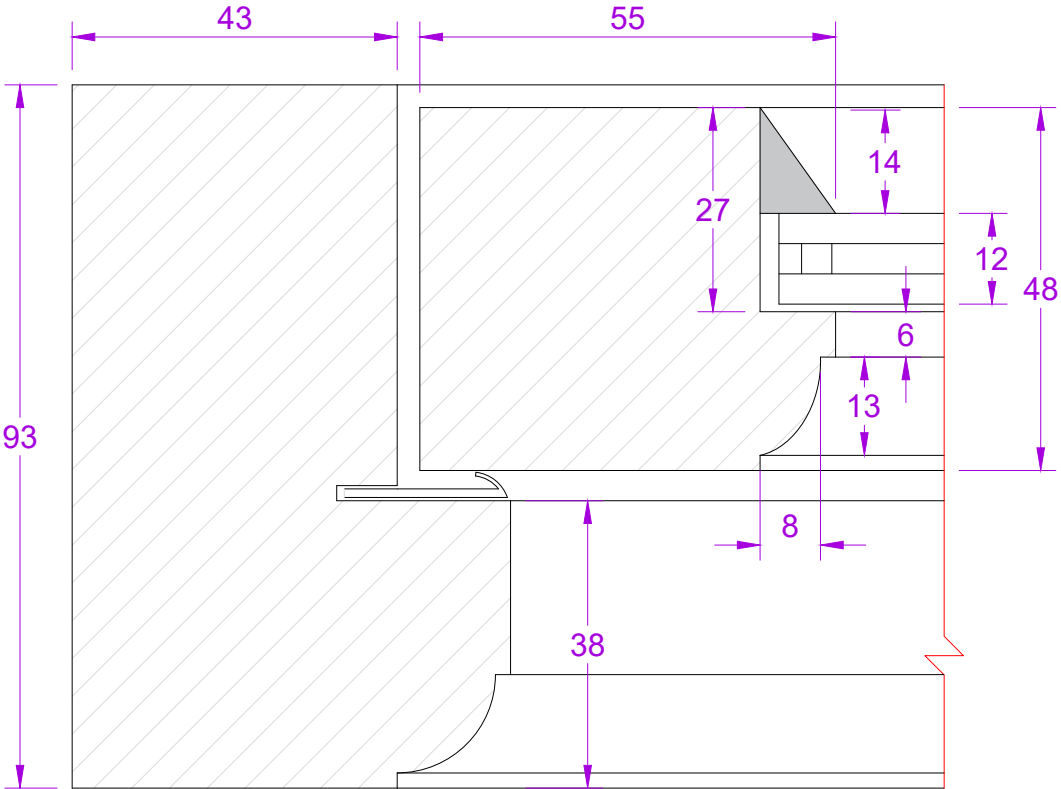

GLAZING BAR

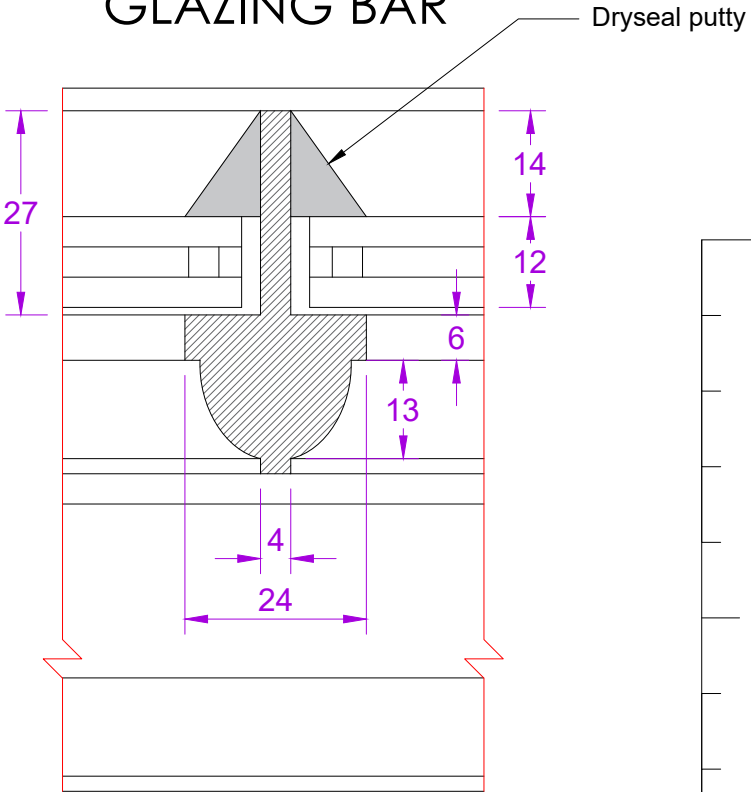

CILL

METRIC SCALE 1:1 ON A3

|                             |                     |                |                |
|-----------------------------|---------------------|----------------|----------------|
| CLIENT: Robjent             |                     |                |                |
| PROJECT NO:<br>38107        | SHEET NO:<br>1 OF 2 | REVISION:<br>A |                |
| SCALE AT A3:<br>1:1         | DATE:<br>Sep-24     | DRAWN:<br>MR   | CHECKED:<br>MR |
| LOCATION: SECTIONAL DETAILS |                     |                |                |
| ITEMS 2 & 3                 |                     |                |                |

|                                           |  |  |  |
|-------------------------------------------|--|--|--|
| Notes:                                    |  |  |  |
| 1. ALL DIMENSIONS ARE IN MILLIMETERS (MM) |  |  |  |

|      |                 |     |        |
|------|-----------------|-----|--------|
| A    | Drawing Release | MR  | Jul-24 |
| REV: | DESCRIPTION:    | BY: | DATE:  |



The Sash Window Workshop  
4 Kiln lane,  
Bracknell,  
Berkshire RG12 1NA  
tel: +44 (0)1344 868668  
fax: +44 (0)1344 868858  
email: reedm@sashwindow.com  
www.sashwindow.com