


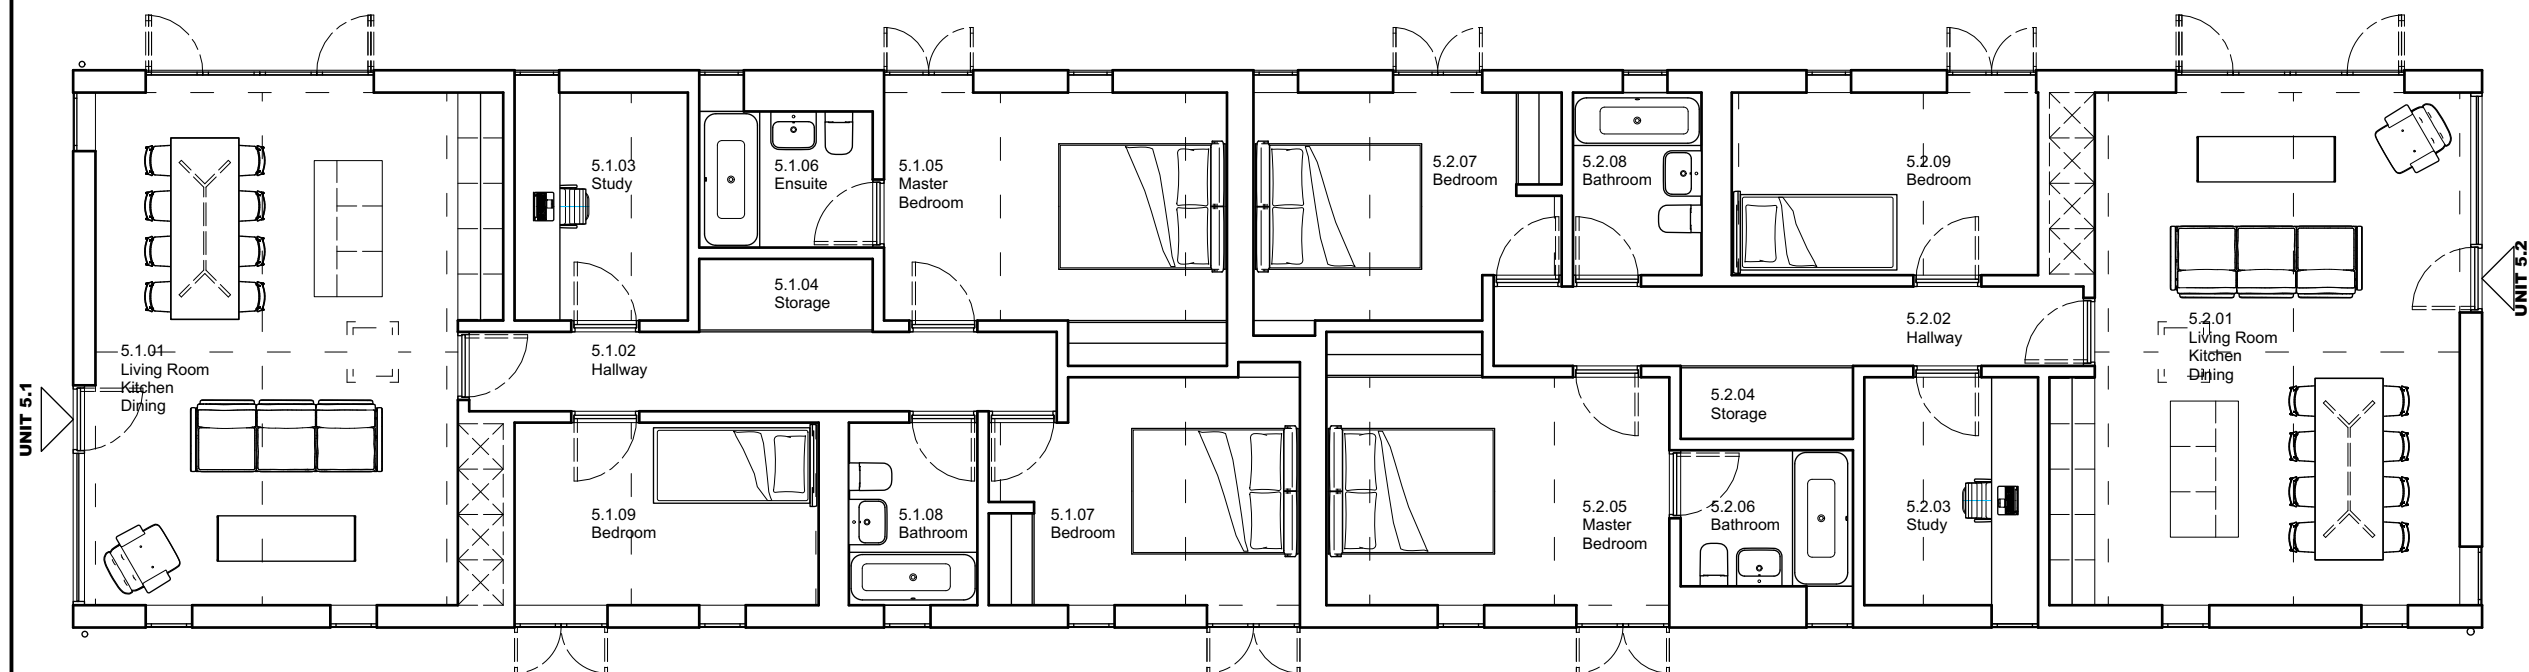

|        |
|--------|
| Notes: |
|--------|



|   |      |           |
|---|------|-----------|
|   |      |           |
|   |      |           |
| REVISION   | DATE | AMENDMENT |
| <p>ANY ORDNANCE SURVEY DATA USED IS BASED UPON THE ORDNANCE SURVEY MAP WITH THE SANCTION OF THE CONTROLLER OF THE HM STATIONERY OFFICE. CROWN COPYRIGHT RESERVED. ORDNANCE SURVEY LICENCE NUMBER LG05151.</p> <p>NO RESPONSIBILITY CAN BE TAKEN FOR ANY RELIANCE BASED ON THE INFORMATION CONTAINED HEREIN.</p> |      |           |



SCHEME

|       |
|-------|
| TITLE |
|-------|

|                  |   |
|------------------|---|
| PAPER SIZE<br>A3 | © Copyright 2024, Sworders. All rights reserved. The contents of this drawing remain the sole property of Sworders and must not be copied or reproduced without prior permission |
|------------------|---|

|            |                 |          |
|------------|-----------------|----------|
| CLIENT No. | DRAWING No.     | REVISION |
| CAM3064    | 222140-PL-5-100 |          |

1