


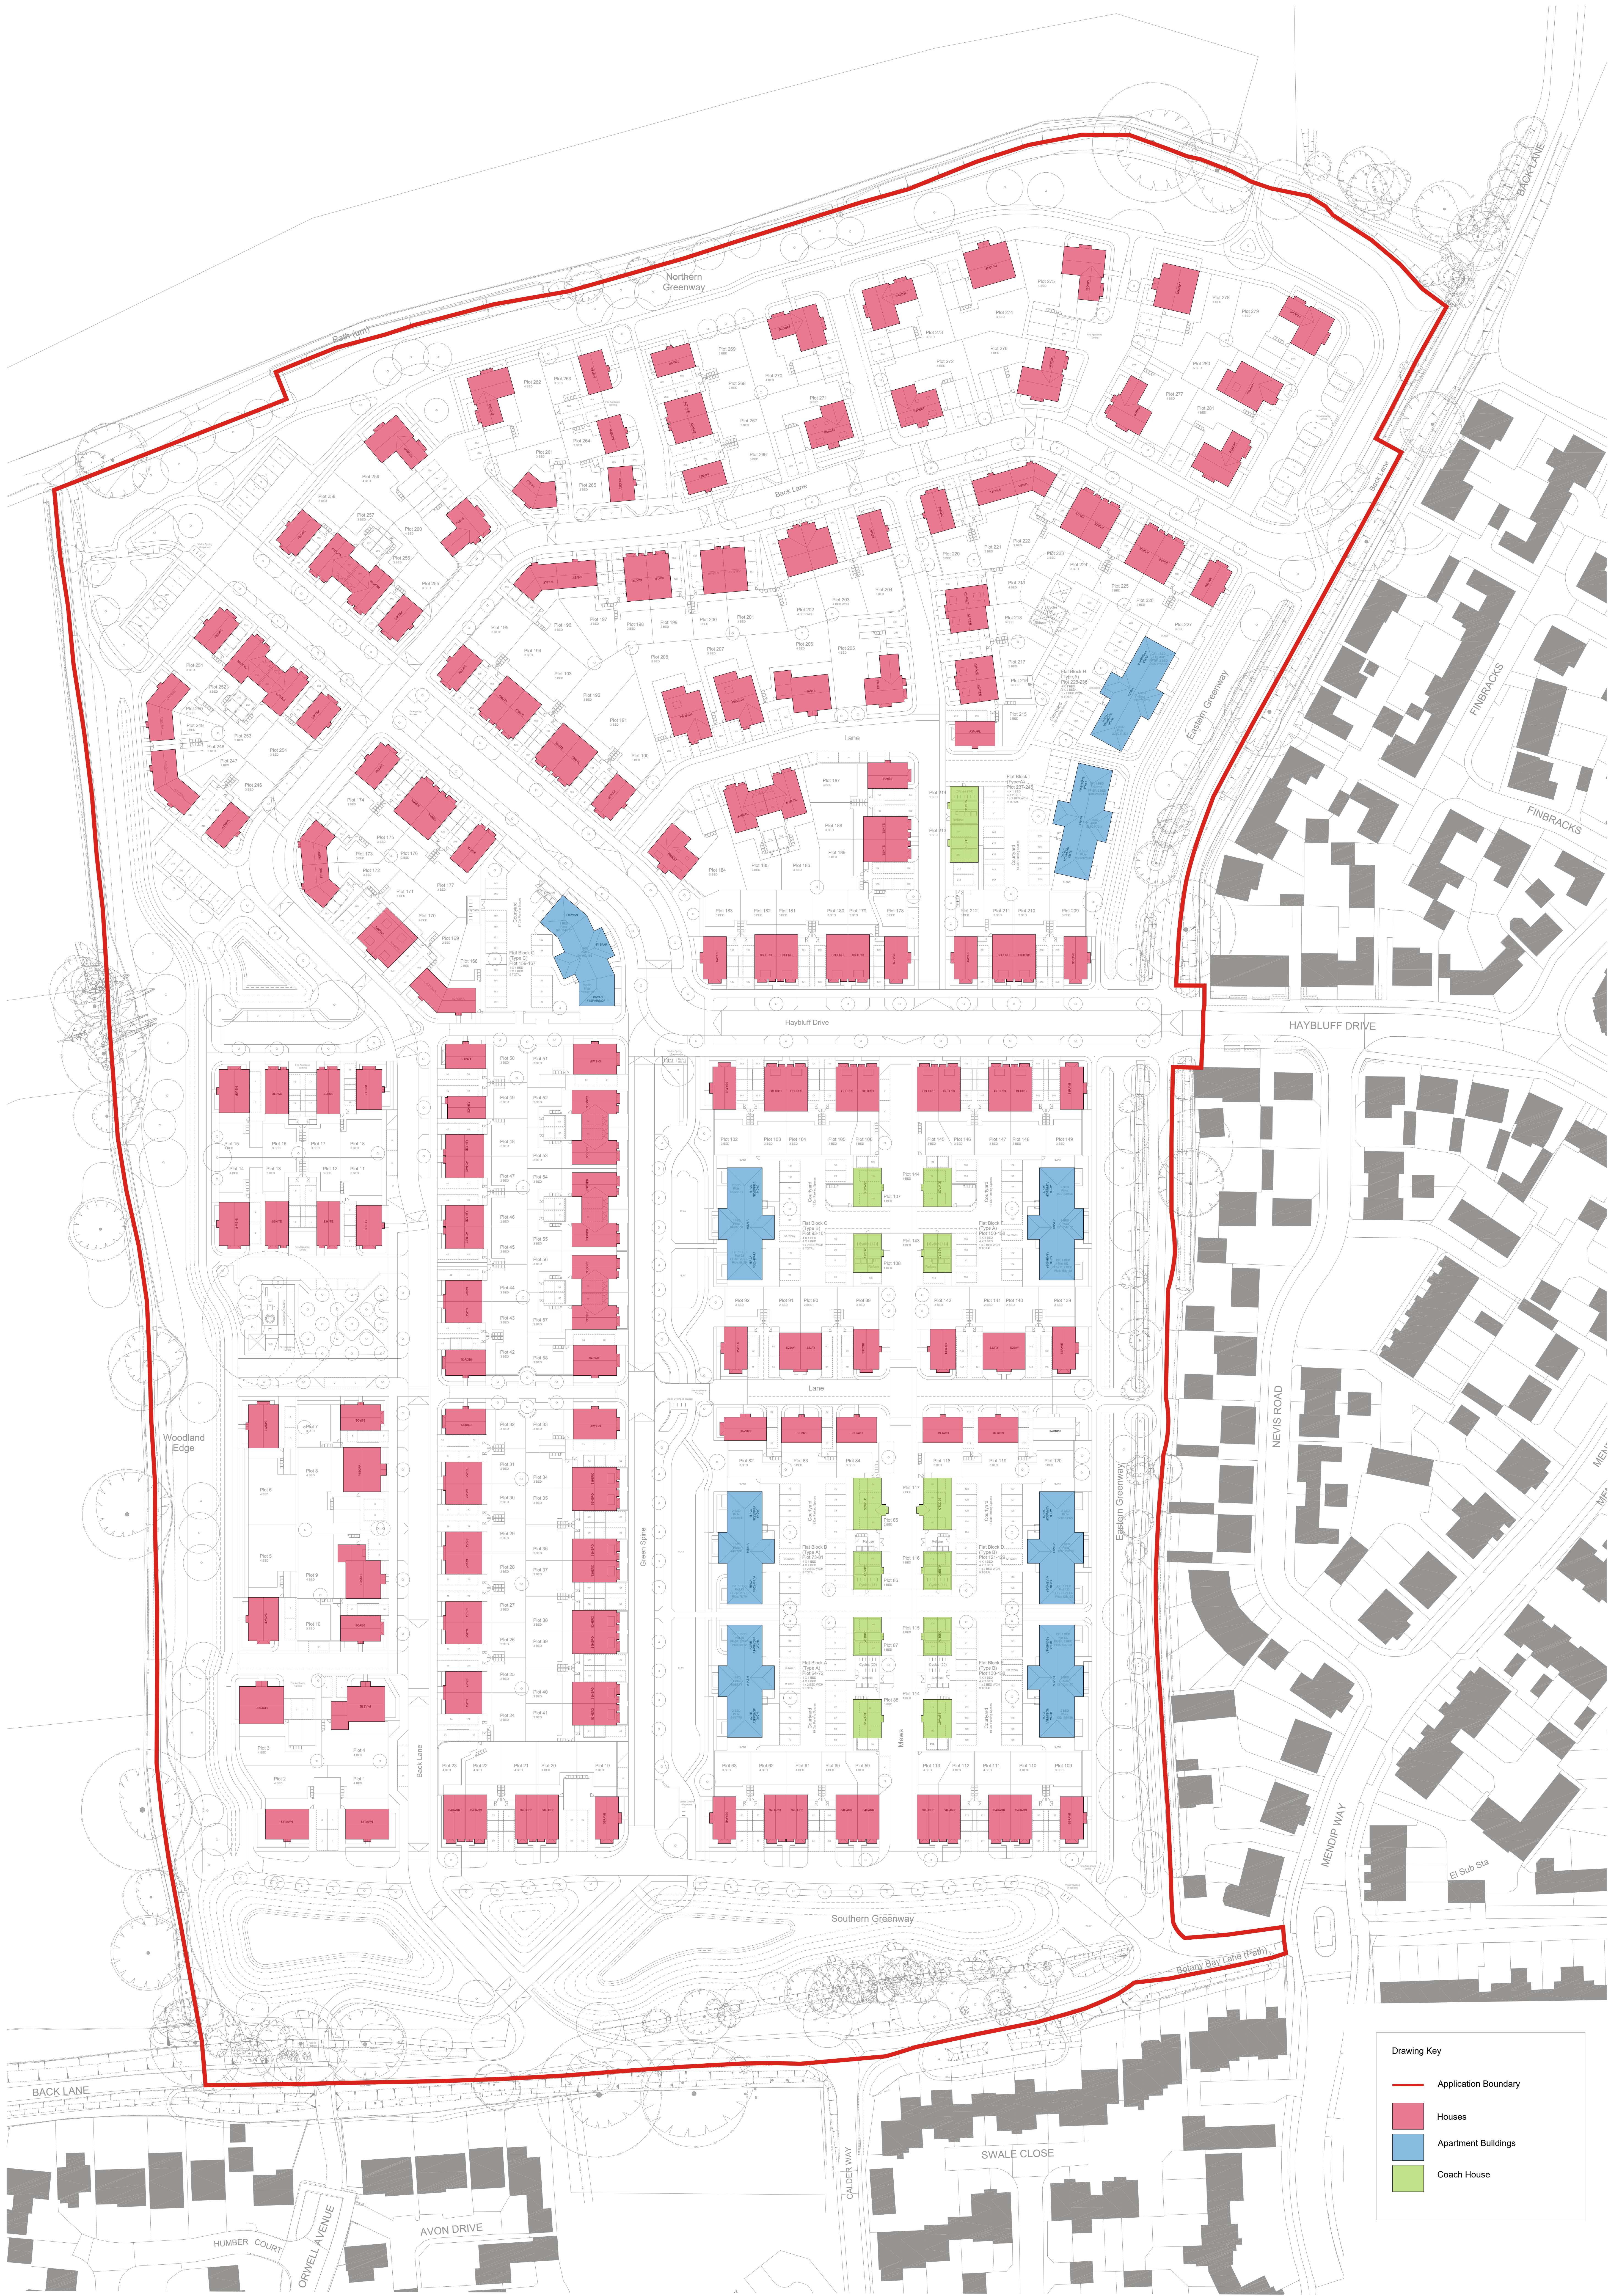

- Drawing Key
- Application Boundary
 - Houses
 - Apartment Buildings
 - Coach House