


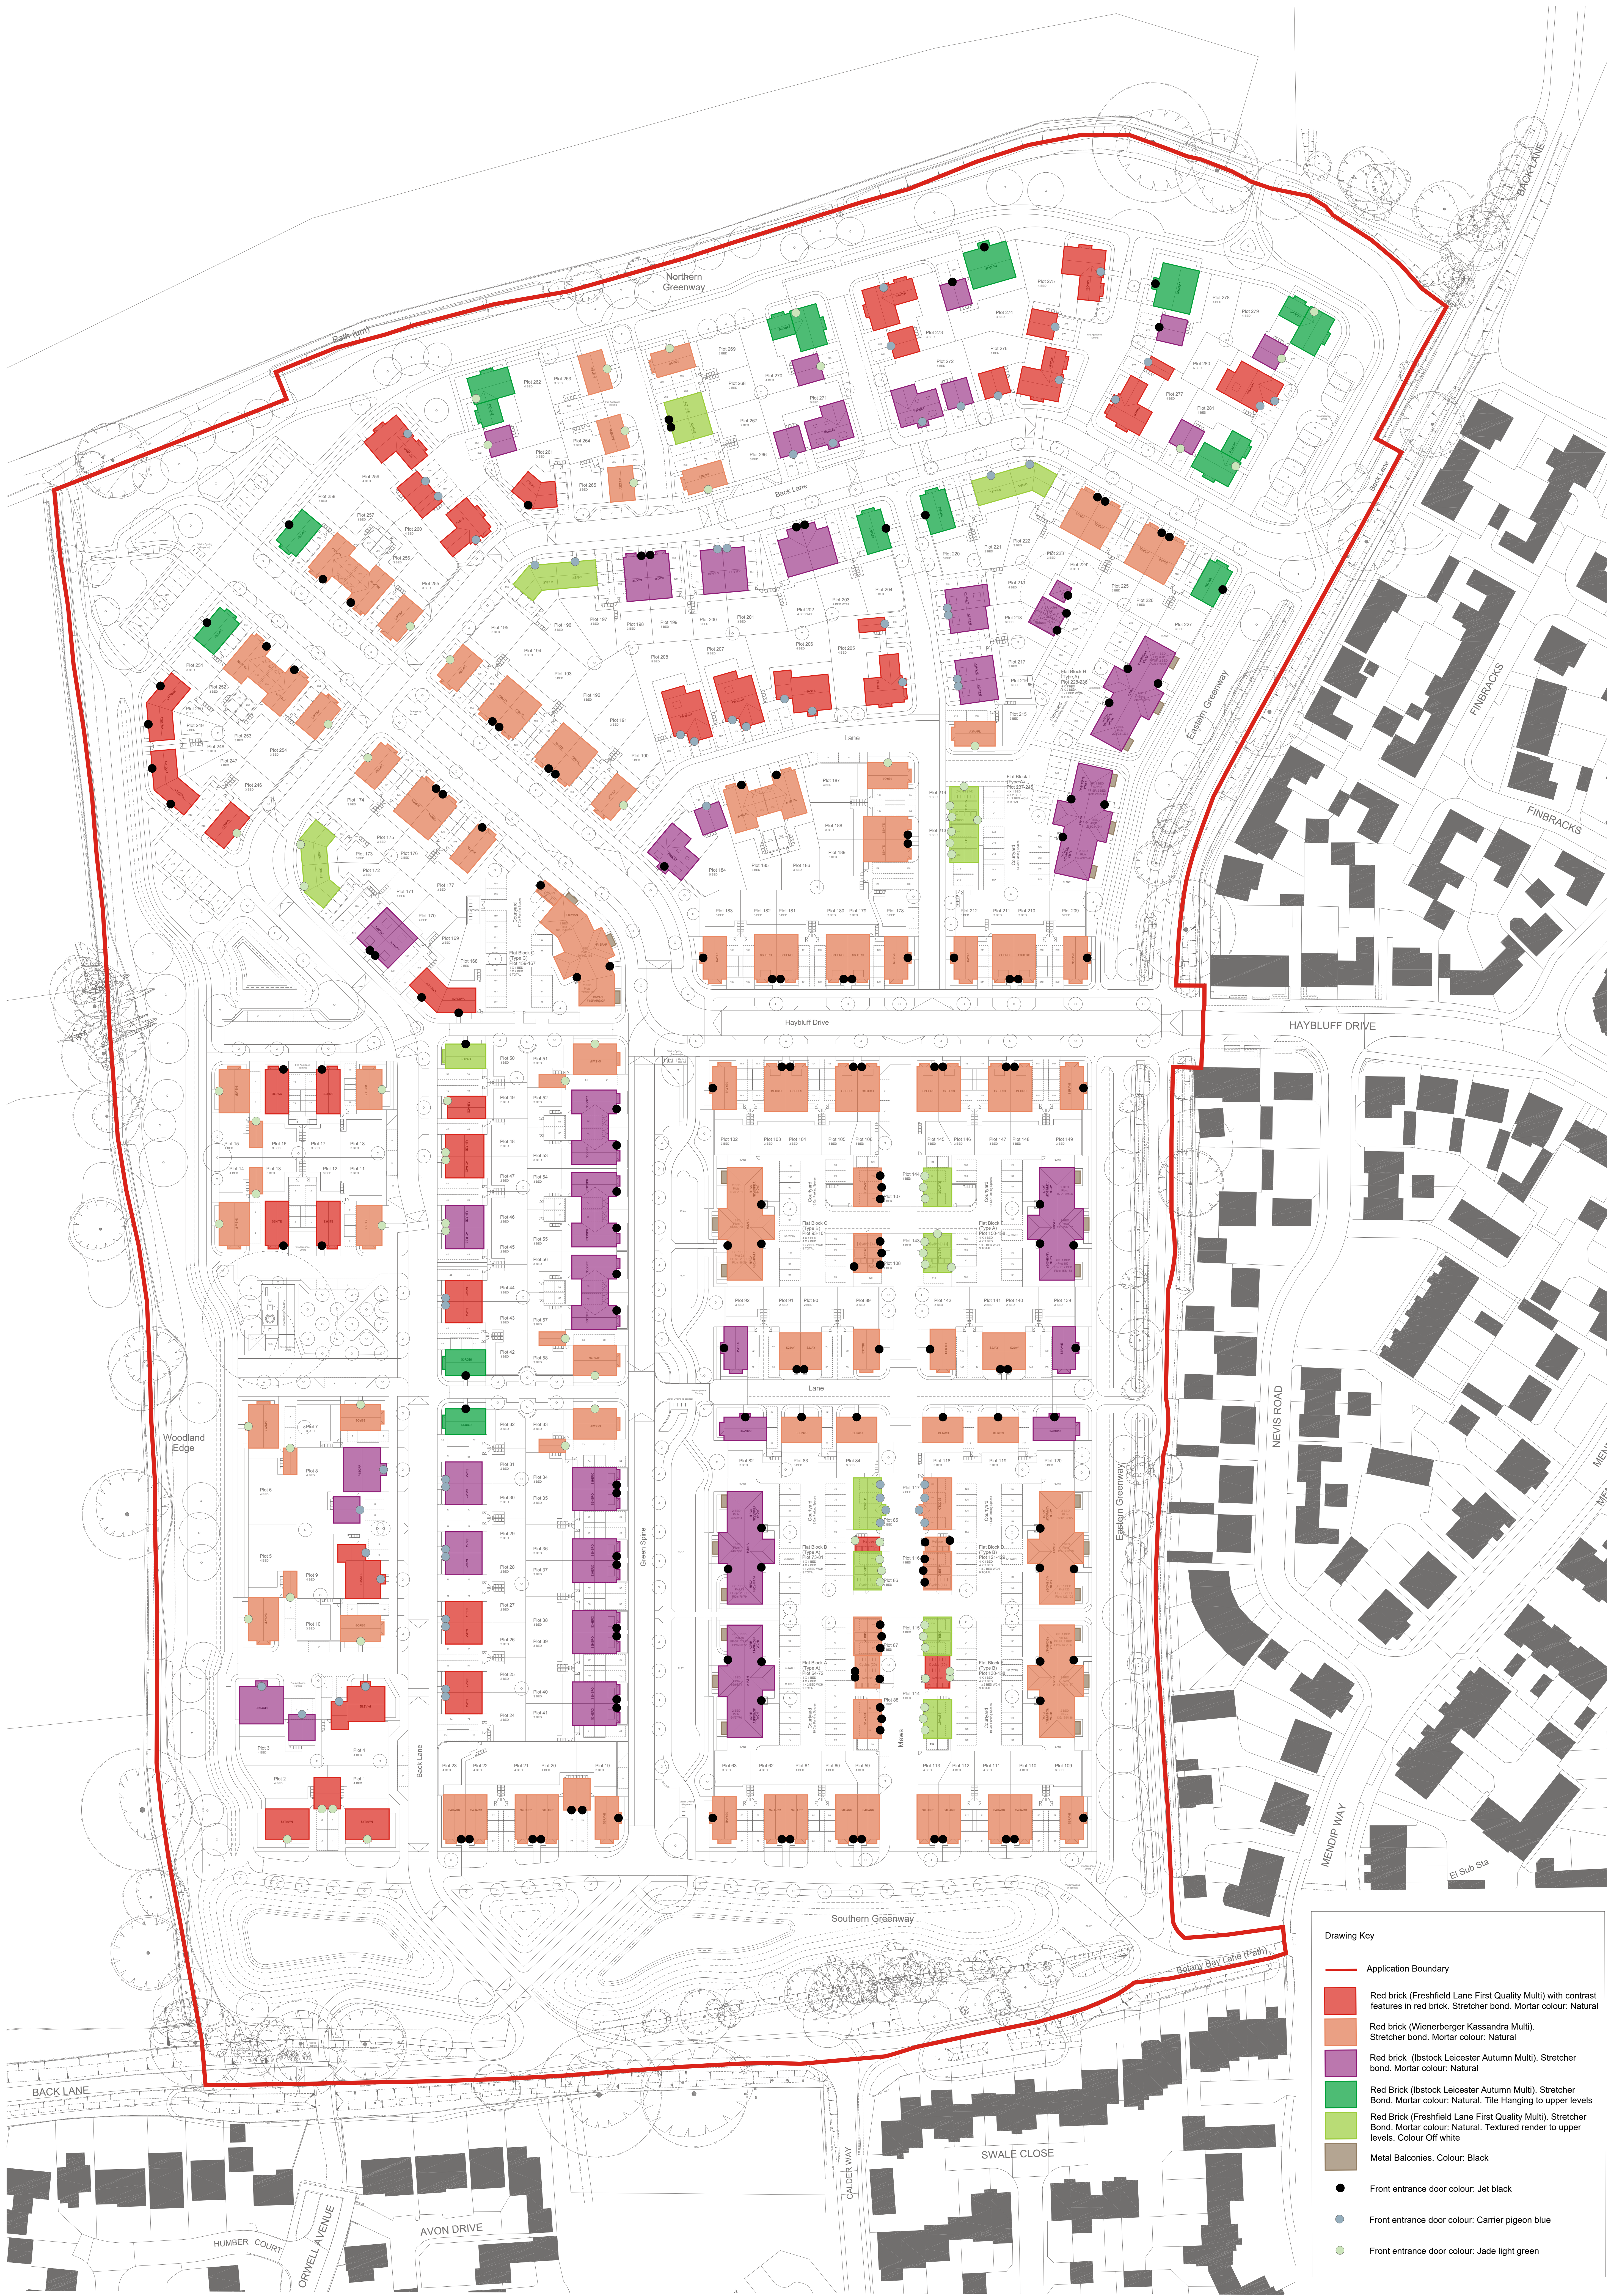

Drawing Key	
	Application Boundary
	Red brick (Freshfield Lane First Quality Multi) with contrast features in red brick. Stretcher bond. Mortar colour: Natural
	Red brick (Wienerberger Kassandra Multi). Stretcher bond. Mortar colour: Natural
	Red brick (Istock Leicester Autumn Multi). Stretcher bond. Mortar colour: Natural
	Red Brick (Istock Leicester Autumn Multi). Stretcher Bond. Mortar colour: Natural. Tile Hanging to upper levels
	Red Brick (Freshfield Lane First Quality Multi). Stretcher Bond. Mortar colour: Natural. Textured render to upper levels. Colour Off white
	Metal Balconies. Colour: Black
	Front entrance door colour: Jet black
	Front entrance door colour: Carrier pigeon blue
	Front entrance door colour: Jade light green