


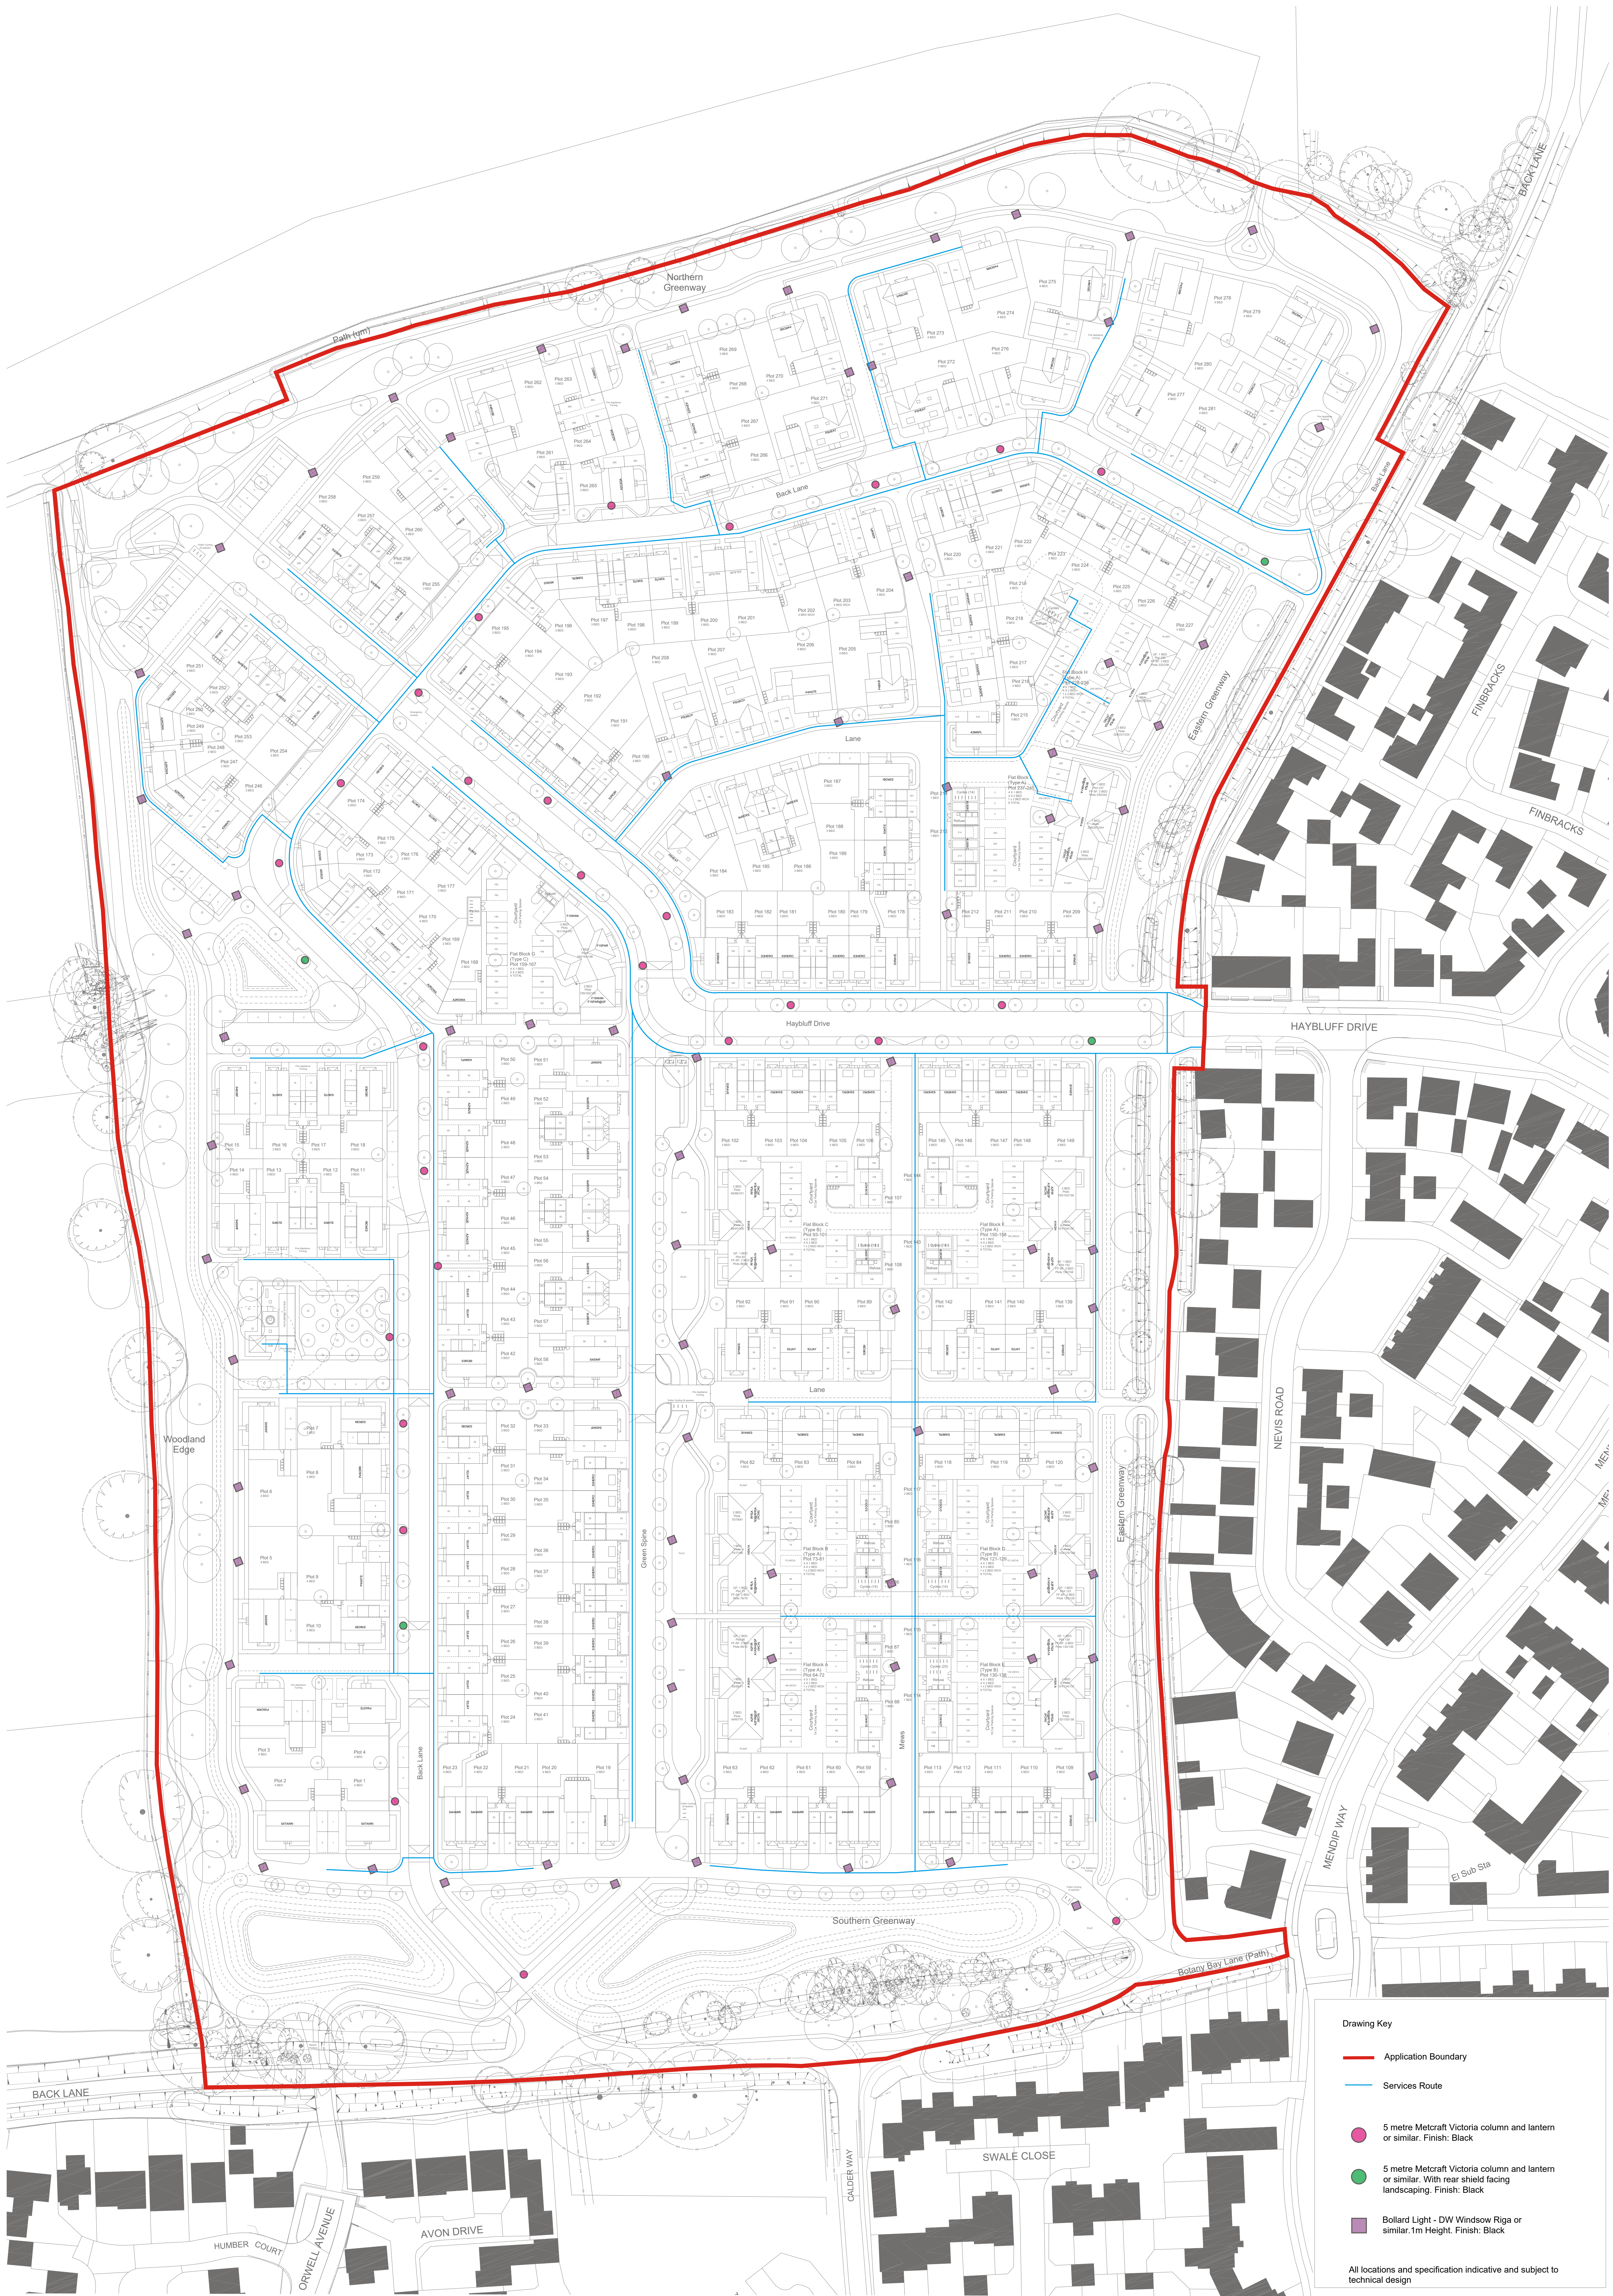

- Drawing Key
- Application Boundary
 - Services Route
 - 5 metre Metcraft Victoria column and lantern or similar. Finish: Black
 - 5 metre Metcraft Victoria column and lantern or similar. With rear shield facing landscaping. Finish: Black
 - Bollard Light - DW Winsow Riga or similar. 1m Height. Finish: Black
- All locations and specification indicative and subject to technical design