


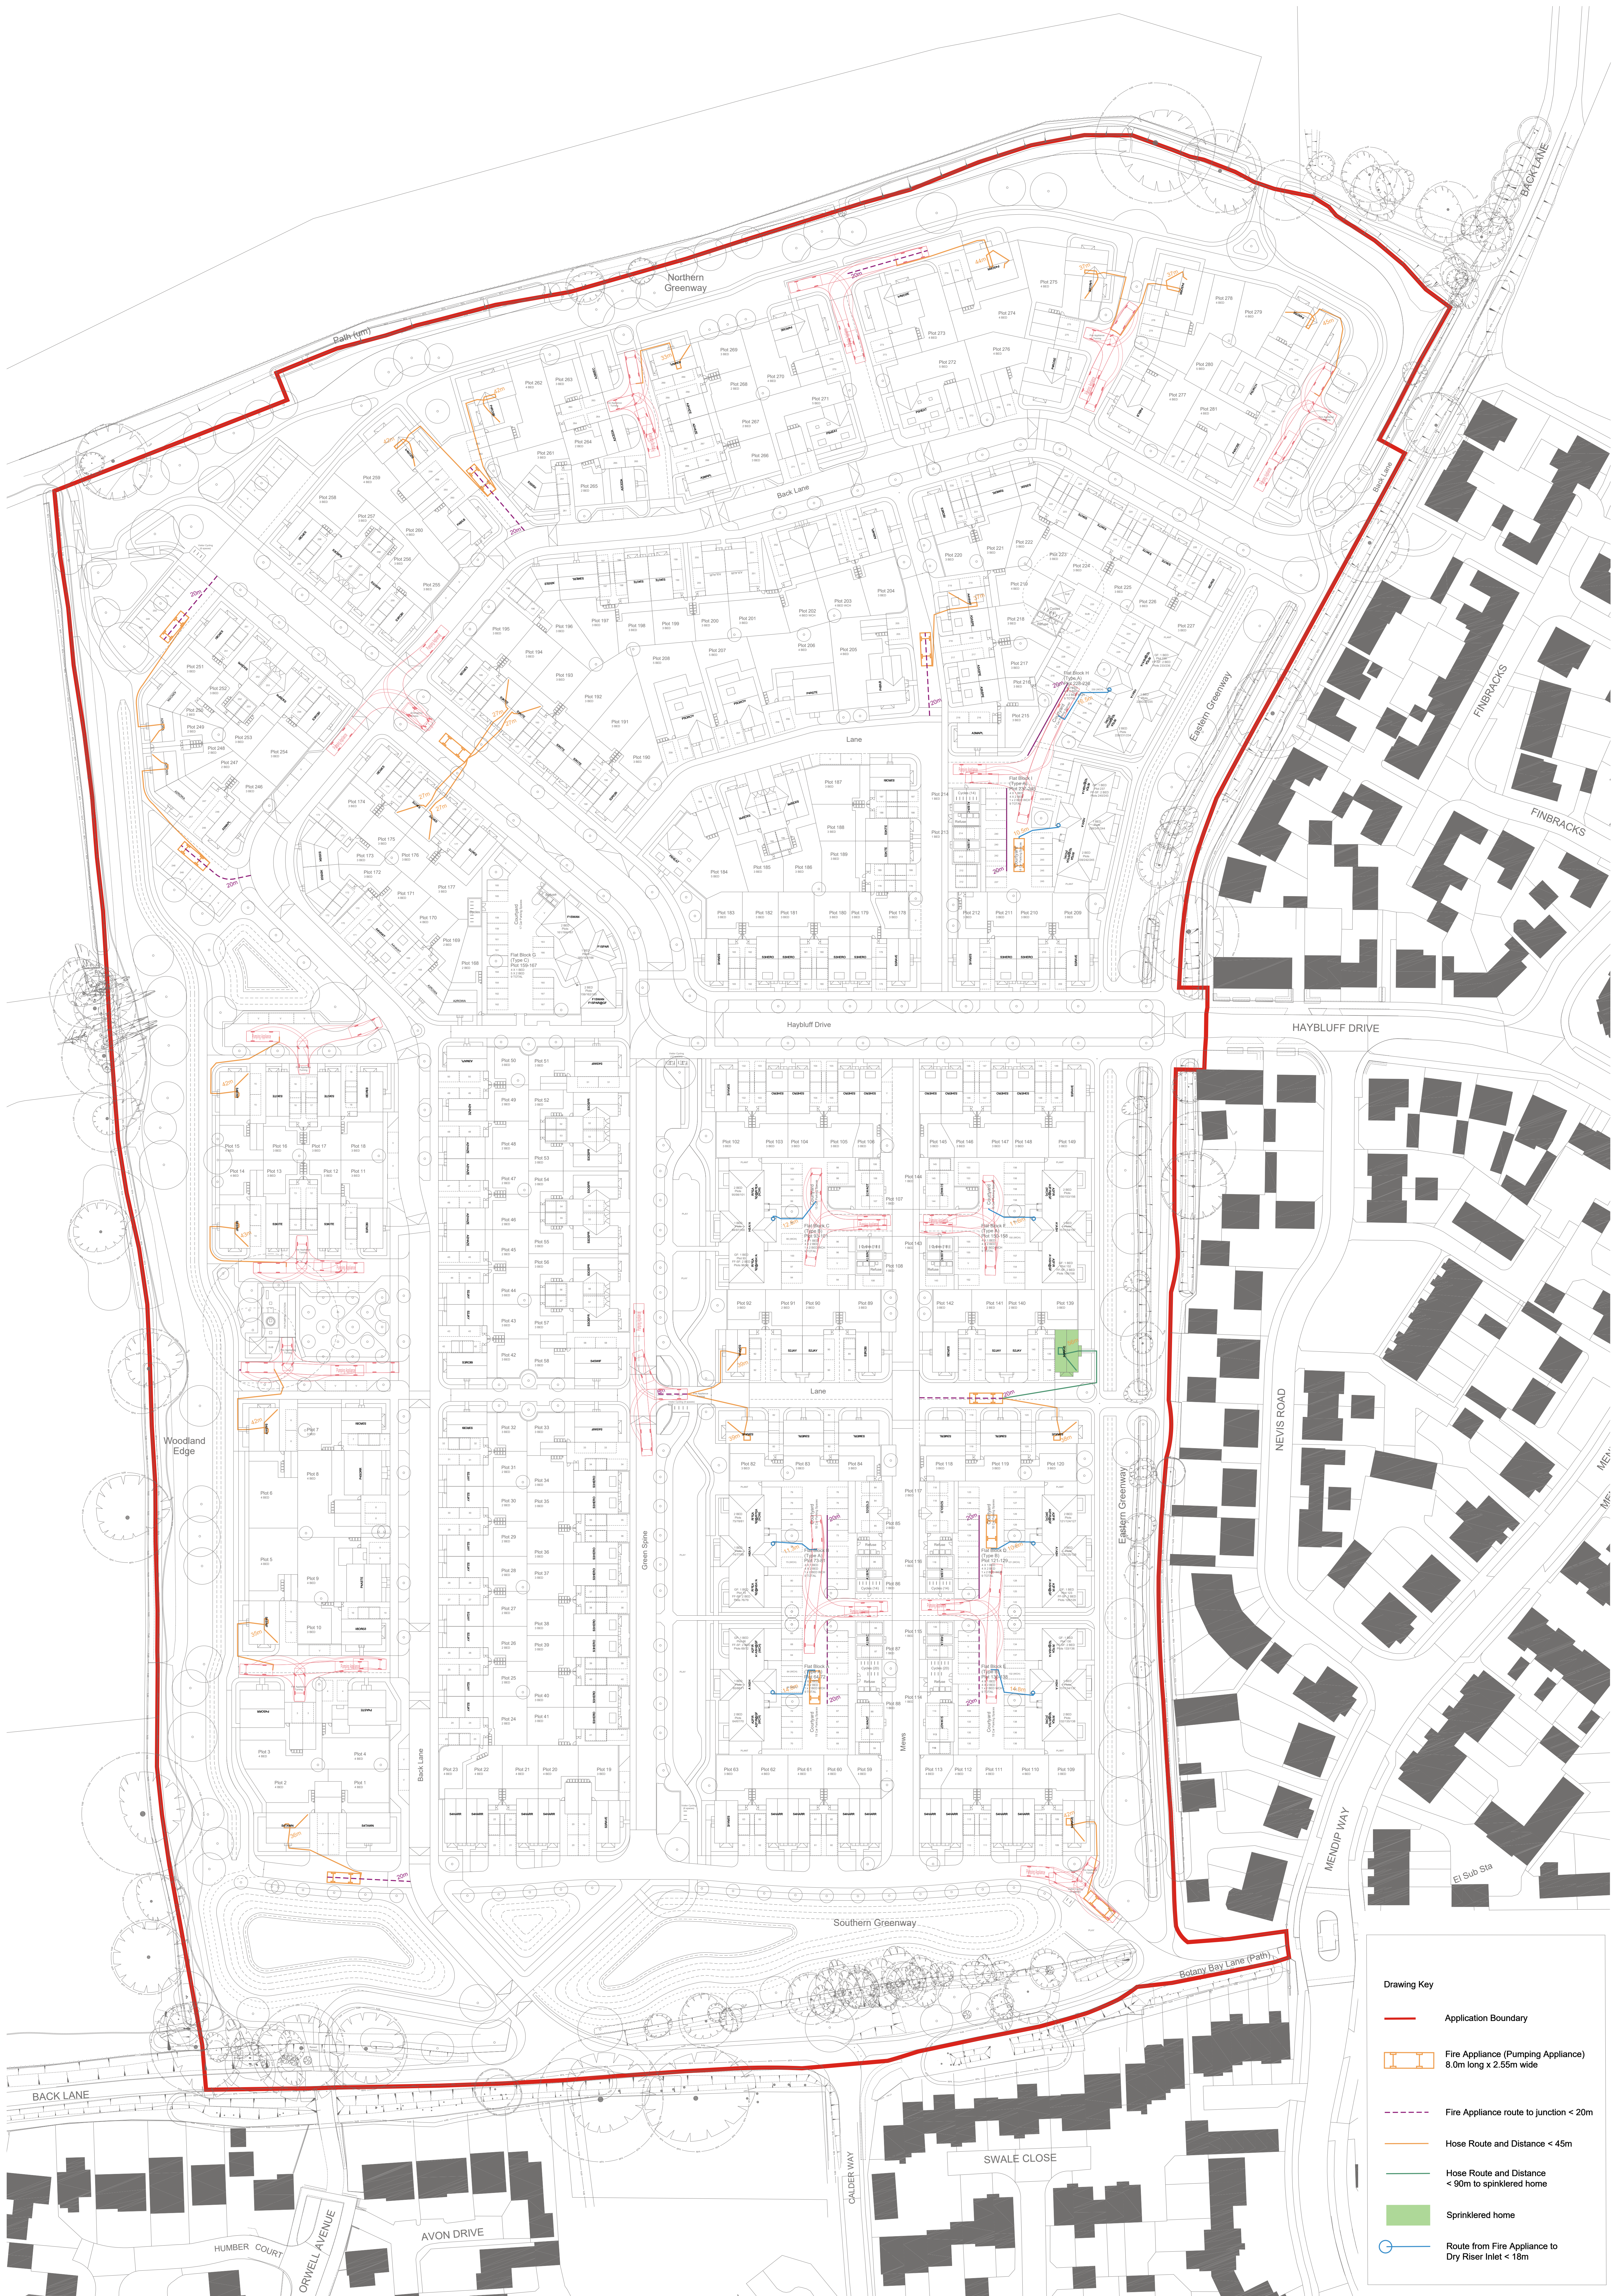

Drawing Key	
	Application Boundary
	Fire Appliance (Pumping Appliance) 8.0m long x 2.55m wide
	Fire Appliance route to junction < 20m
	Hose Route and Distance < 45m
	Hose Route and Distance < 90m to sprinklered home
	Sprinklered home
	Route from Fire Appliance to Dry Riser Inlet < 18m

