




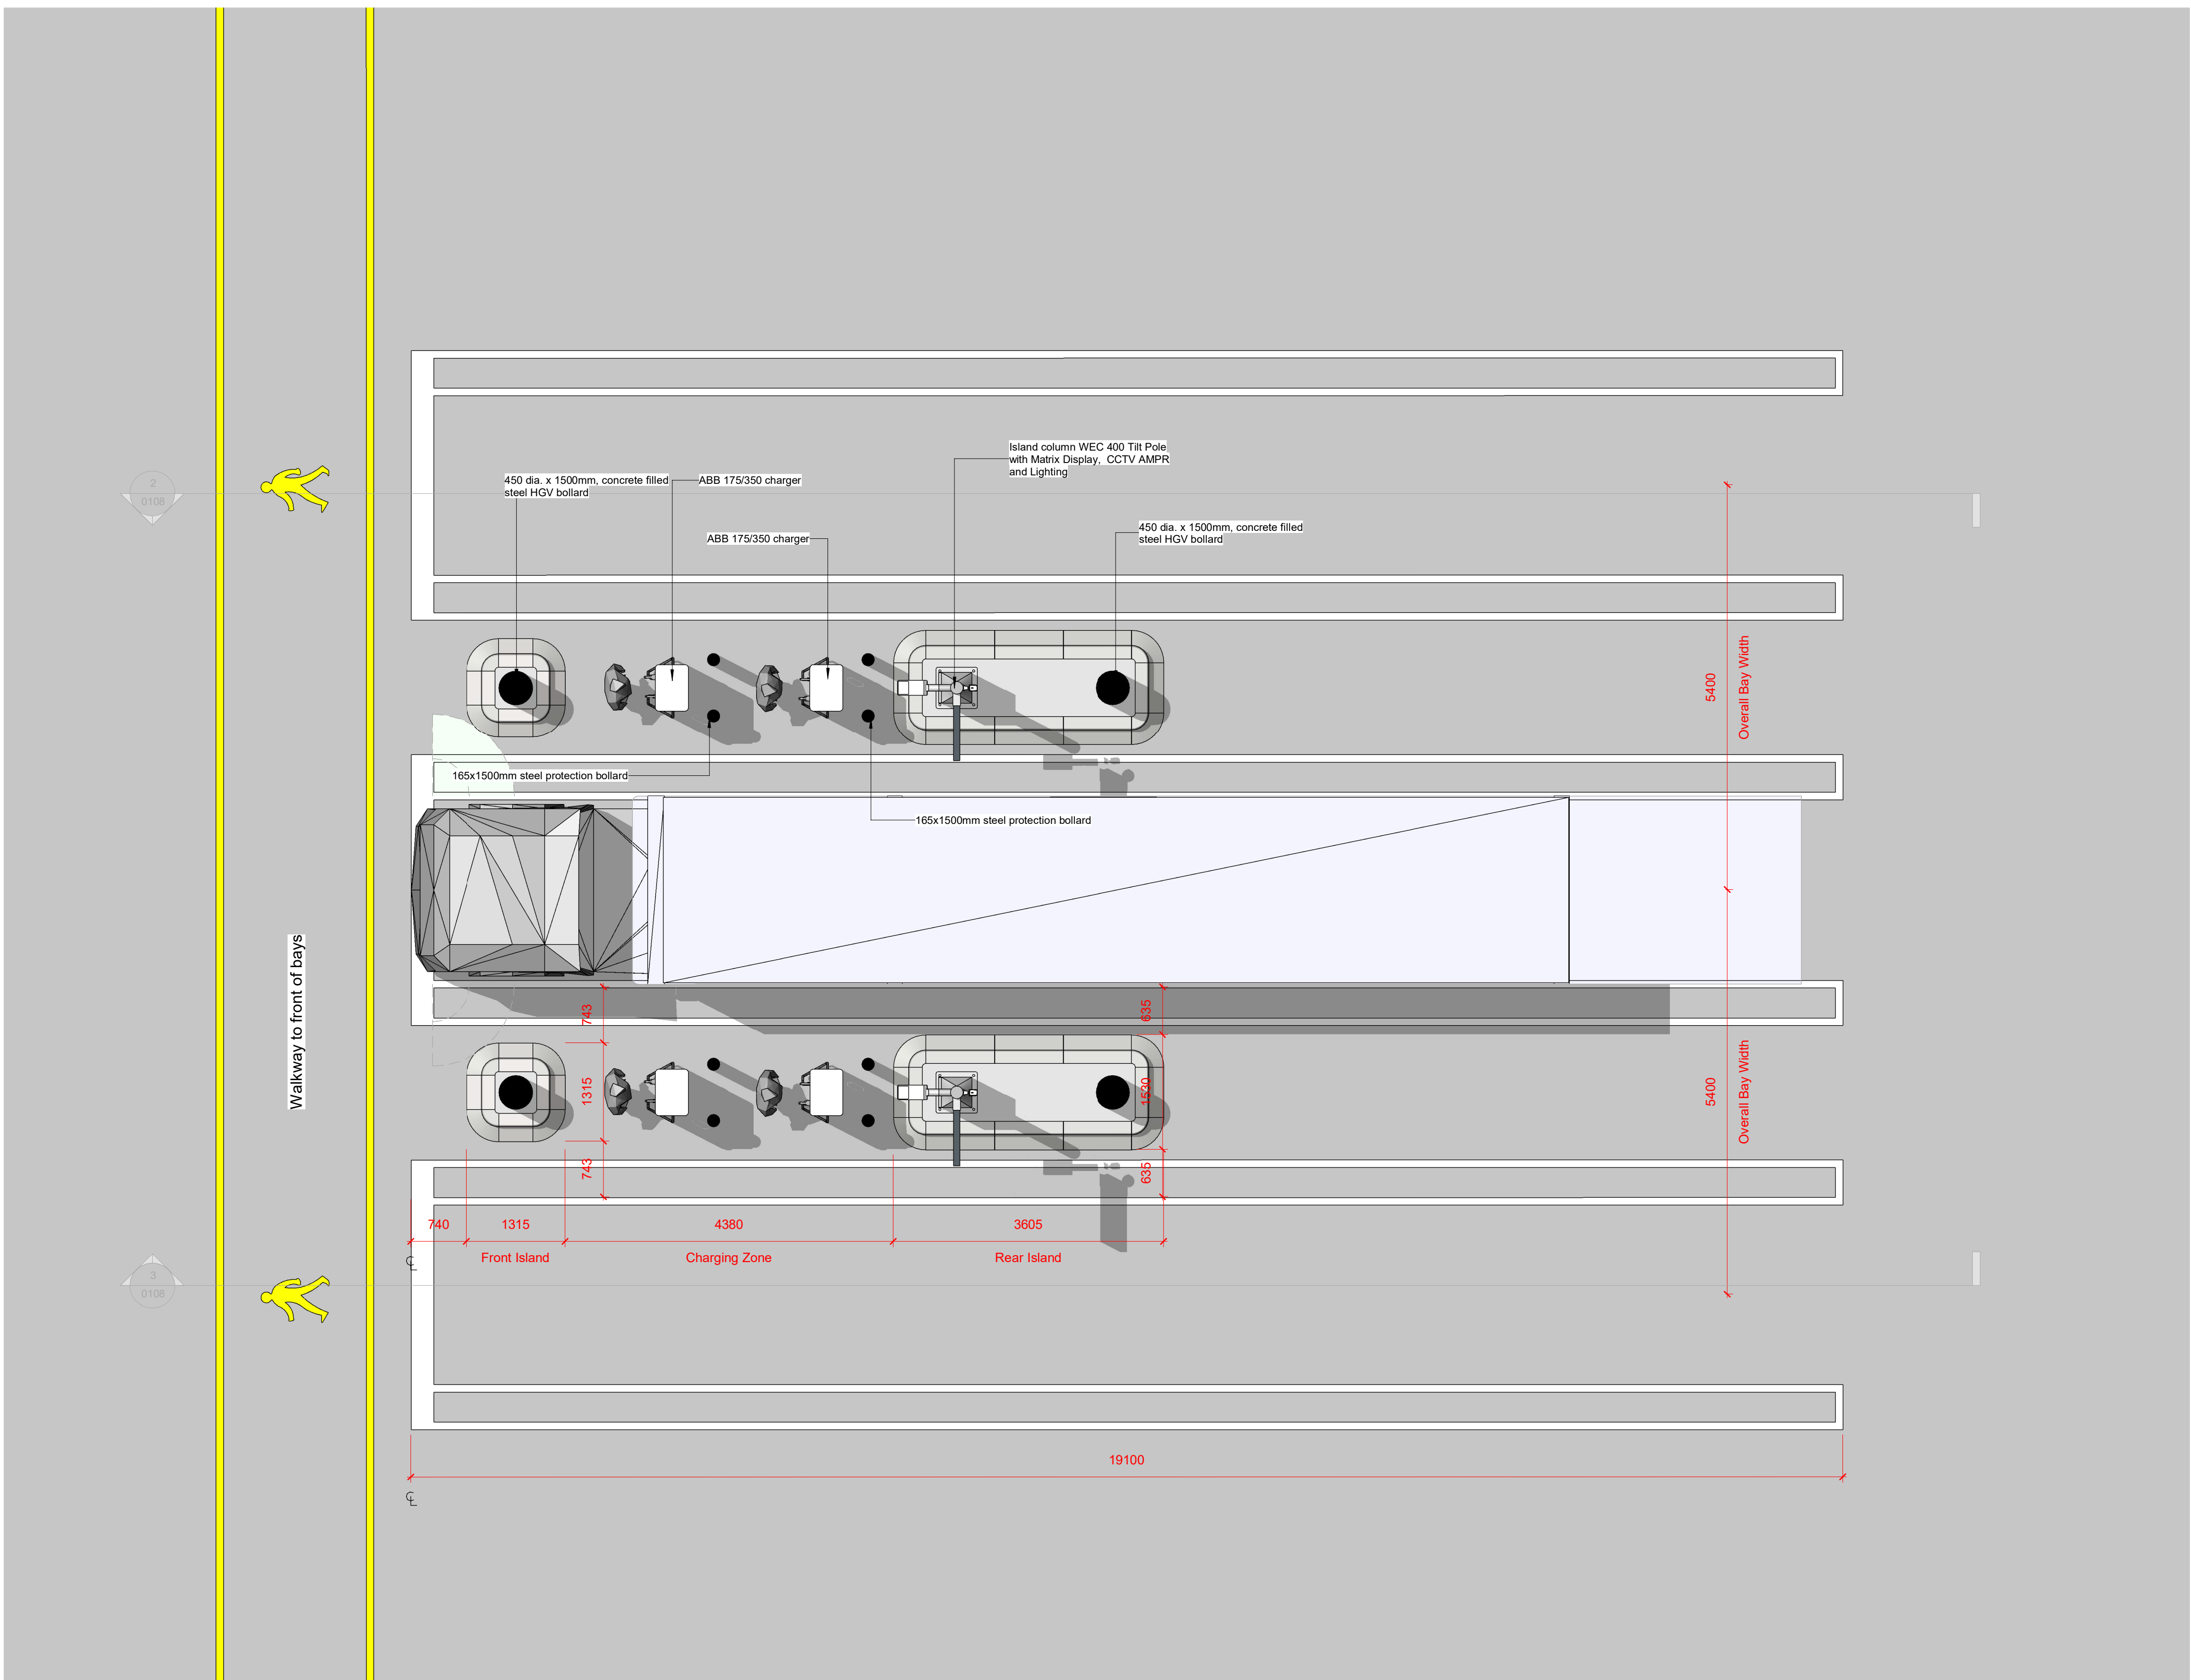


Typical Straight Through Approach
1 : 50

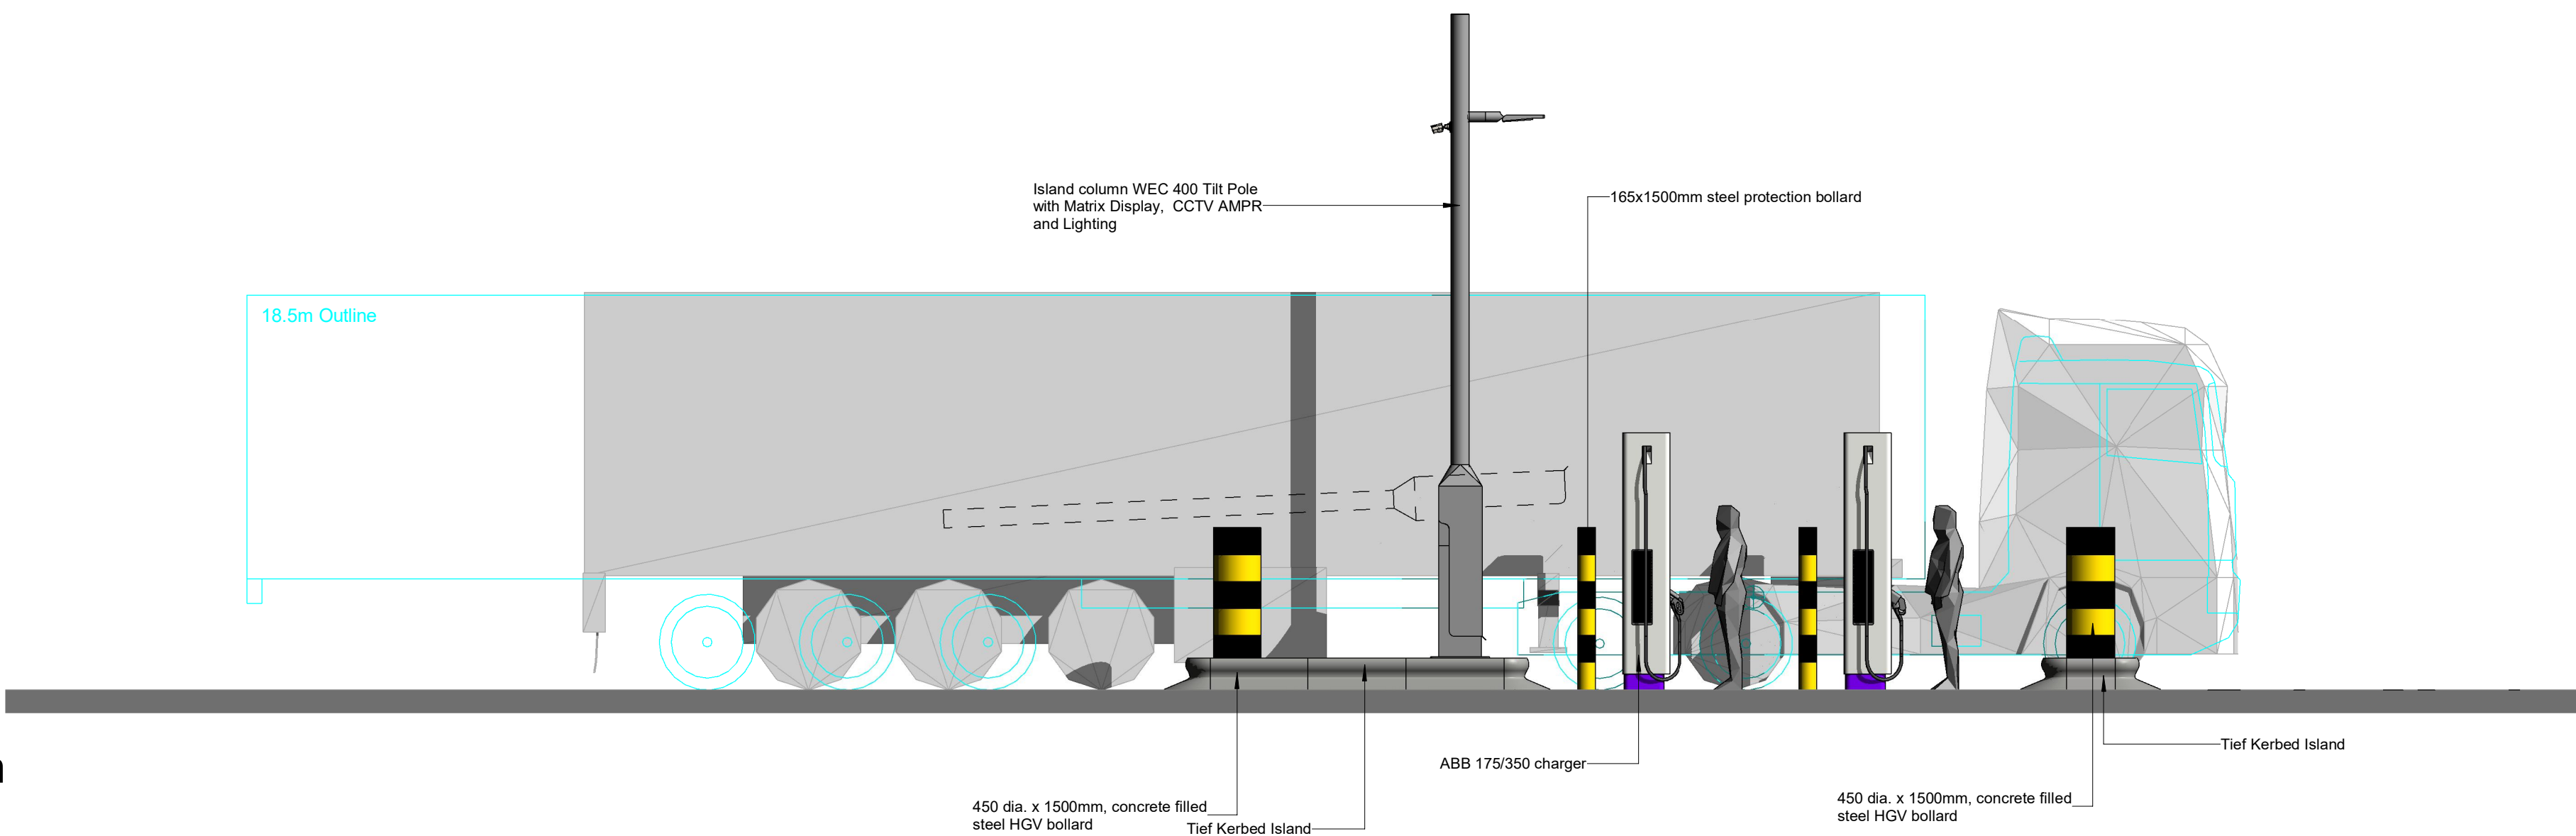

Straight Through Bay - Right Side Elevation
1 : 50

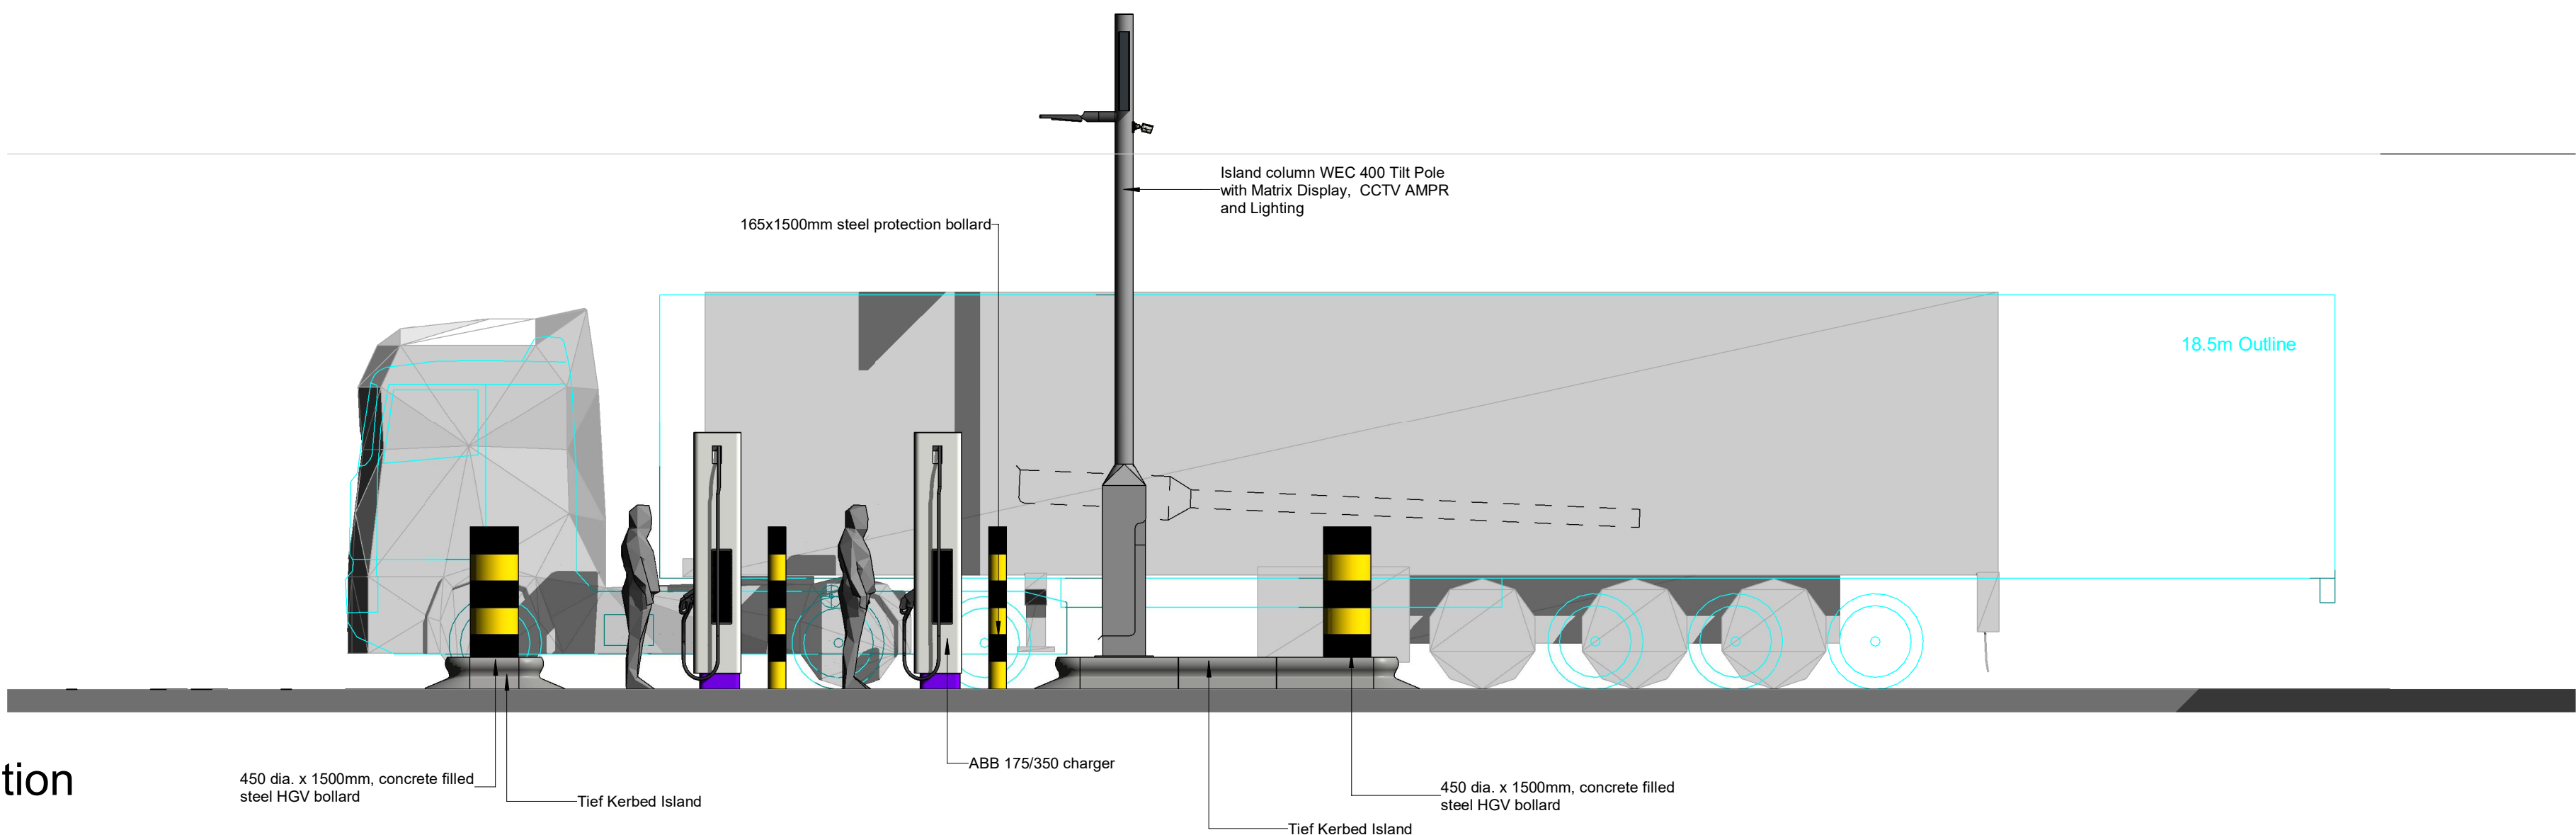

Straight Through Bay - Left Side Elevation
1 : 50

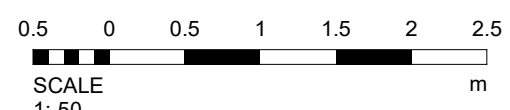

Revision	Date	By	Chk
All dimensions to be verified on site, and the Architect informed of any discrepancy. All drawings and specifications should be read in conjunction with the Health and Safety Plan; all conflicts should be reported to the appointed Principal Designer.			



GRIDSERVE
e-HGV Hub - Baldock
A1(M),10, Radwell, Baldock, SG7 5TR
Sheet Name: Proposed Charging Bay Plan and Elevations
Purpose of issue: Planning
Status:
Date: 05/09/24
Checked by: SJH
Drawn by: RS
Scale @ A1: 1 : 50
Project No: 8914
Revision:
Drawing No: 8914-BOW-A0-00-DR-A-0108