


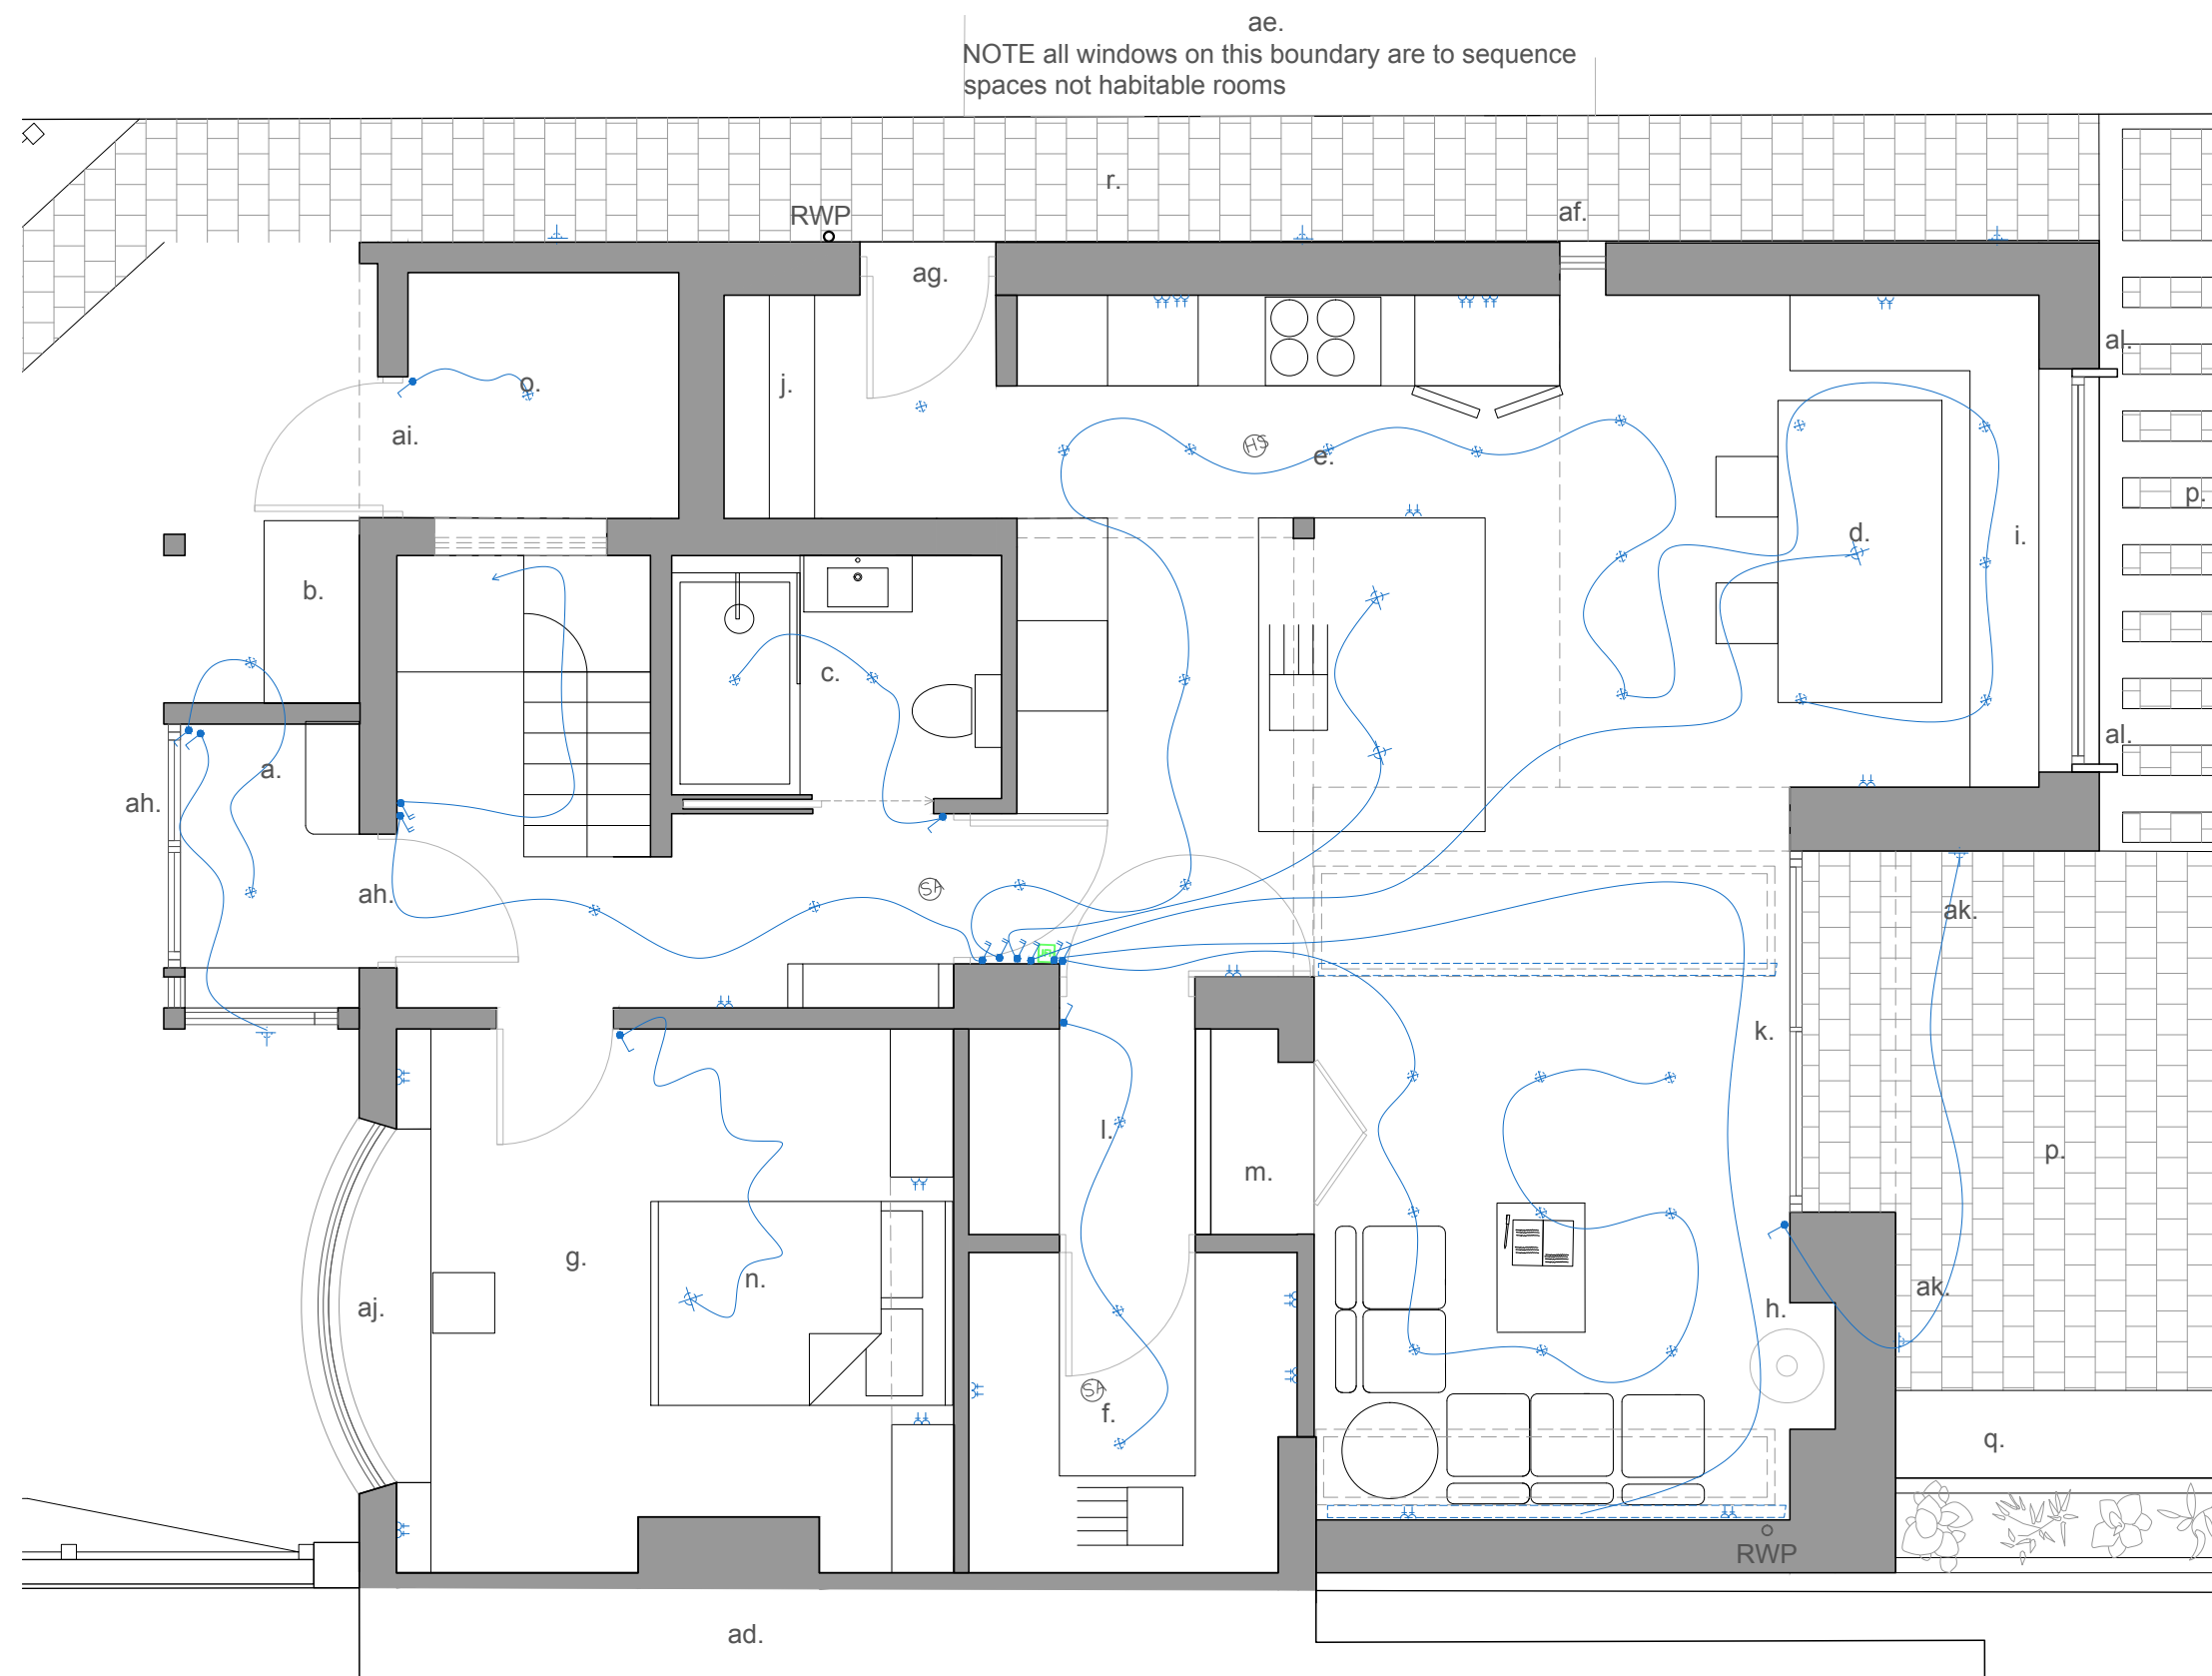

- Notes:
- a. Proposed Porch roof, aluminium edgings with single ply finish
 - b. Proposed Bin Store
 - c. Proposed WC/Shower
 - d. Proposed Dining Area
 - e. Proposed Kitchen
 - f. Proposed Utility
 - g. Proposed Ground Floor Bedroom
 - h. New living area hearth
 - i. Proposed Aluminium Picture Window and Bench Seating
 - j. Proposed Boot Room area
 - k. Proposed Glazed Sliding doors (Dark Grey Frame Finish)
 - l. Proposed Pantry
 - m. Proposed Hidden Toy Cupboard
 - n. Proposed Guest fold down bed
 - o. Proposed Garage/Bike Store
 - p. Proposed Paving
 - q. Proposed Concrete Planter and Integrated Concrete Bench
 - r. Proposed Side Path
 - s. Existing Bedroom
 - t. Existing Bathroom Extended
 - u. Proposed Master Bedroom
 - v. Proposed Ensuite
 - w. Proposed Roof Light
 - x. Proposed Bauder Wildflower Green Roof System
 - y. Proposed Tiled Pitched Roof to Correspond with Existing
 - z. Existing Pitched Brown Tiled Roof
 - aa. Flat Roof in corresponding tone with Existing
 - ab. Existing Shared Chimney
 - ac. Proposed Gas Fire Chimney Pipe
 - ad. Adjoining property 156 Cambridge Road
 - ae. Proposed Extension to 160 Cambridge Road Indicative, based on planning drawings
 - af. Aluminium Framed Slot Window
 - ag. Aluminium Framed Glazed Side Door
 - ah. Timber Glazed Front Door
 - ai. Timber Clad Door
 - aj. Aluminium Replacement Windows
 - ak. 47mm Siberian Larch Cladding
 - al. Hardwood Surrounds to Windows

- Services key
- One-way switch
 - Two-way switch
 - Double 13 amp socket at low level, recessed patress
 - External light with concealed wiring
 - Double 13 amp socket at counter level, recessed patress
 - Smoke detector
 - Downlighter
 - IP Rated Downlighter
 - Extract Hood
 - Wall Mounted Track
 - Linear Recessed Luminare
 - New distribution board
 - Bathroom extract fan
 - Shaver Socket
 - Ground Mounted IP Rated Garden Light
 - External Socket
 - LED (IP rated waterproof diffuser)
 - Electric underfloor heating T.stat
 - Carbon monoxide meter
 - Pendant
 - Wall light
 - Cable route
 - Thermostat
 - Sonos speaker

