


COPYRIGHT AND OWNERSHIP OF THIS DRAWING IS VESTED IN JAMES A. KEANEY ASSOCIATES. WHOSE PRIOR WRITTEN CONSENT IS REQUIRED FOR ITS REPRODUCTION/PUBLICATION IN ANY FORM. ALL DIMENSIONS TO BE CHECKED ON SITE AND ANY DISCREPANCIES NOTIFIED TO JAMES A. KEANEY ASSOCIATES. DO NOT SCALE EXCEPT FOR THE PURPOSES OF PLANNING.

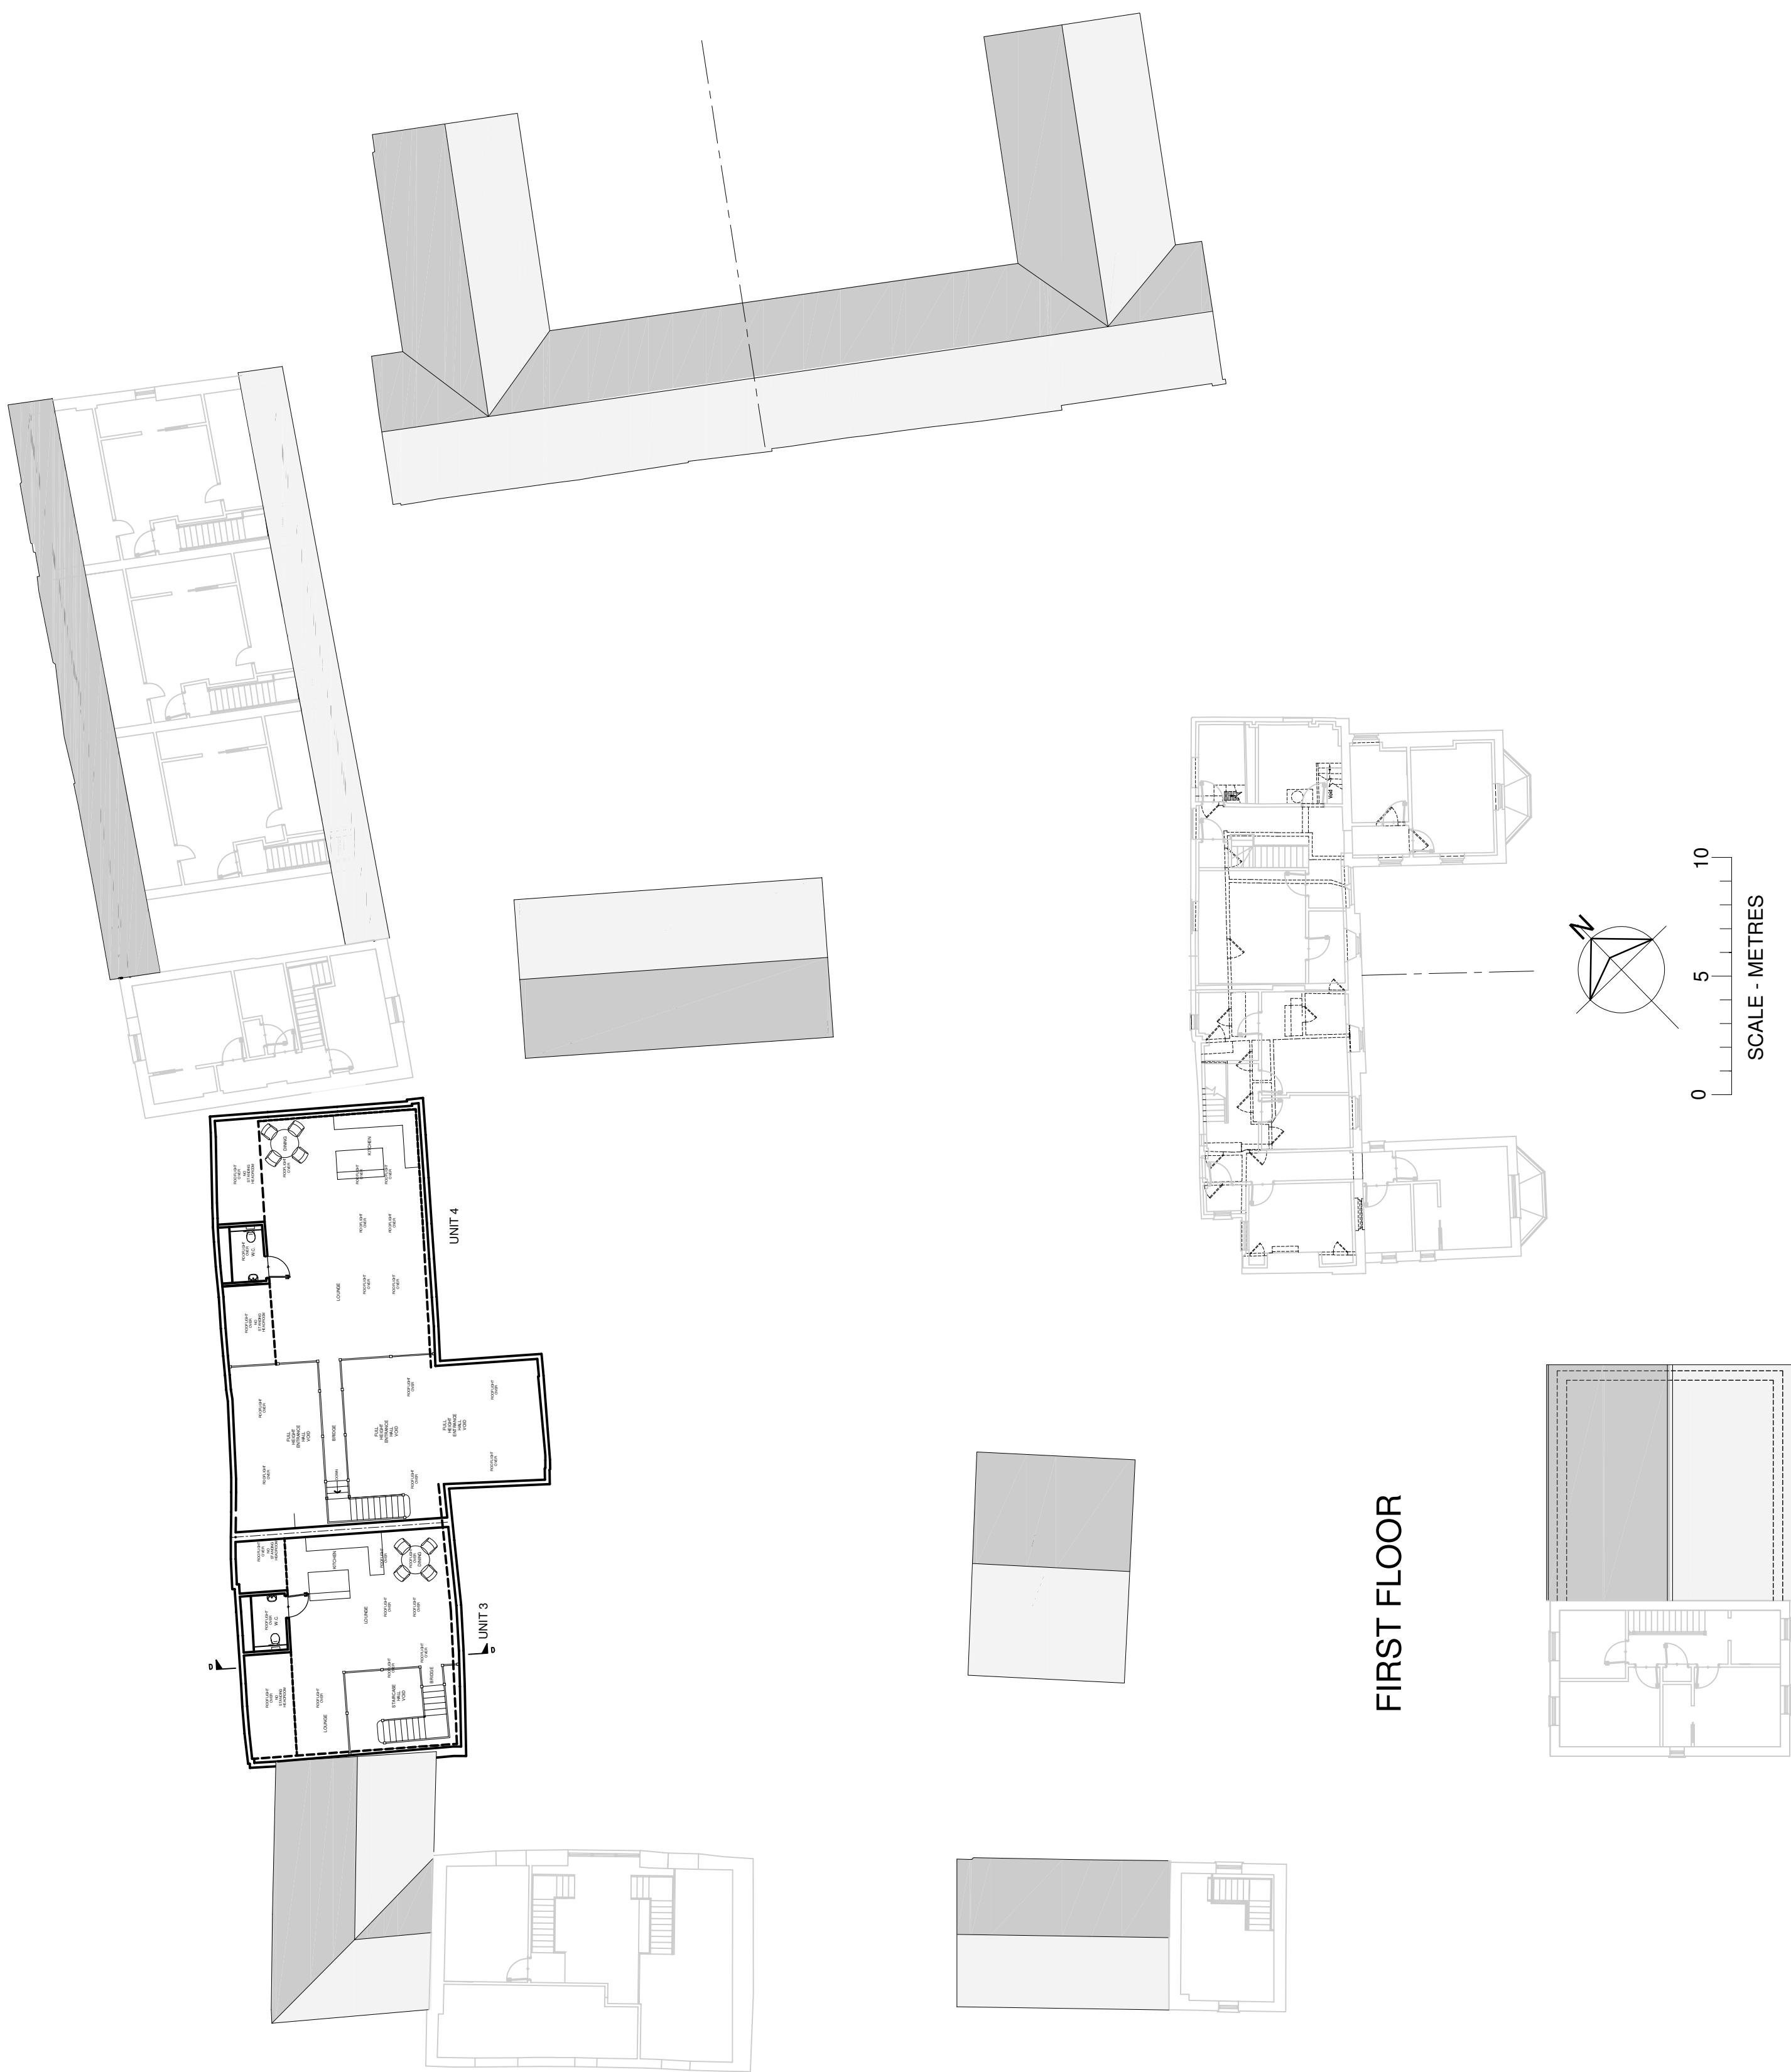

DRAWING NOT INDICATING EXISTING MEASURED SURVEY PLAN INFORMATION

PROJECT	PROPOSED DEVELOPMENT.	SOALE
LOCATION	HIGHOVER FARM, HIGHOVER WAY, HITCHIN, HERTS, SG4 0RO.	JAMES A. KEENEY ASSOCIATES Architecture • Architectural Technology • Project Management
CLIENT	TITLE	DATE
GILL HUDSON HOMES LTD.	PROPOSED THRESHING BARN—FIRST FLOOR.	MAY 2025.
	PURPOSE	DRAWING NUMBER
	LBCA.	2208.LBC.07



LISTED
BUILDING
CONSENT
APPLICATION