


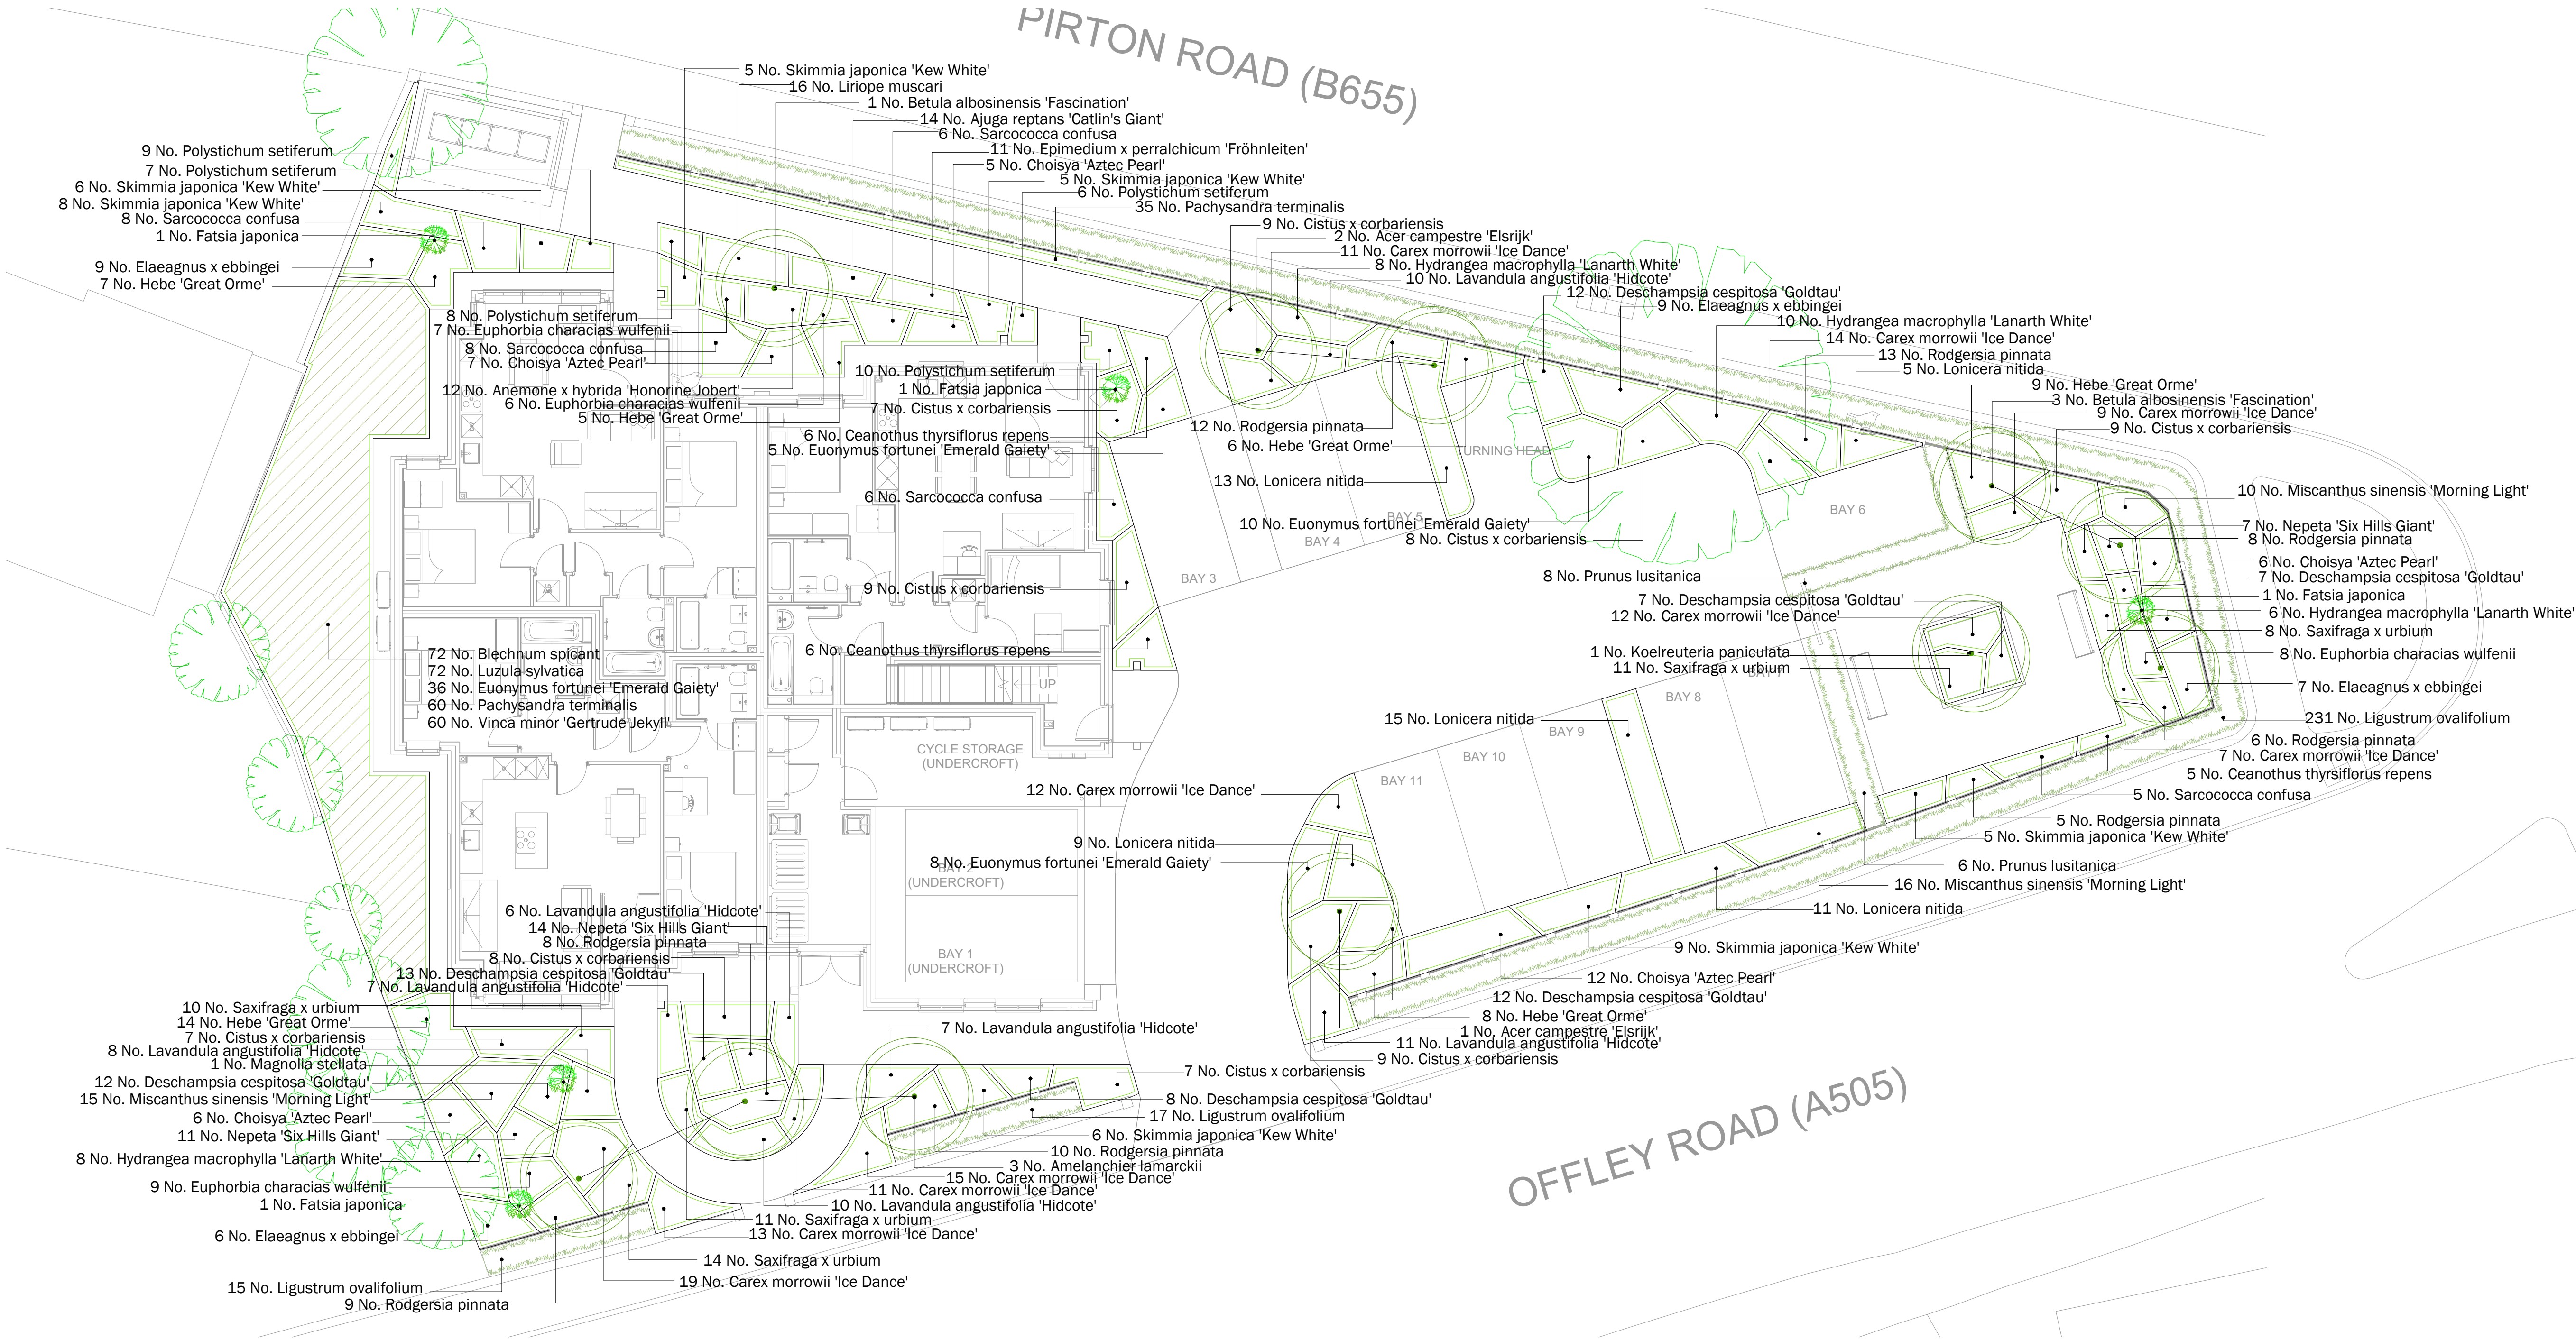

TREES

Number	Plant Name	Height	Girth	Specification
3 -	Acer campestre 'Elsrijk'	350-400cm	14-16cm	Extra Heavy Standard: 3x: RB: Clear Stem 175-200cm
3 -	Amelanchier lamarckii	250-300cm		Multi-Stemmed: Bushy: 3 Stems min.: 3x: RB
4 -	Betula albosinensis 'Fascination'	250-300cm		Multi-Stemmed: Bushy: 3 Stems min.: 3x: RB
1 -	Koeleruteria paniculata	400-450cm	14-16cm	Extra Heavy Standard: 3x: RB: Clear Stem 175-200cm

Total :11 -

SHRUBS

Number	Plant Name	Height	Diameter	Container	Specification	Density
17 -	Ceanothus thyrsiflorus repens		40-60cm	5L	Bushy: 5 brks: C	3/m²
36 -	Choisya 'Aztec Pearl'	30-40cm		5L	Bushy: 6 brks: C	3/m²
73 -	Cistus x corbariensis	40-60cm		5-7.5L	Bushy: 6 brks: C	3/m²
31 -	Elaeagnus x ebbingei	60-80cm		5-7.5L	Branched: 4 brks: C	3/m²
59 -	Euonymus fortunei 'Emerald Gaiety'	25-30cm	30-40cm	5-7.5L	Bushy: 9 brks: C	3/m²
4 -	Fatsia japonica	80-100cm		15-25L	Leader: C	Counted
49 -	Hebe 'Great Orme'	30-40cm		5L	Bushy: 5 brks: C	3/m²
32 -	Hydrangea macrophylla 'Lanarth White'	40-60cm		5L	Branched: 5 brks: C	3/m²
59 -	Lavandula angustifolia 'Hidcote'	20-30cm		5L	Bushy: 7 brks: C	4/m²
53 -	Lonicera nitida	40-60cm		5-7.5L	Bushy: 5 brks: C	3/m²
1 -	Magnolia stellata	100-125cm		25L	Branched: 5 brks: C	Counted
95 -	Pachysandra terminalis		15-20cm	2L	Several Shoots: 7 brks: C	5/m²
33 -	Sarcococca confusa	30-40cm		5L	Bushy: 6 brks: C	3/m²
44 -	Skimmia japonica 'Kew White'	30-40cm		5L	Bushy: 4 brks: C	3/m²
60 -	Vinca minor 'Gertrude Jekyll'		20-30cm	2L	Several Shoots: 3 brks: C	5/m²

Total :646 -

HEDGING

Number	Plant Name	Height	Container	Specification	Density
263 -	Ligustrum ovalifolium	40-60cm	2L	Branched: 5 brks: C	3/m
14 -	Prunus lusitanica	80-100cm		Instant hedging: 40cm wide x 100cm long; pre-formed with continuous root-strip; dense, straight-side; feathered to base; neatly clipped; C	1/m

Total :277 -

HERBACEOUS

Number	Plant Name	Container	Specification	Density
14 -	Ajuga reptans 'Catlin's Giant'	2L	Full Pot: C	6/m²
12 -	Anemone x hybrida 'Honorine Jobert'	2L	Full Pot: C	6/m²
11 -	Epimedium x perralchicum 'Fröhnleiten'	2L	Full Pot: C	6/m²
30 -	Euphorbia characias wulfenii	2L	Full Pot: C	5/m²
32 -	Nepeta 'Six Hills Giant'	2L	Full Pot: C	6/m²
71 -	Rodgersia pinnata	2L	Full Pot: 1 Bud: C	5/m²
54 -	Saxifraga x urbium	2L	Full Pot: C	6/m²

Total :224 -

FERNS

Number	Plant Name	Container	Specification	Density
72 -	Blechnum spicant	1.5-2L	Full Pot: C	6/m²
40 -	Polystichum setiferum	1.5-2L	Full Pot: C	6/m²

Total :112 -

GRASSES

Number	Plant Name	Container	Specification	Density
123 -	Carex morrowii 'Ice Dance'	2L	Full Pot: C	6/m²
71 -	Deschampsia cespitosa 'Goldtau'	2L	Full Pot: C	6/m²
16 -	Liriope muscari	2L	Full Pot: C	6/m²
72 -	Luzula sylvatica	2L	Full Pot: C	6/m²
41 -	Miscanthus sinensis 'Morning Light'	2L	Full Pot: C	5/m²

Total :323 -

LEGEND

	Existing tree to be retained
	Proposed tree
	Proposed hedging
	Proposed specimen shrub
	Proposed planting
	Proposed groundcover mix

Drawing for planning purposes only, do not construct from this drawing

This drawing is to be used for planting information only

Any species substitution must be verified with the project Landscape Architect

This layout must be checked in accordance with NHBC Standards 2023 (Chapter 4.2 - Building Near Trees, and Chapter 10.2 - Drives, Paths and Landscaping) by the project engineer prior to implementation


Excavations: Contractors must ensure they have full information relating to service and drainage positions before undertaking any excavations

Root barriers to be used in association with tree planting adjacent to kerbs, services, highways etc.

FOR OTHER LANDSCAPE DRAWINGS REFER TO THE FOLLOWING:

Detailed Hard Landscape Proposals
- 2840-LLA-ZZ-GF-DR-L-0101

Landscape Specification and Details
- 2840-LLA-ZZ-GF-DR-L-0301

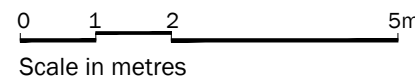

P02	15.01.25	Replacement tree planting	ML	AF
P01	17.12.24	First issue	ML	AF
Rev	Date	Description	Dm	Chk

Title: Detailed Planting Proposals

Project: 1 Pirton Road, Hitchin

Client: Oak Developments

Date: December 2024

Scale: 1:100 @ A1

Drawing No: 2840-LLA-ZZ-GF-DR-L-0201

Revision: P02

Suitability: Planning

Project No: 2840

T: +44 (0)1279 647044 E: office@lilake.com www.lilake.com

COPYRIGHT Lil Lake Associates
Information contained in this drawing is confidential and may not be used for any purpose other than that for which the drawing is supplied without the written authority of Lil Lake Associates.
This drawing is copyright and may not be copied except within the agreed conditions of supply.

BASE MAPS: Reproduced from Ordnance Survey map data by permission of Ordnance Survey © Crown copyright 2024. License No.: 100001336
© Lil Lake Associates Ltd. All rights reserved.
Ordnance Survey License No. 100001336
This drawing contains information and/or mapping from a number of sources and its accuracy should be verified on site.



LIZ LAKE ASSOCIATES
LANDSCAPE ARCHITECTS