

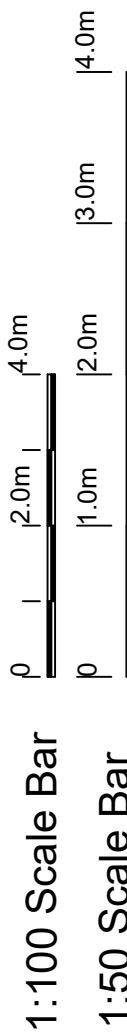


Ground Floor Plan 1:50

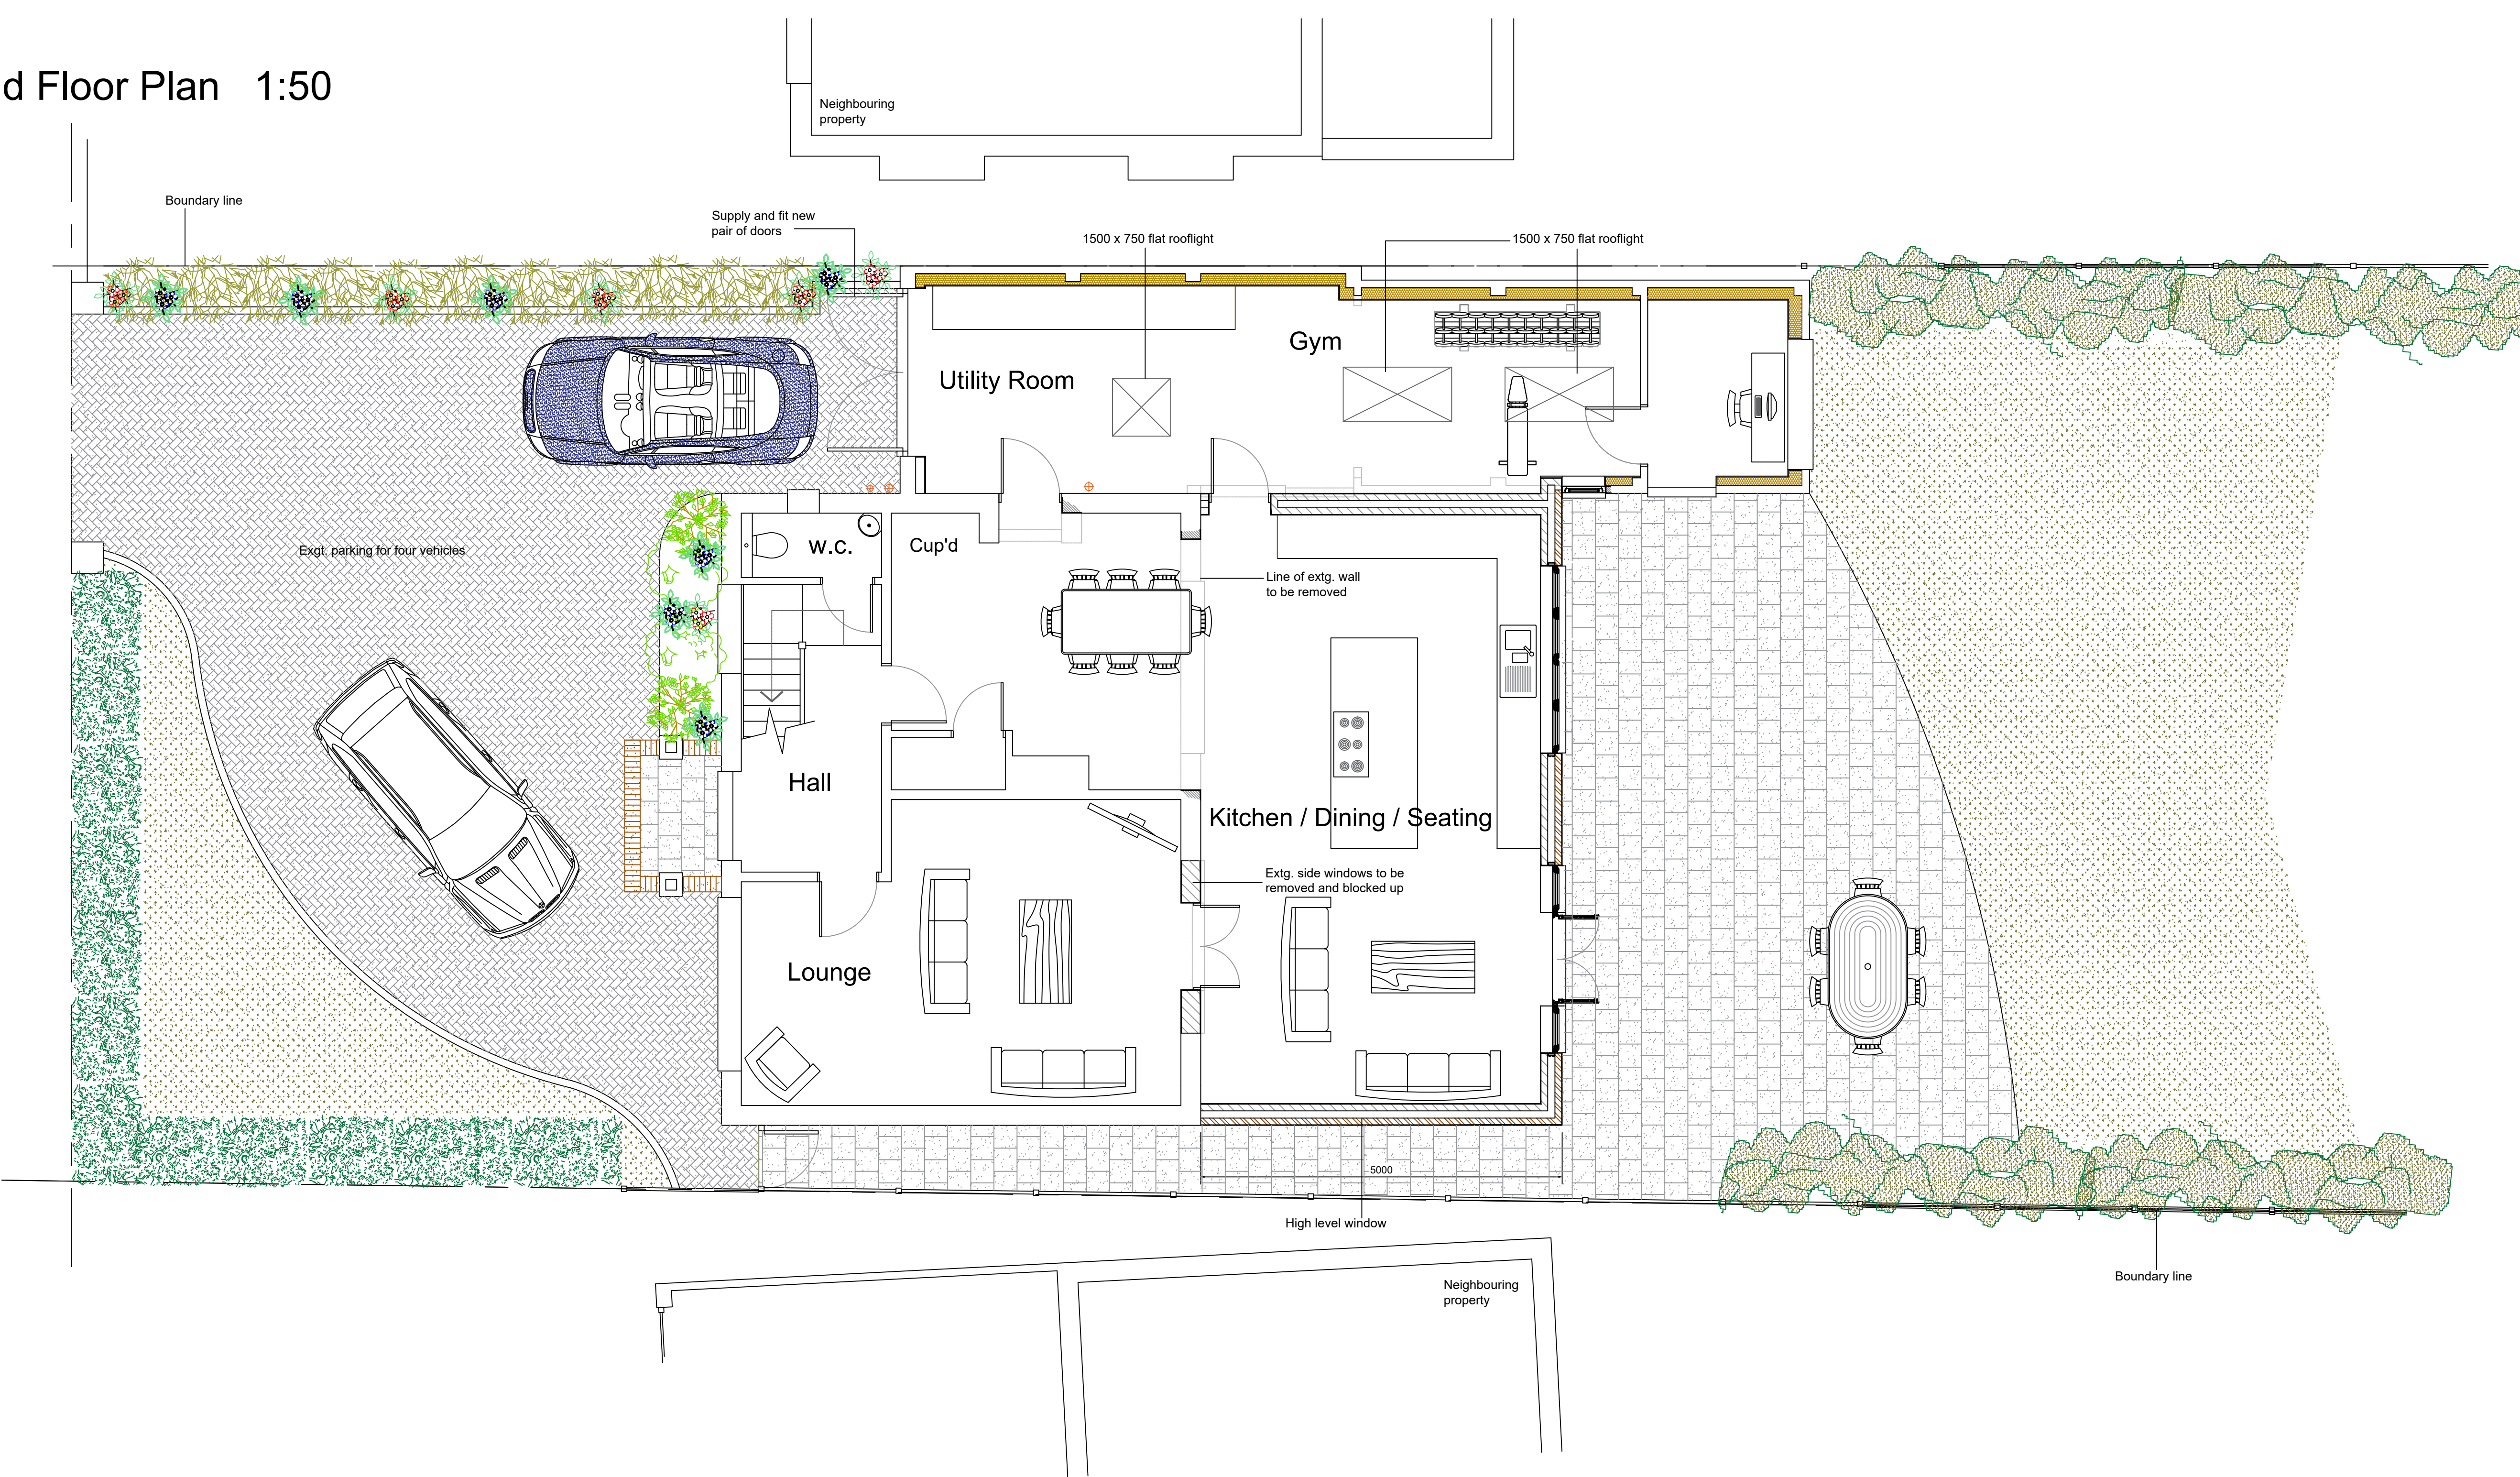

Proposed Elevations 1:100

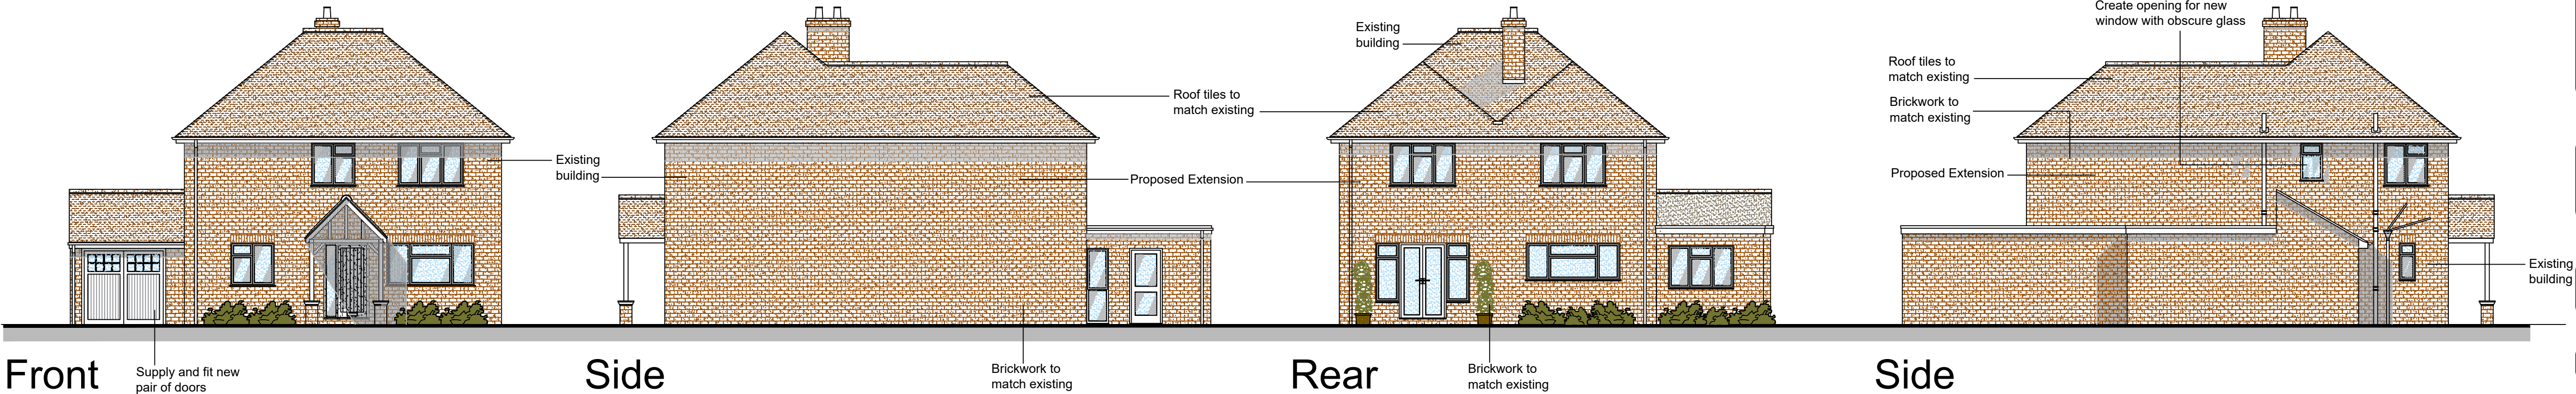

B Client Revisions

A LGCHF Revisions

Architech Limited

Architectural and Building Consultants

Tel. 01462 634293 / 07768 123899

Project

42 Highfield, Letchworth Garden City, Hertfordshire

Title

Proposed Double Storey Rear Extension

Date

Feb. 2023

Scale

Not to Scale

Status

Planning

2023 / 10 / 01

B

A1

© THIS DRAWING IS COPYRIGHT