



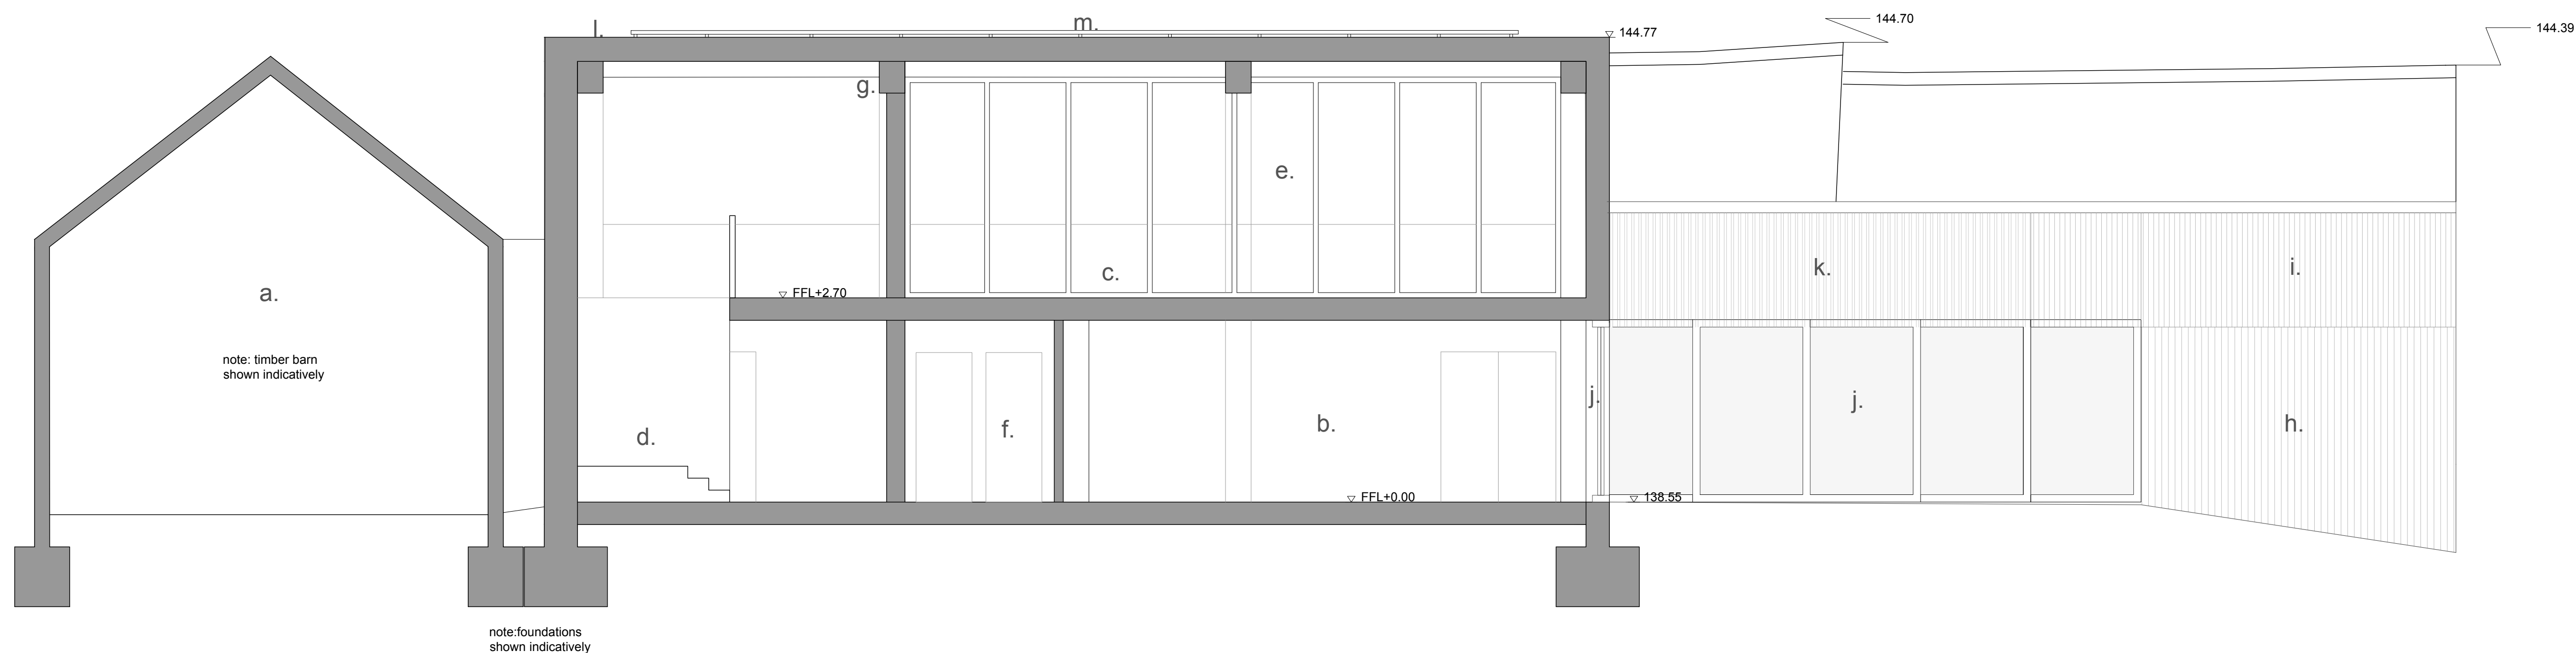

Section A-A'

Notes:

- a. Existing timber frame barn
- b. Proposed flexible kitchen/teaching area
- c. Proposed mezzanine level
- d. Proposed staircase
- e. Proposed internal glazing
- f. Proposed tank storage
- g. Existing concrete frame structure exposed
- h. New charred timber cladding
- i. New corrugated cladding (hemp or fibre cement)
- j. New timber/aluminium glazing
- k. New polycarbonate cladding
- l. New corrugated metal/fibre cement roof
- m. New solar cells

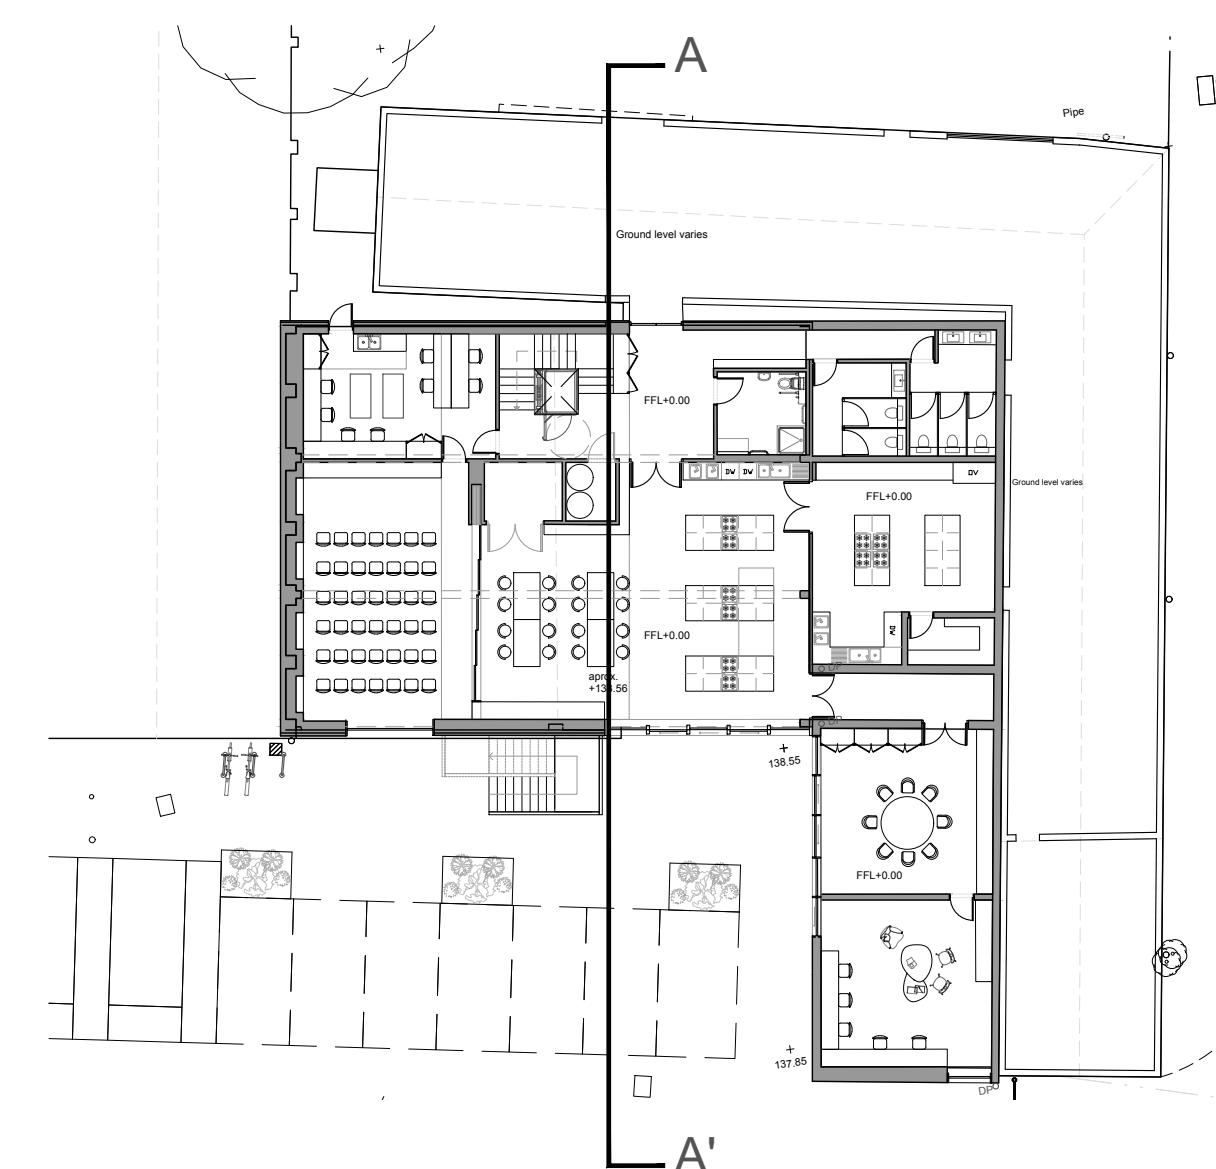

Key plan (NTS)

Michael Collins Architect LLP

Groundschool, Irongate Farm

Job No. 255 Proposed Section

Stage: Stage 2
Status: Preliminary

REVISION: Scale 1:50 @:A1

032



Suite 4a, 30 Bancroft
Hitchin, SG5 1LE
01462 236866
michael@michaelcollinsarchitects.com
www.michaelcollinsarchitects.com

Note: This drawing is copyright.
Note: These layouts are preliminary until further surveys are undertaken.
Note: Scale and boundaries are indicative.
Note: Ownership boundary indicative based on OS data.
Note: Red dotted line is shown as site boundary.
Note: Elevation key plan not to scale.