



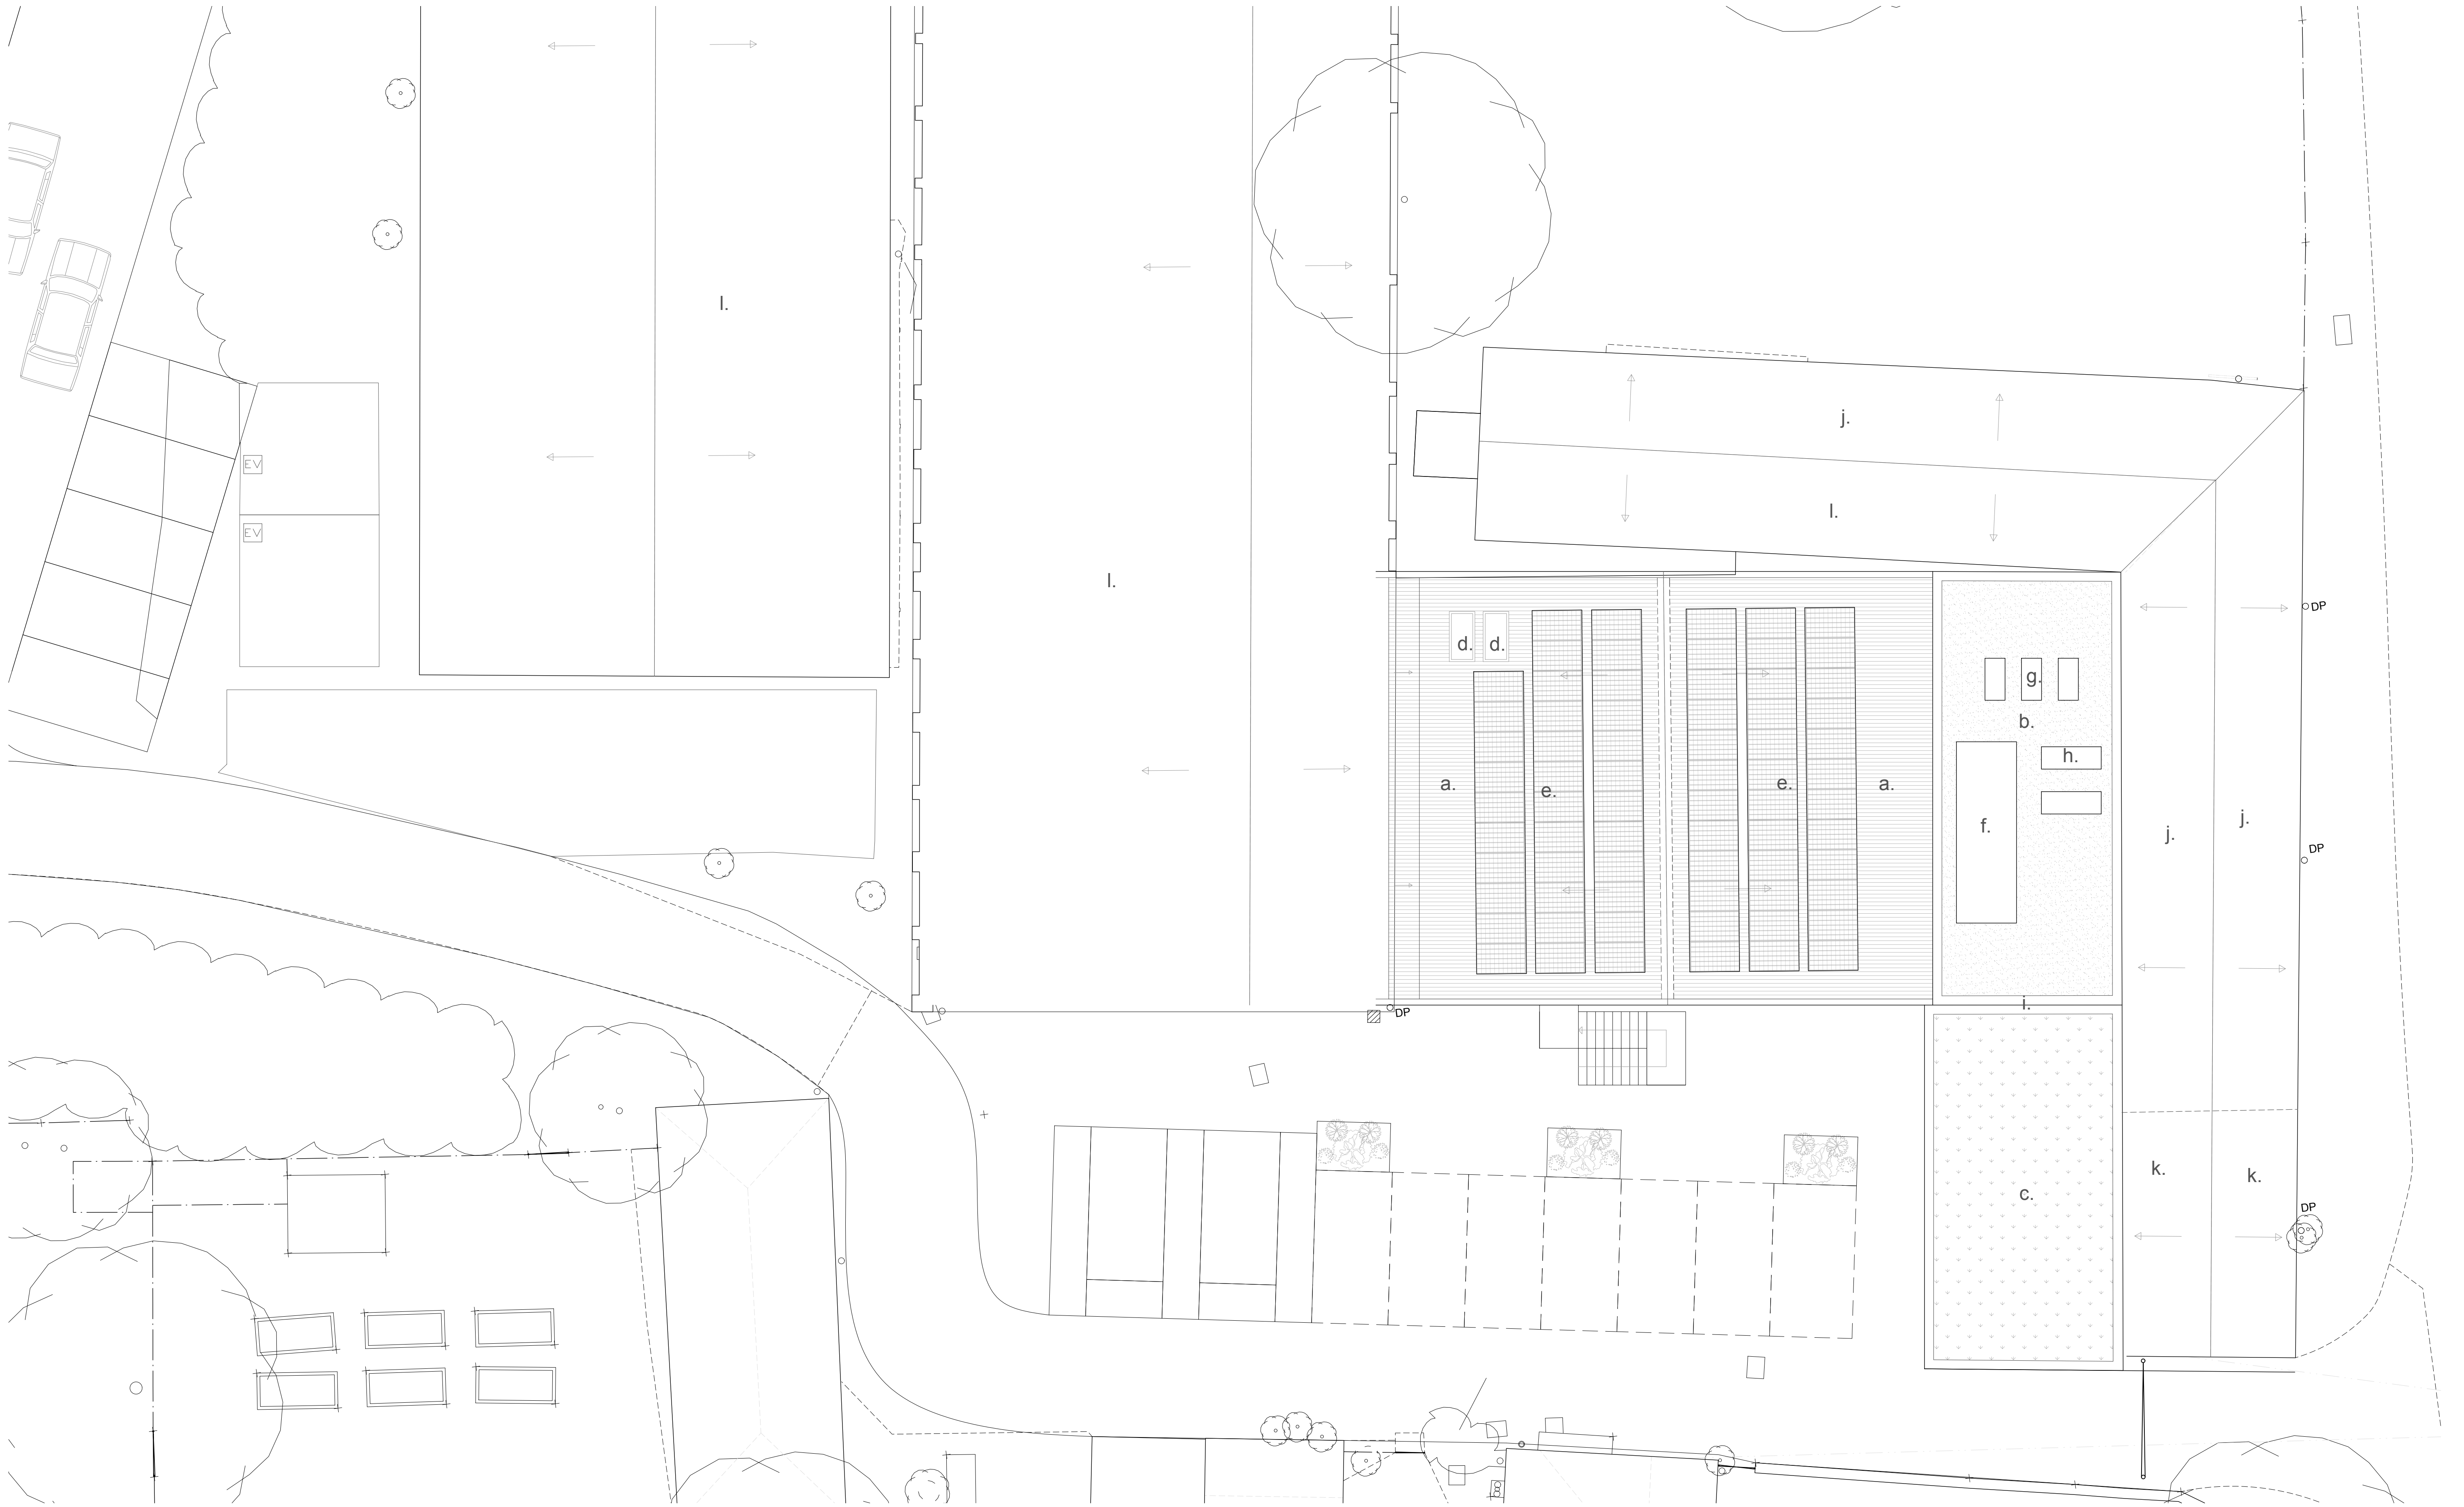

Notes:

- | | | | |
|----|-----------------------------|----|--|
| a. | Corrugated roof | g. | Air source heat pumps |
| b. | Flat roof, EPDM | h. | Air cooling/conditioning units |
| c. | Wildflower low-pitched roof | i. | Parapet wall |
| d. | Roof light | j. | Existing fibre cement slate tiles |
| e. | Solar cells array | k. | Existing red clay tiles |
| f. | Extraction plant | l. | Existing corrugated roof - metal or fibre cement |

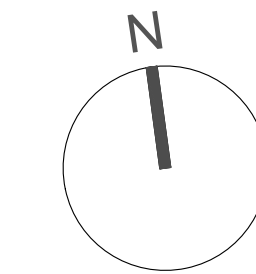

Suite 4a, 30 Bancroft
Hitchin, SG5 1LE
01462 236866
michael@michaelcollinsarchitects.com
www.michaelcollinsarchitects.com

Note: This drawing is copyright.
 Note: These layouts are preliminary until further surveys are undertaken.
 Note: Scale and boundaries are indicative.
 Note: Ownership boundary indicative based on OS data.
 Note: Red dotted line is shown as site boundary.
 Note: Elevation key plan not to scale.

Michael Collins Architect LLP

Groundschool, Irongate Farm

Job No. **227** Proposed Roof Plan

Stage: Stage 2
Status: Preliminary

REVISION: Scale
1:100 @:A1