




ALL FLOOR FINISHES TO BE LAID IN ACCORDANCE TO MANUFACTURER'S WRITTEN INSTRUCTION




CARPET TILES TO BE LAID OVER FLOOR VINYL WITH LOW TACK ADHESIVE FOR FUTURE REMOVAL

02

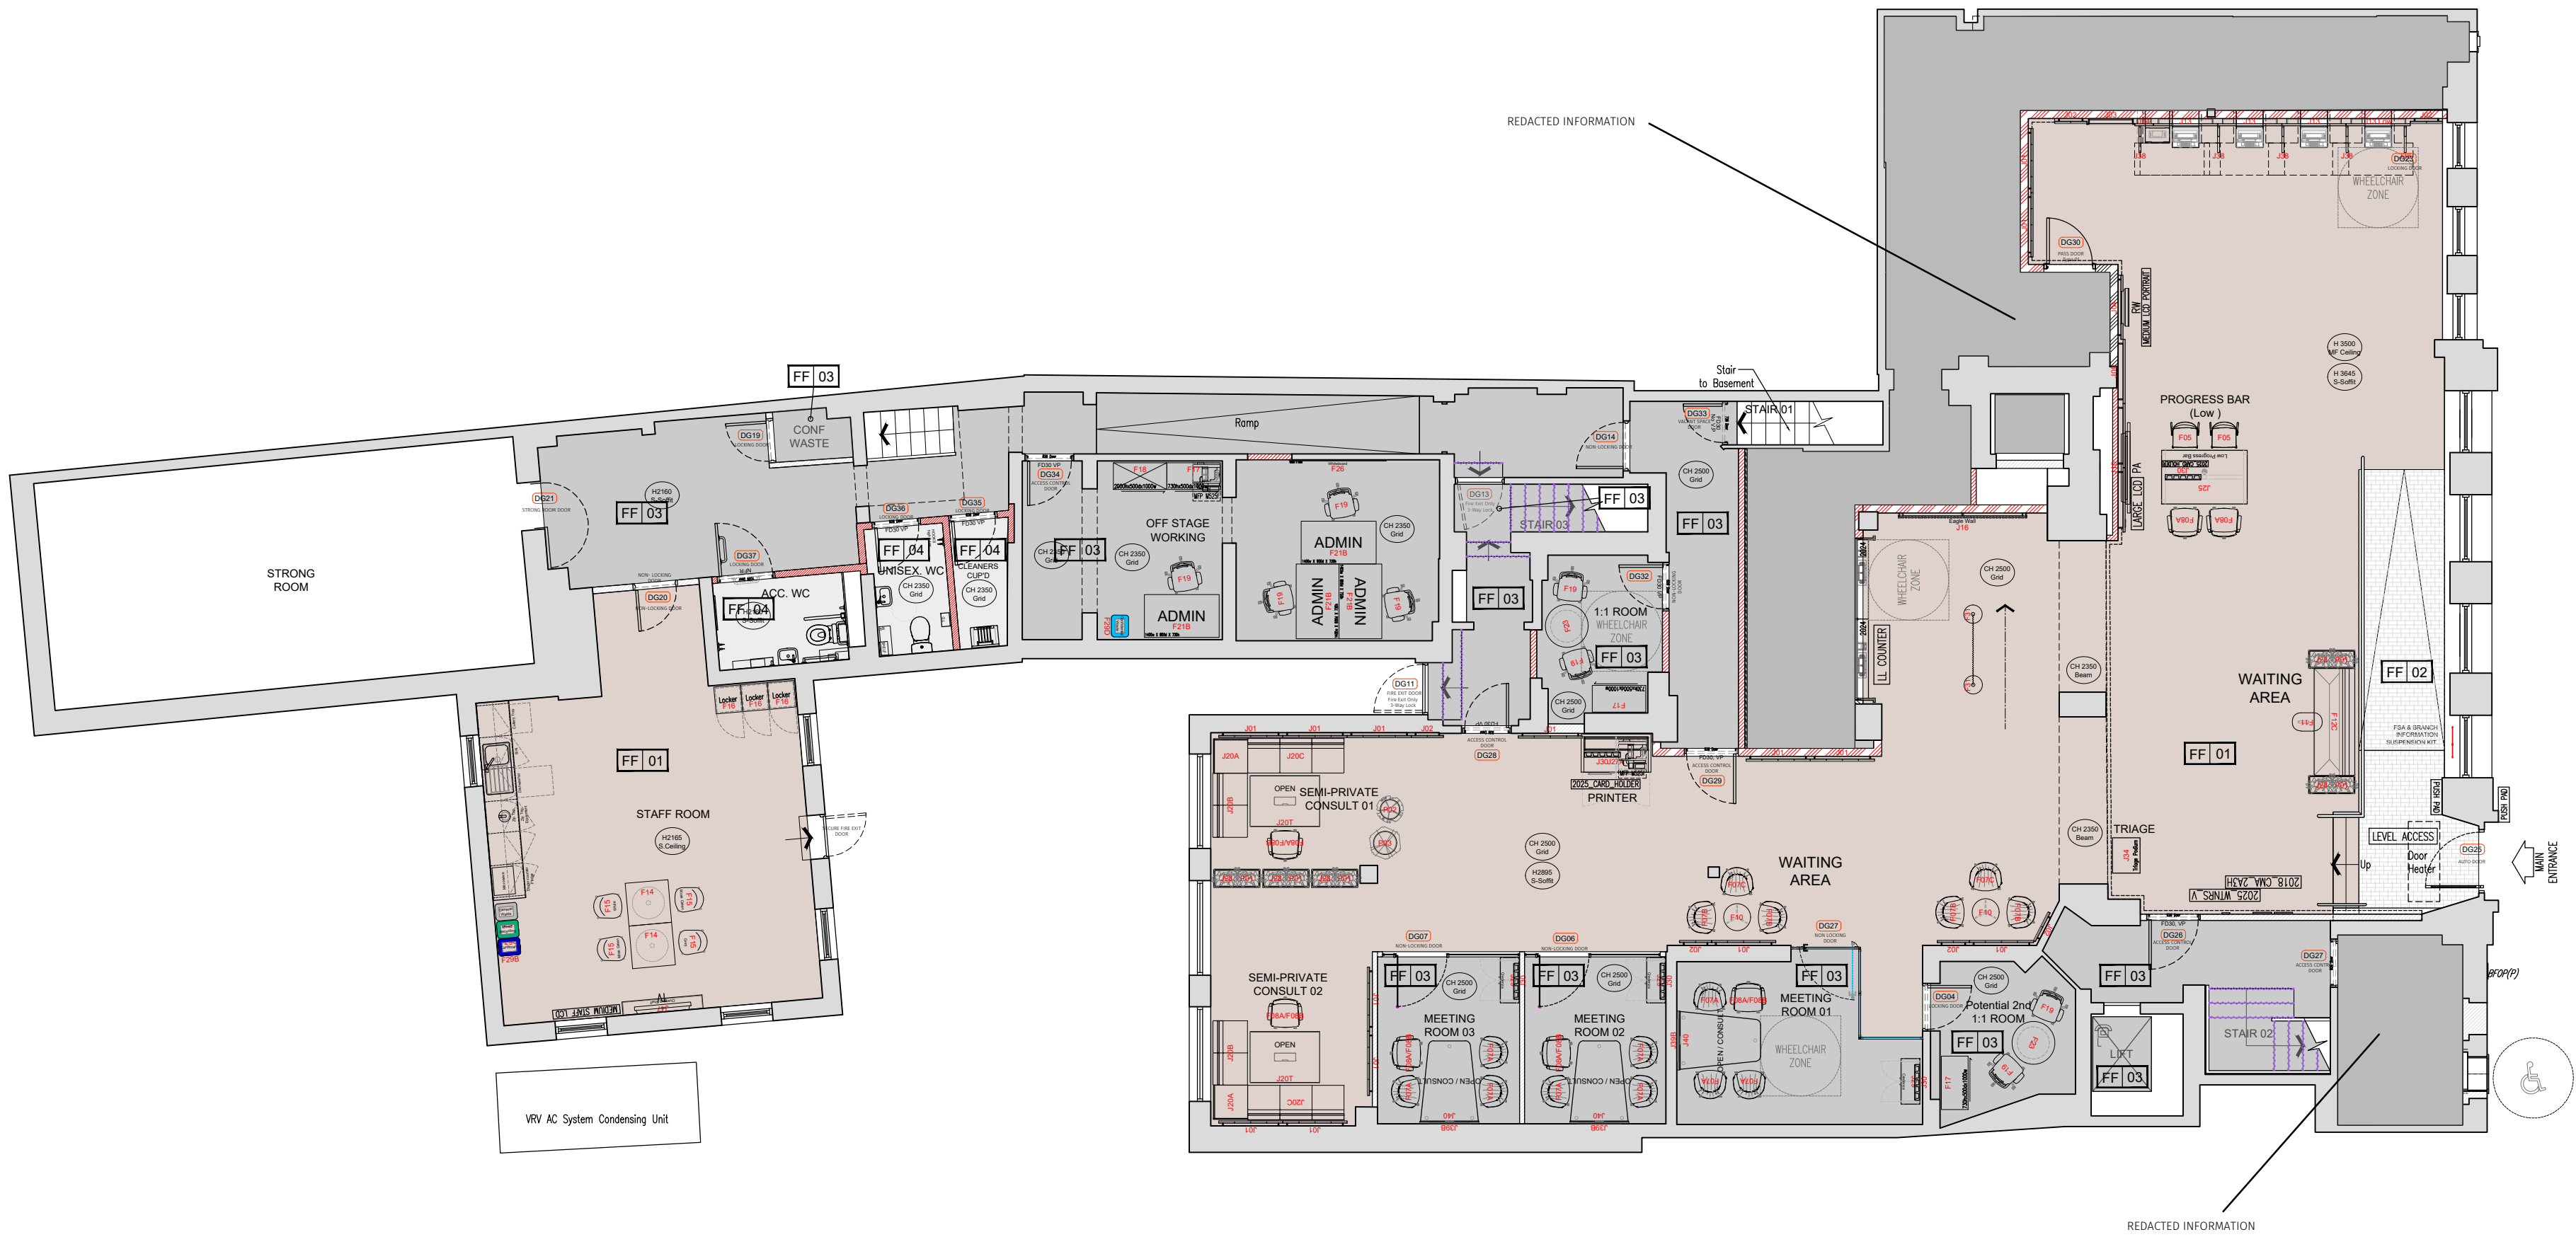

FLOOR FINISHES KEY

CODE		
No Works	NO WORKS TO EXISTING FLOOR FINISH	
FF 01	GENERAL FLOORING - DS ref FL01 SUPPLIER - FORBO FLOORING UK LTD PRODUCT - MARMOLEUM MODULAR (500 X 500) MODEL - T3775 COLOUR - ASTRAL MARMOLEUM LRV - 23 USAGE - FRONT OF HOUSE AREA	
FF 02	ENTRANCE MAT SYSTEM - DS ref FL02 MODEL - GRADUS - BOULEVARD 6000 COLOUR - NICKEL LRV: 4	
FF 03	FOH & BOH FLOORING - DS ref FL03 SUPPLIER - MILLIKEN FLOORING PRODUCT - CARPET TILES (500 X 500) MODEL - TRACING LANDSCAPES COLOUR - FSY79 SHELTERED BAY LRV - 5.7 USAGE - CONSULTATION ROOM / POD, CASH ACCESS POINT, CASH OFFICE, AIRLOCK, OFF STAGE WORKING AREA, CORRIDOR & 1:1 PRIVATE SPACE IN POD ROOM, FL03 INSTALL ON TOP OF THE FL01 FLOORING	
FF 04	BOH FLOORING - DS ref FL04 SUPPLIER - POLYFLOR LTD PRODUCT - SAFETY VINYL FLOORING MODEL - POLYSAFE STANDARD PUR COLOUR - NORDIC GREY 4090 LRV - 24 USAGE - W.Cs, COMMS ROOM & CLEANER CUP'D	
	ALUMINIUM EDGE TRIM SUPPLIER - GRADUS MODEL - ETR303UF0	
	GRADUS G11 NOSING WITH COLOUR INSERT. THE LTV 30PT. COLOUR DIFFERENTIAL REQUIRED FOR THE NOSINGS	
	11MM ALUMINIUM EXPANSION JOINTS 6MM EXPANSION JOINT EVERY 10M SILICON ON FOAM JOINT TO PERIMETER. SPECIALIST CONTRACTOR TO ADVISE.	

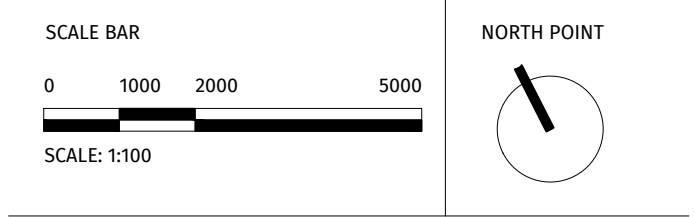

REV	DATE	DESCRIPTION	DB3	CH
01	26/11/25	Planning issue	DB3	CH



DB3

CARDIFF

2 Callaghan Square, Cardiff, CF10 5BT.
T: 029 2034 2688 www.dbs3group.com

CLIENT	BARCLAYS BANK PLC
PROJECT	HITCHIN 5/6 High St, Hitchin SG5 1BH
TITLE	GROUND FLOOR FLOOR FINISHES PLAN

CREATION DATE	SCALE @ A1	DRN	CHK	APP	SUIT
06/11/2025	1:100	DB3			
SHEET NO.					REVISION
18864 - DB3 - B01-00 - DR - A - 43001					-

© COPYRIGHT: ALL RIGHTS RESERVED.
THIS DRAWING MUST BE USED IN CONSTRUCTION WITH ALL OTHER RELEVANT DRAWINGS AND INFORMATION.
ANY DISCREPANCIES MUST BE REPORTED TO DAWNTONED IMMEDIATELY.
THIS DRAWING INFORMATION MUST NOT BE USED FOR CONSTRUCTION UNLESS EXPRESSLY ISSUED FOR CONSTRUCTION.

DO NOT SCALE FROM THIS DRAWING. WORK ONLY TO THE PRINTED DIMENSIONS.