

BACK OF HOUSE		
WF06	BACK OF HOUSE ACCENT WALL FINISH PAINT FINISH PT08 PRODUCT - DULUX TRADE EMULSION FINISH - MATT MODEL - N/A COLOUR - DAFFODIL WHITE DECORATION AREA - STAFF ROOM , OFF STAGE WORKING AREA & 1:1 PRIVATE SPACE LRV - TBC	WF11
WF07	BACK OF HOUSE ACCENT WALL FINISH PAINT FINISH PT07 PRODUCT - DULUX TRADE EMULSION FINISH - MATT MODEL - 50GG 23/085 COLOUR - MOSS GREEN DECORATION AREA - STAFF ROOM & OFF STAGE WORKING AREA LRV - 23	WF12
WF09	BACK OF HOUSE GENERAL WALL FINISH & DOOR PAINT FINISH PT05 PRODUCT - DULUX TRADE EMULSION FINISH - MATT MODEL - 00NN 53/000 COLOUR - CHIC SHADOW DECORATION AREA - CORRIDOR, W.C. CLEANER CUPD & COMMS ROOM LRV - 53	
WF10	FULL HEIGHT IPS SYSTEM FULLY ACCESSIBLE REMOVABLE PANELS AREA - W.C COLOUR - LIGHT OAK LRV - TBC	



WALL FINISHES KEY	
CODE	
FRONT OF HOUSE	
WF01	FRONT OF HOUSE - GENERAL WALL FINISH, SKIRTING & DOORS PAINT FINISH - PT01 PRODUCT - DULUX TRADE EMULSION FINISH - MATT MODEL - 20YY 61/127 COLOUR - BEIGE DECORATION AREA - +0.00 TO +2375MM LRV - 61 ALTERNATIVE - JOHNSTONE'S JOA'S WHITE - NO 226
WF02	FRONT OF HOUSE - GENERAL WALL FINISH PAINT FINISH PT02 PRODUCT - DULUX TRADE EMULSION FINISH - MATT MODEL - 10GG 53/030 COLOUR - SKY BLUE DECORATION AREA - +2375MM TO SLAB LRV - 53 ALTERNATIVE - JOHNSTONE'S LIGHT BLUE - NO 22
WF03	CLOSED CONSULTATION ROOM FEATURE WALL PAINT FINISH PT04 PRODUCT - DULUX TRADE EMULSION FINISH - MATT MODEL - 52BB 08/128 COLOUR - BLUE DECORATION AREA - CLOSED CONSULT LRV - 6 ALTERNATIVE - JOHNSTONE'S STIFF KEY TO MATCH NCS S7020 - R90B RAL 5011
WF04	EXTERNAL WINDOW BACKPAINTED GLASS MODEL - PAINT FINISH GL-03 AREA - SHOPFRONT GLAZING COLOUR - DARK BLUE LRV - TBC
WF05	WALL GRAPHIC DETAIL TO BE BY D&P AND BARCLAYS MARKETING TEAM

WALL CLADDING / OAK PELMET	
WC01	600/1200MM BAUX FINISHED ACOUSTIC CLADDING PANELS WITH LED
OP01	HIGH LEVEL OAK LED PELMET OR DEVICE WALL (AS NOTED)

DOORS	
MT01	SHOPFRONT PPC ALUMINIUM CLADDING METAL FINISH MT01 PRODUCT - HMG COATINGS LTD FINISH - METALLIC MODEL - SPECIALIST RAL COLOUR - HMG WINTER SILVER DECORATION AREA - SHOPFRONT LRV - TBC
PT01	FOH DOOR FACE PT01: OATMEAL JOHNSTONE'S JOA'S WHITE - NO 226 ARCHITRAVES: LIGHT GREY DULUX 62GG 31/016
PT05	BOH DOOR FACE PT05: MID GREY CHIC SHADOW- 00NN 53/000 ARCHITRAVES: PT06- DULUX BRILLIANT WHITE

SKIRTING	
PT01	100MM SQUARE EDGE SOFTWOOD SKIRTING MATT FINISHED TO MATCH WALL ABOVE PT01- OATMEAL JOHNSTONE'S JOA'S WHITE - NO 226, LRV: TBC
PT06	100MM SQUARE EDGE SOFTWOOD SKIRTING MATT FINISHED TO MATCH WALL ABOVE PT06- DULUX BRILLIANT WHITE

MANIFESTATION	
M01	MEETING ROOM DUAL BAND MANIFESTATION - internally applied
M02	SHOP FRONT ROOM DUAL BAND MANIFESTATION, inc AUTO DOOR GRAPHIC - internally applied

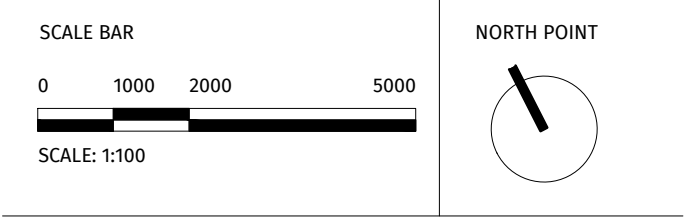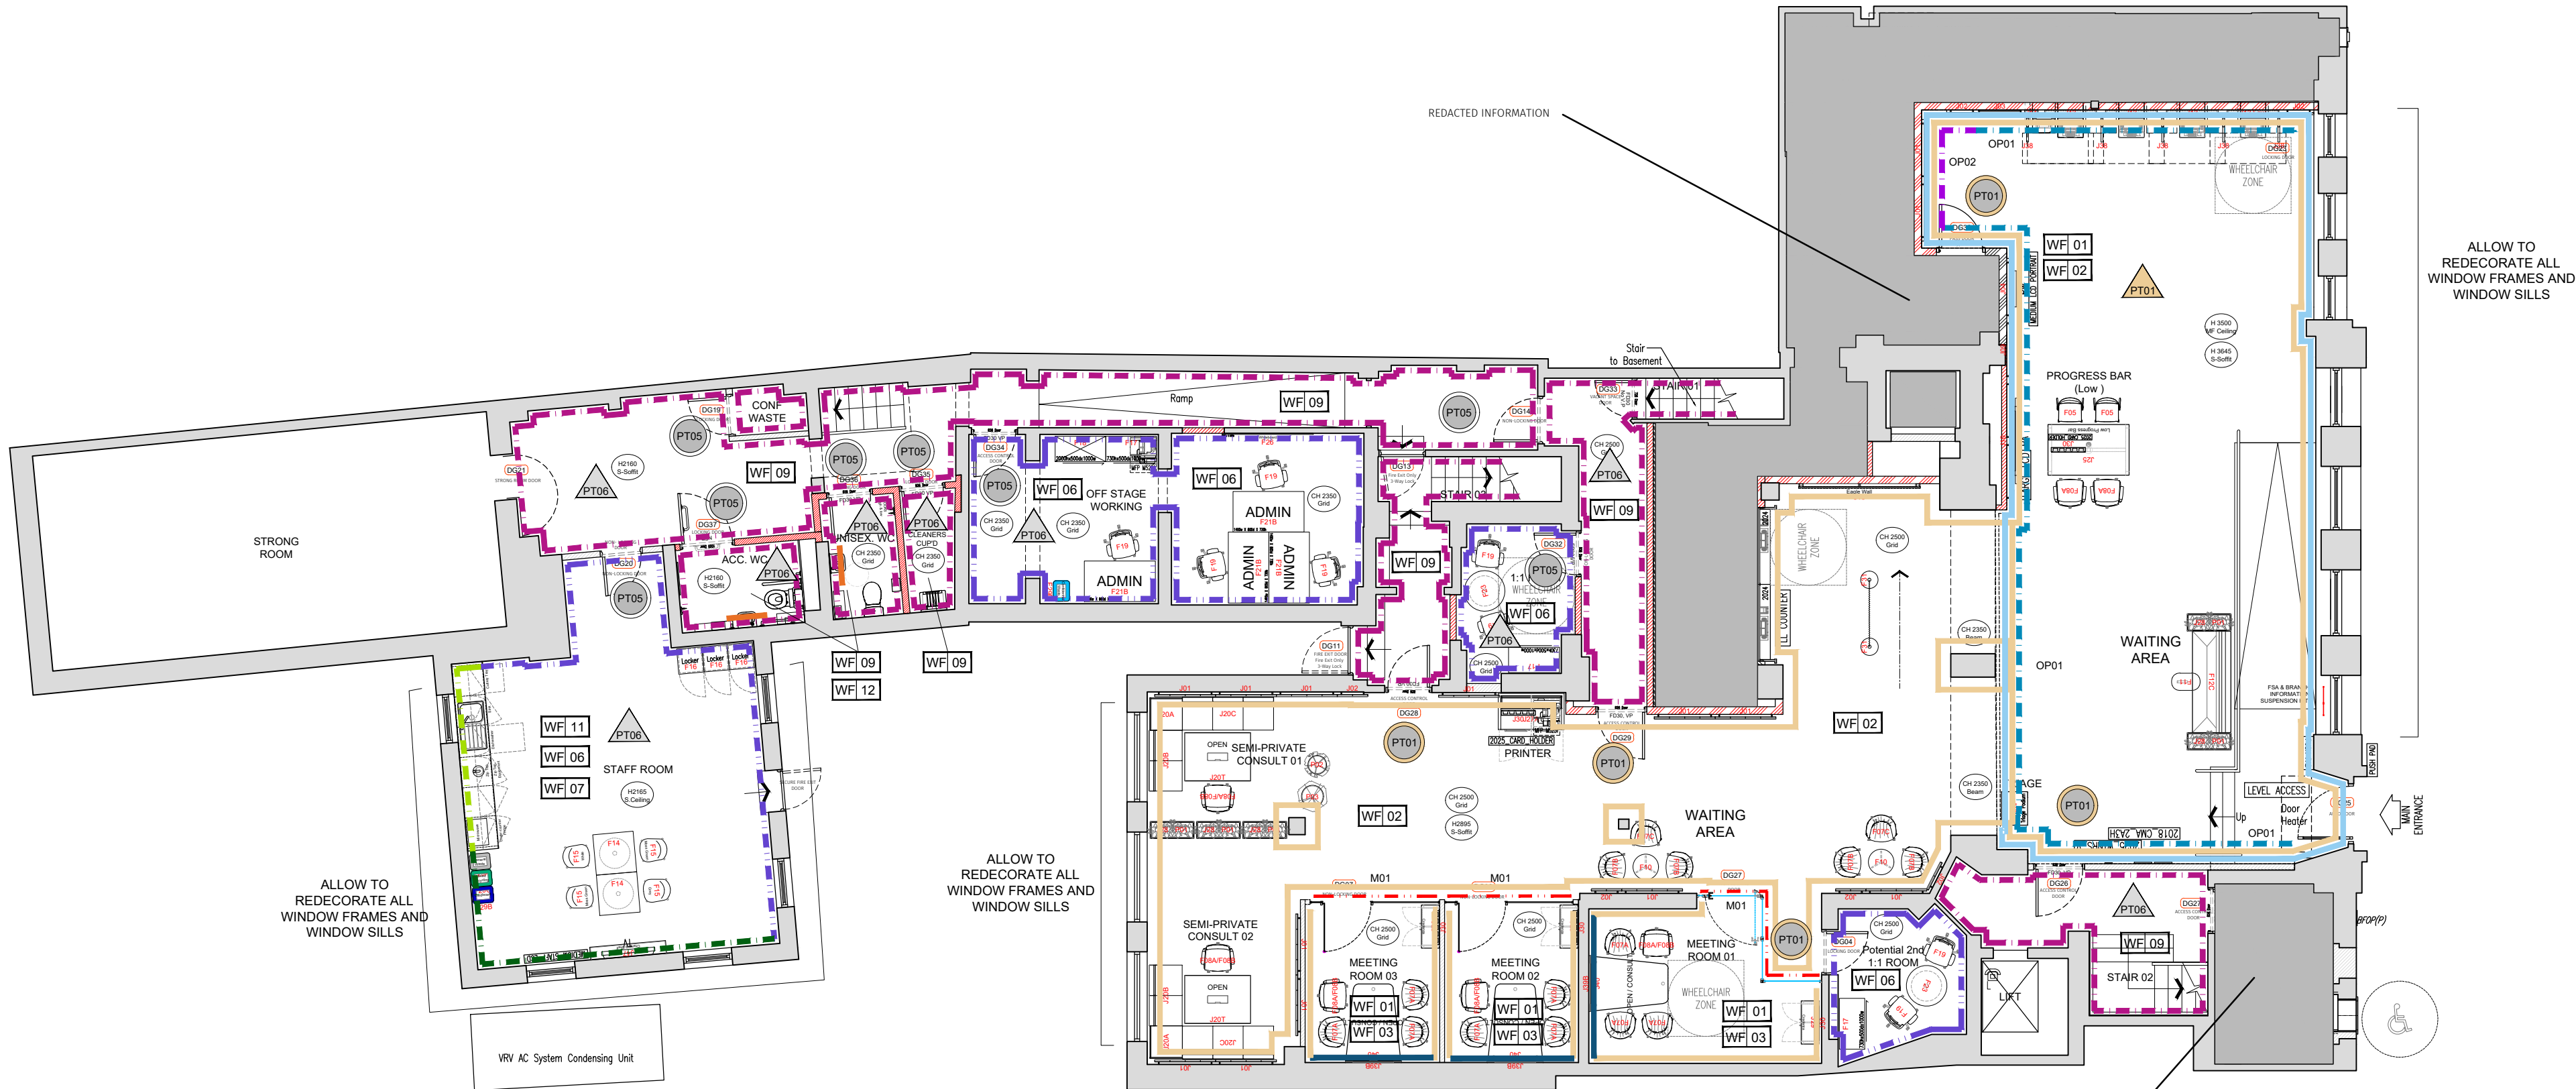

26/11/25	Planning Issue	DB3
REV	DATE	DESCRIPTION



DB3

CARDIFF

2 Callaghan Square, Cardiff, CF10 5BT.
T: 029 2034 2686 www.db3group.com

CLIENT BARCLAYS BANK PLC	
PROJECT HITCHIN 5/6 High St, Hitchin SG5 1BH	
TITLE GROUND FLOOR WALL FINISHES PLAN	
CREATION DATE 06/11/2025	SCALE @ A1 1:100
SHEET NO. 18864 - DB3 - B01 - 00 - DR - A - 42001	REVISION -
PROJECT NO ORIGINATOR ZONE LEVEL TYPE ROLE NUMBER	
© COPYRIGHT: ALL RIGHTS RESERVED. THIS DRAWING MUST BE USED IN CONSTRUCTION WITH ALL OTHER RELEVANT DRAWINGS AND INFORMATION. ANY DISCREPANCIES MUST BE REPORTED TO SANITONER IMMEDIATELY. THIS DRAWING INFORMATION MUST NOT BE USED FOR CONSTRUCTION UNLESS EXPRESSLY ISSUED FOR CONSTRUCTION.	
DO NOT SCALE FROM THIS DRAWING. WORK ONLY TO THE PRINTED DIMENSIONS.	