

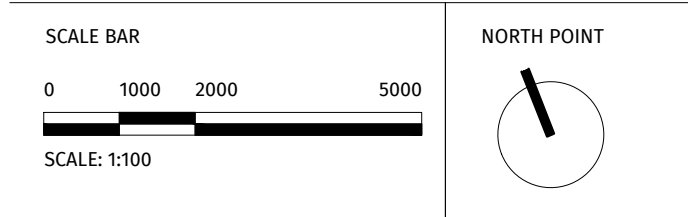


CEILING FINISHES KEY		
CODE		
No Works	NO WORKS TO EXISTING CEILING	
CF 01A	NEW MF PLASTERBOARD CEILING BRITISH GYPSUM CASOLINE MF SUSPENDED CEILING SYSTEM WITH GYPFRAME HANGARS MF8 & 12.5MM GYPROC WALLBOARD PAINT FINISH - PT06 DULUX TRADE EMULSION FINISH - MATT COLOUR - BRILLIANT WHITE LRV - 93	
CF 01 B	NEW MF PLASTERBOARD CEILING BRITISH GYPSUM CASOLINE MF SUSPENDED CEILING SYSTEM WITH GYPFRAME HANGARS MF8 & 2X 12.5MM GYPROC FIRELINEBOARD PAINT FINISH - DULUX TRADE EMULSION FINISH - MATT COLOUR - BRILLIANT WHITE LRV - 93	
CF02	GRID CEILING - BACK OF HOUSE AREA REFERENCE 600 X 600 X 15MM DUNE EVO CEILING TILES (MODEL - 5460M)	
CF03	SLAB / PLASTERED CEILING - BOH AREA PAINT FINISH - PT06 PRODUCT - DULUX TRADE EMULSION FINISH - MATT COLOUR - BRILLIANT WHITE LRV - 93	
LIGHTING KEY		
	LIGHTING - L4 - FAREL ACOUSTIC PENDANT LOCATION - OPEN CONSULTATION AREA FINISH - LIGHT GREY	
	PERIMETER LED - FIXED TO TOP OF ACOUSTIC CLADDING PANELS	
	PERIMETER LED - HIGH LEVEL OAK LED PELMET OR DEVICE WALL	
LIGHTING NOTES		
GENERAL LIGHTING (UNDERSIDE OF TRACK) TO BE INSTALLED AT 3000MM FFL UNLESS SITE CONSTRAINTS APPLY. WHERE PENDANTS ARE INSTALLED, THE MINIMUM HEIGHT BETWEEN FFL AND FULLY SUSPENDED PENDANT SHALL BE NO LESS THAN 1900MM.		
FIRE EXIT SIGNS		
	SIGN - EXIT ONLY	
	SIGN - FIRE EXIT ONLY	
	SIGN - FIRE EXIT WITH ARROW	
	SIGN - WHEEL CHAIR FIRE EXIT WITH ARROW	
	SIGN - REFUGE POINT WITH ARROW	
	SIGN - REFUGE POINT	
SIGNAGE		
	SUSPENSION KIT SIGNAGE	
	HANGING SIGNAGE	

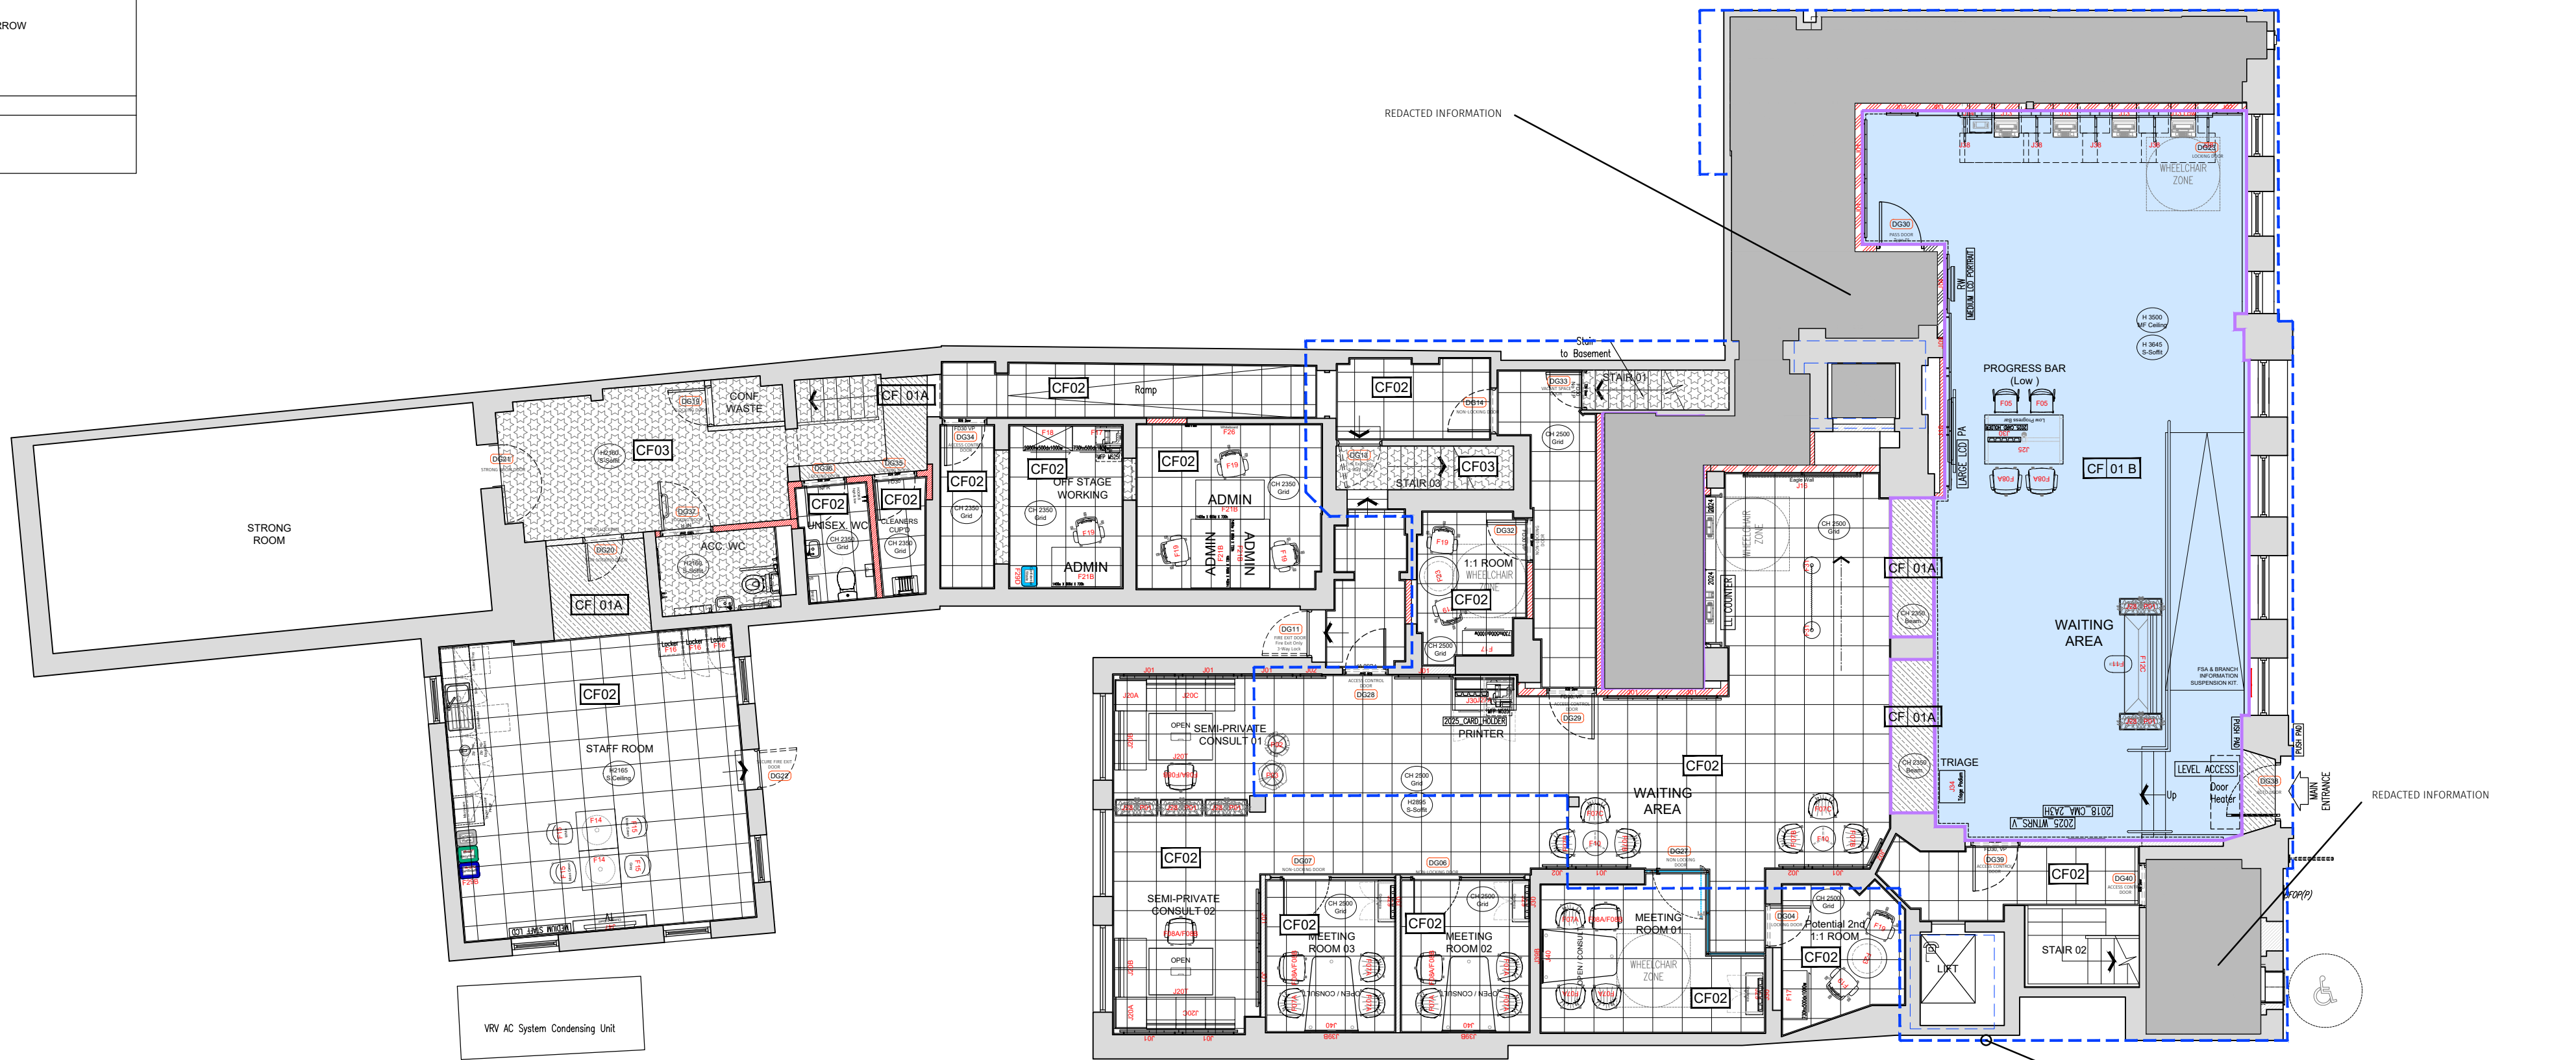

06/11/25	Planning Issue	DB3
REV	DATE	DESCRIPTION

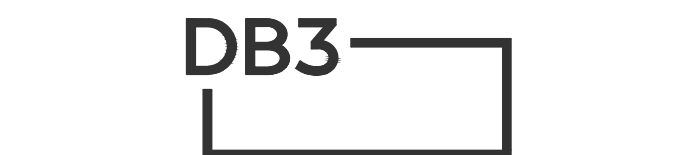

CARDIFF
2 Callaghan Square, Cardiff, CF10 5BT.
T: 029 2034 2688 www.dbs3group.com

CLIENT
BARCLAYS BANK PLC

PROJECT
HITCHIN
5/6 High St, Hitchin SG5 1BH

TITLE
GROUND FLOOR PROPOSED RCP

CREATION DATE	SCALE @ A1	DRN	CHK	APP	SUIT
03/11/2025	1:100	DB3			

SHEET NO.	REVISION
18864 - DB3 - B01-00-DR - A - 35101	-

© COPYRIGHT: ALL RIGHTS RESERVED.
THIS DRAWING MUST BE KEPT IN CONSTRUCTION WITH ALL OTHER RELEVANT DRAWINGS AND INFORMATION.
ANY DOCUMENTS MUST BE REPORTED TO SANITONED IMMEDIATELY.
THIS DRAWING INFORMATION MUST NOT BE USED FOR CONSTRUCTION UNLESS EXPRESSLY ISSUED FOR CONSTRUCTION.

DO NOT SCALE FROM THIS DRAWING. WORK ONLY TO THE PRINTED DIMENSIONS.