



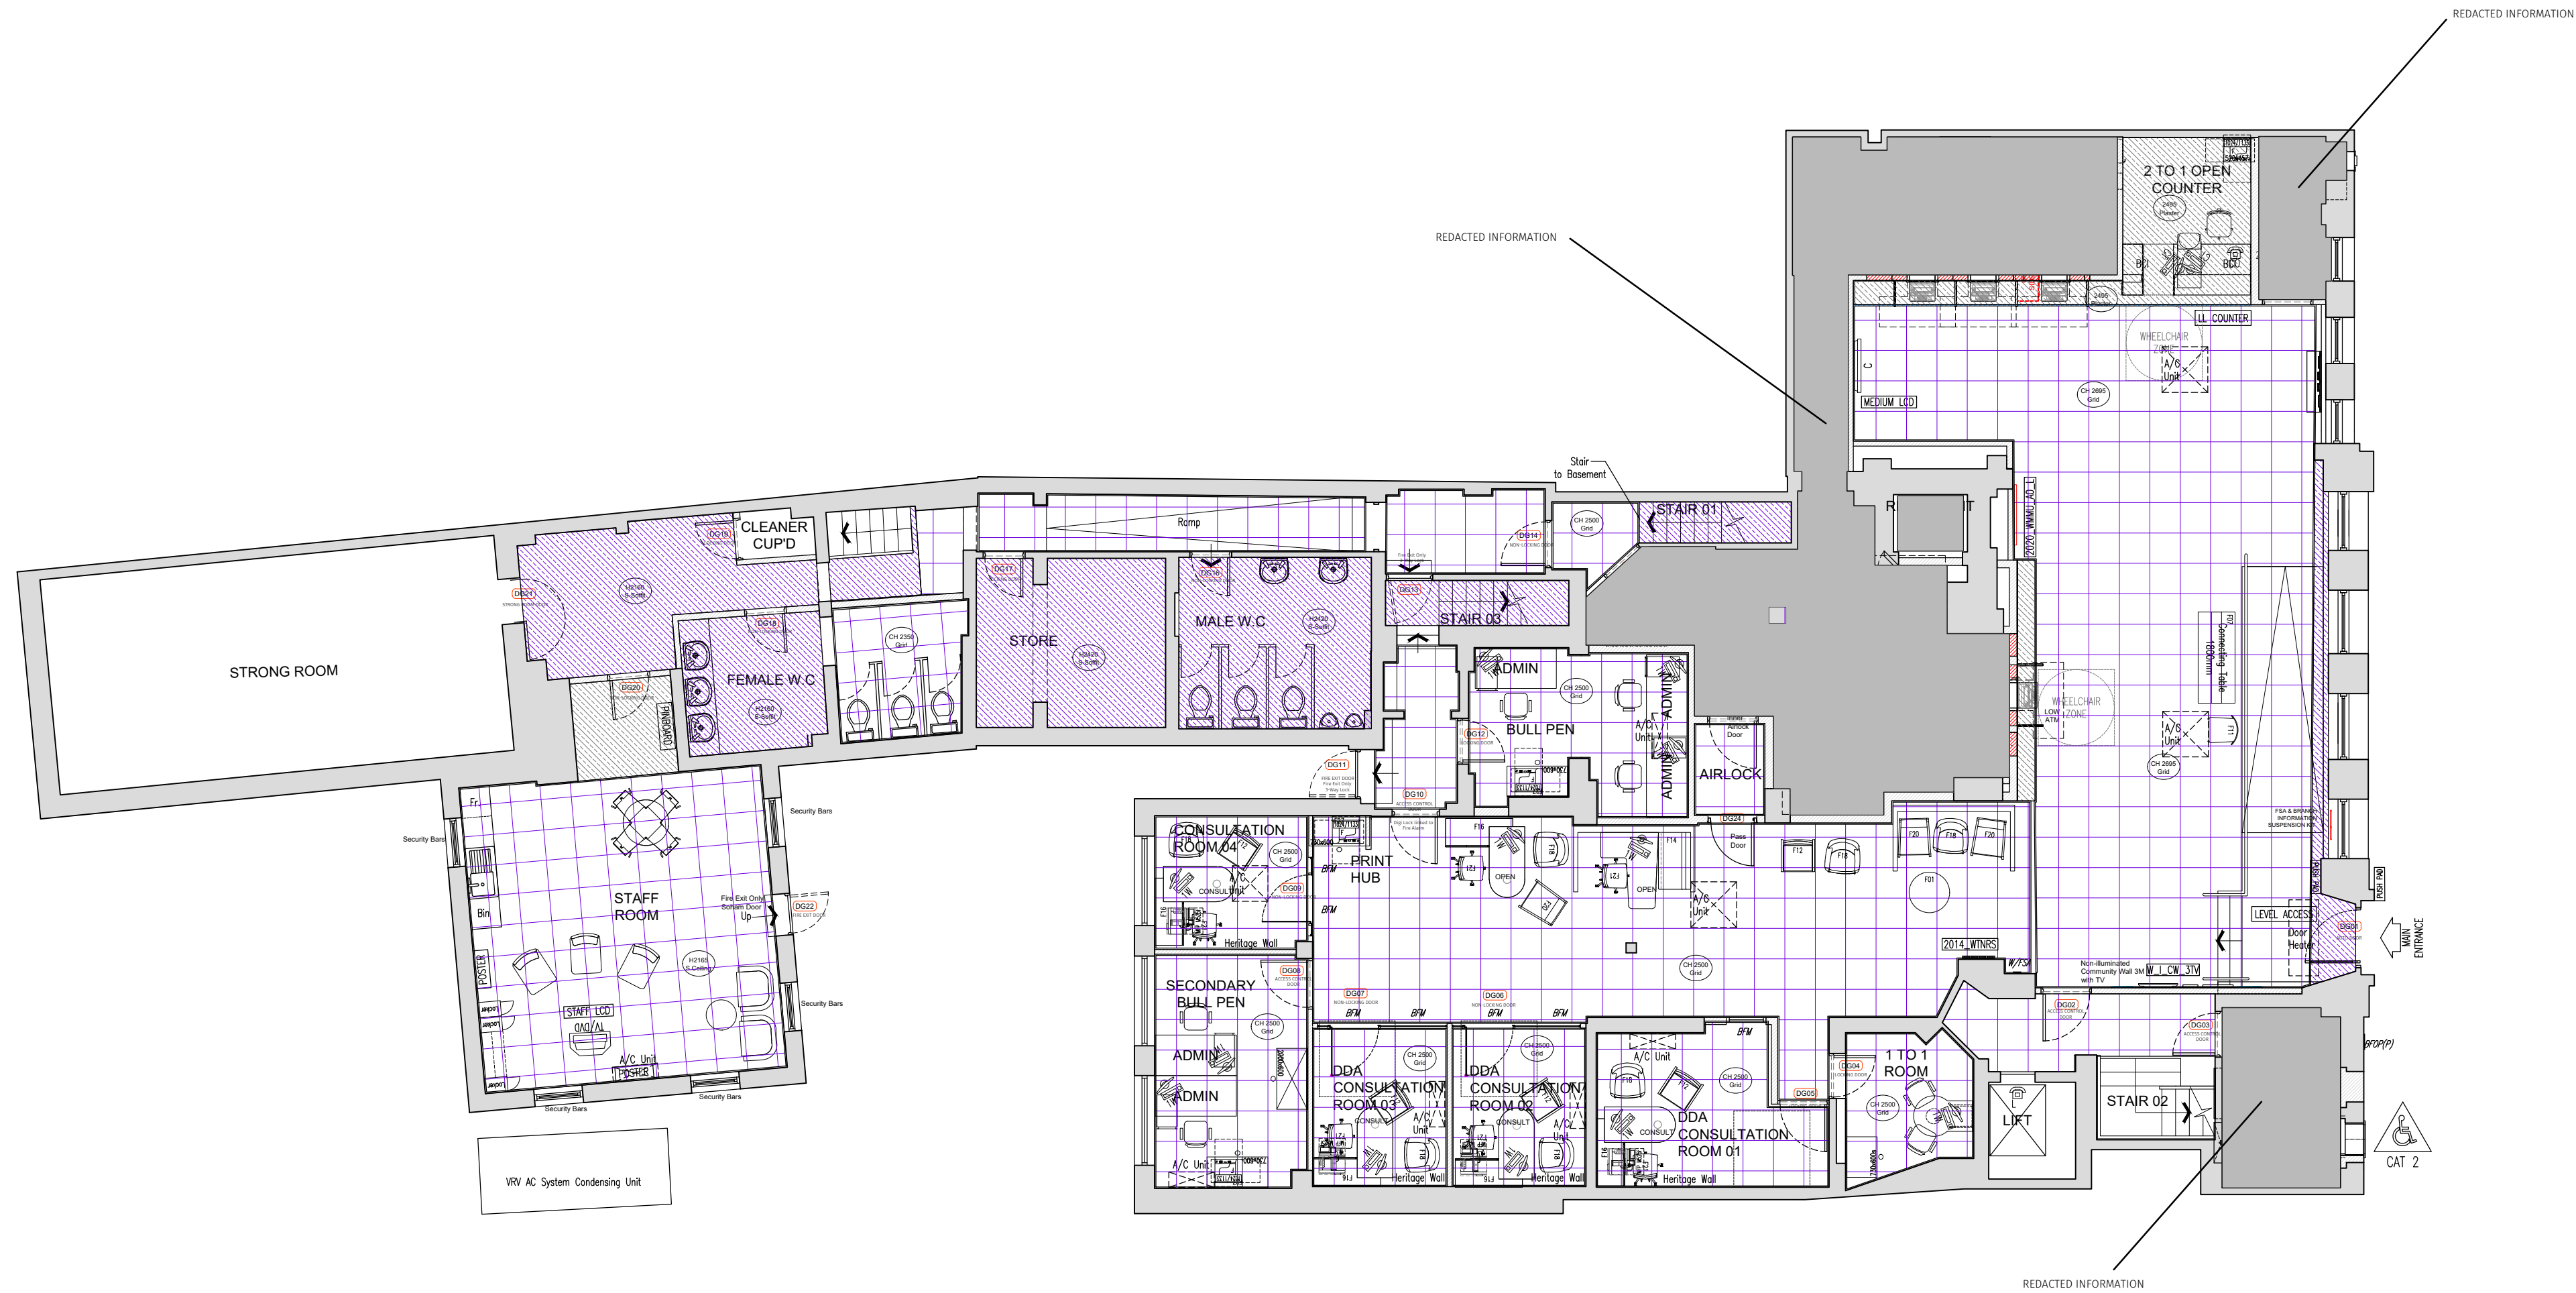

RCP KEY - AS EXISTING	
	Purple hatch indicates existing suspended ceiling grid
	Grey hatch indicates existing 400mm plaster ceiling or false work
	Blue hatch indicates existing glass walls

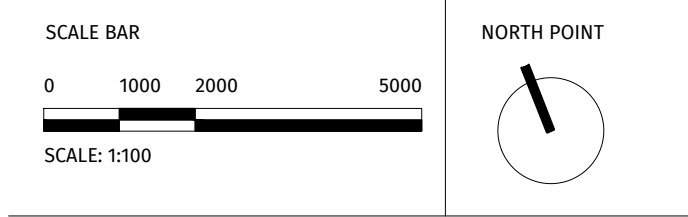

REV	DATE	DESCRIPTION	DB3
01	26/11/25	Planning issue	DB3



DB3

CARDIFF

2 Callaghan Square, Cardiff, CF10 5BT.
T: 029 2034 2686 www.dbs3group.com

CLIENT BARCLAYS BANK PLC	
PROJECT HITCHIN 5/6 High St, Hitchin SG5 1BH	
TITLE GROUND FLOOR EXISTING RCP MBR PROGRAMME	
CREATION DATE 10/11/2025	SCALE @ A1 1:100@A1
DRN DB3	CHK APP
SHEET NO. 18864 - DB3 - B01-00 - DR - A - 35001	REVISION -

© COPYRIGHT: ALL RIGHTS RESERVED.
THIS DRAWING MUST BE USED IN CONSTRUCTION WITH ALL OTHER RELEVANT DRAWINGS AND INFORMATION.
ANY DISCREPANCIES MUST BE REPORTED TO DAWNTON IMMEDIATELY.
THIS DRAWING INFORMATION MUST NOT BE USED FOR CONSTRUCTION UNLESS EXPRESSLY ISSUED FOR CONSTRUCTION.

DO NOT SCALE FROM THIS DRAWING. WORK ONLY TO THE PRINTED DIMENSIONS.