



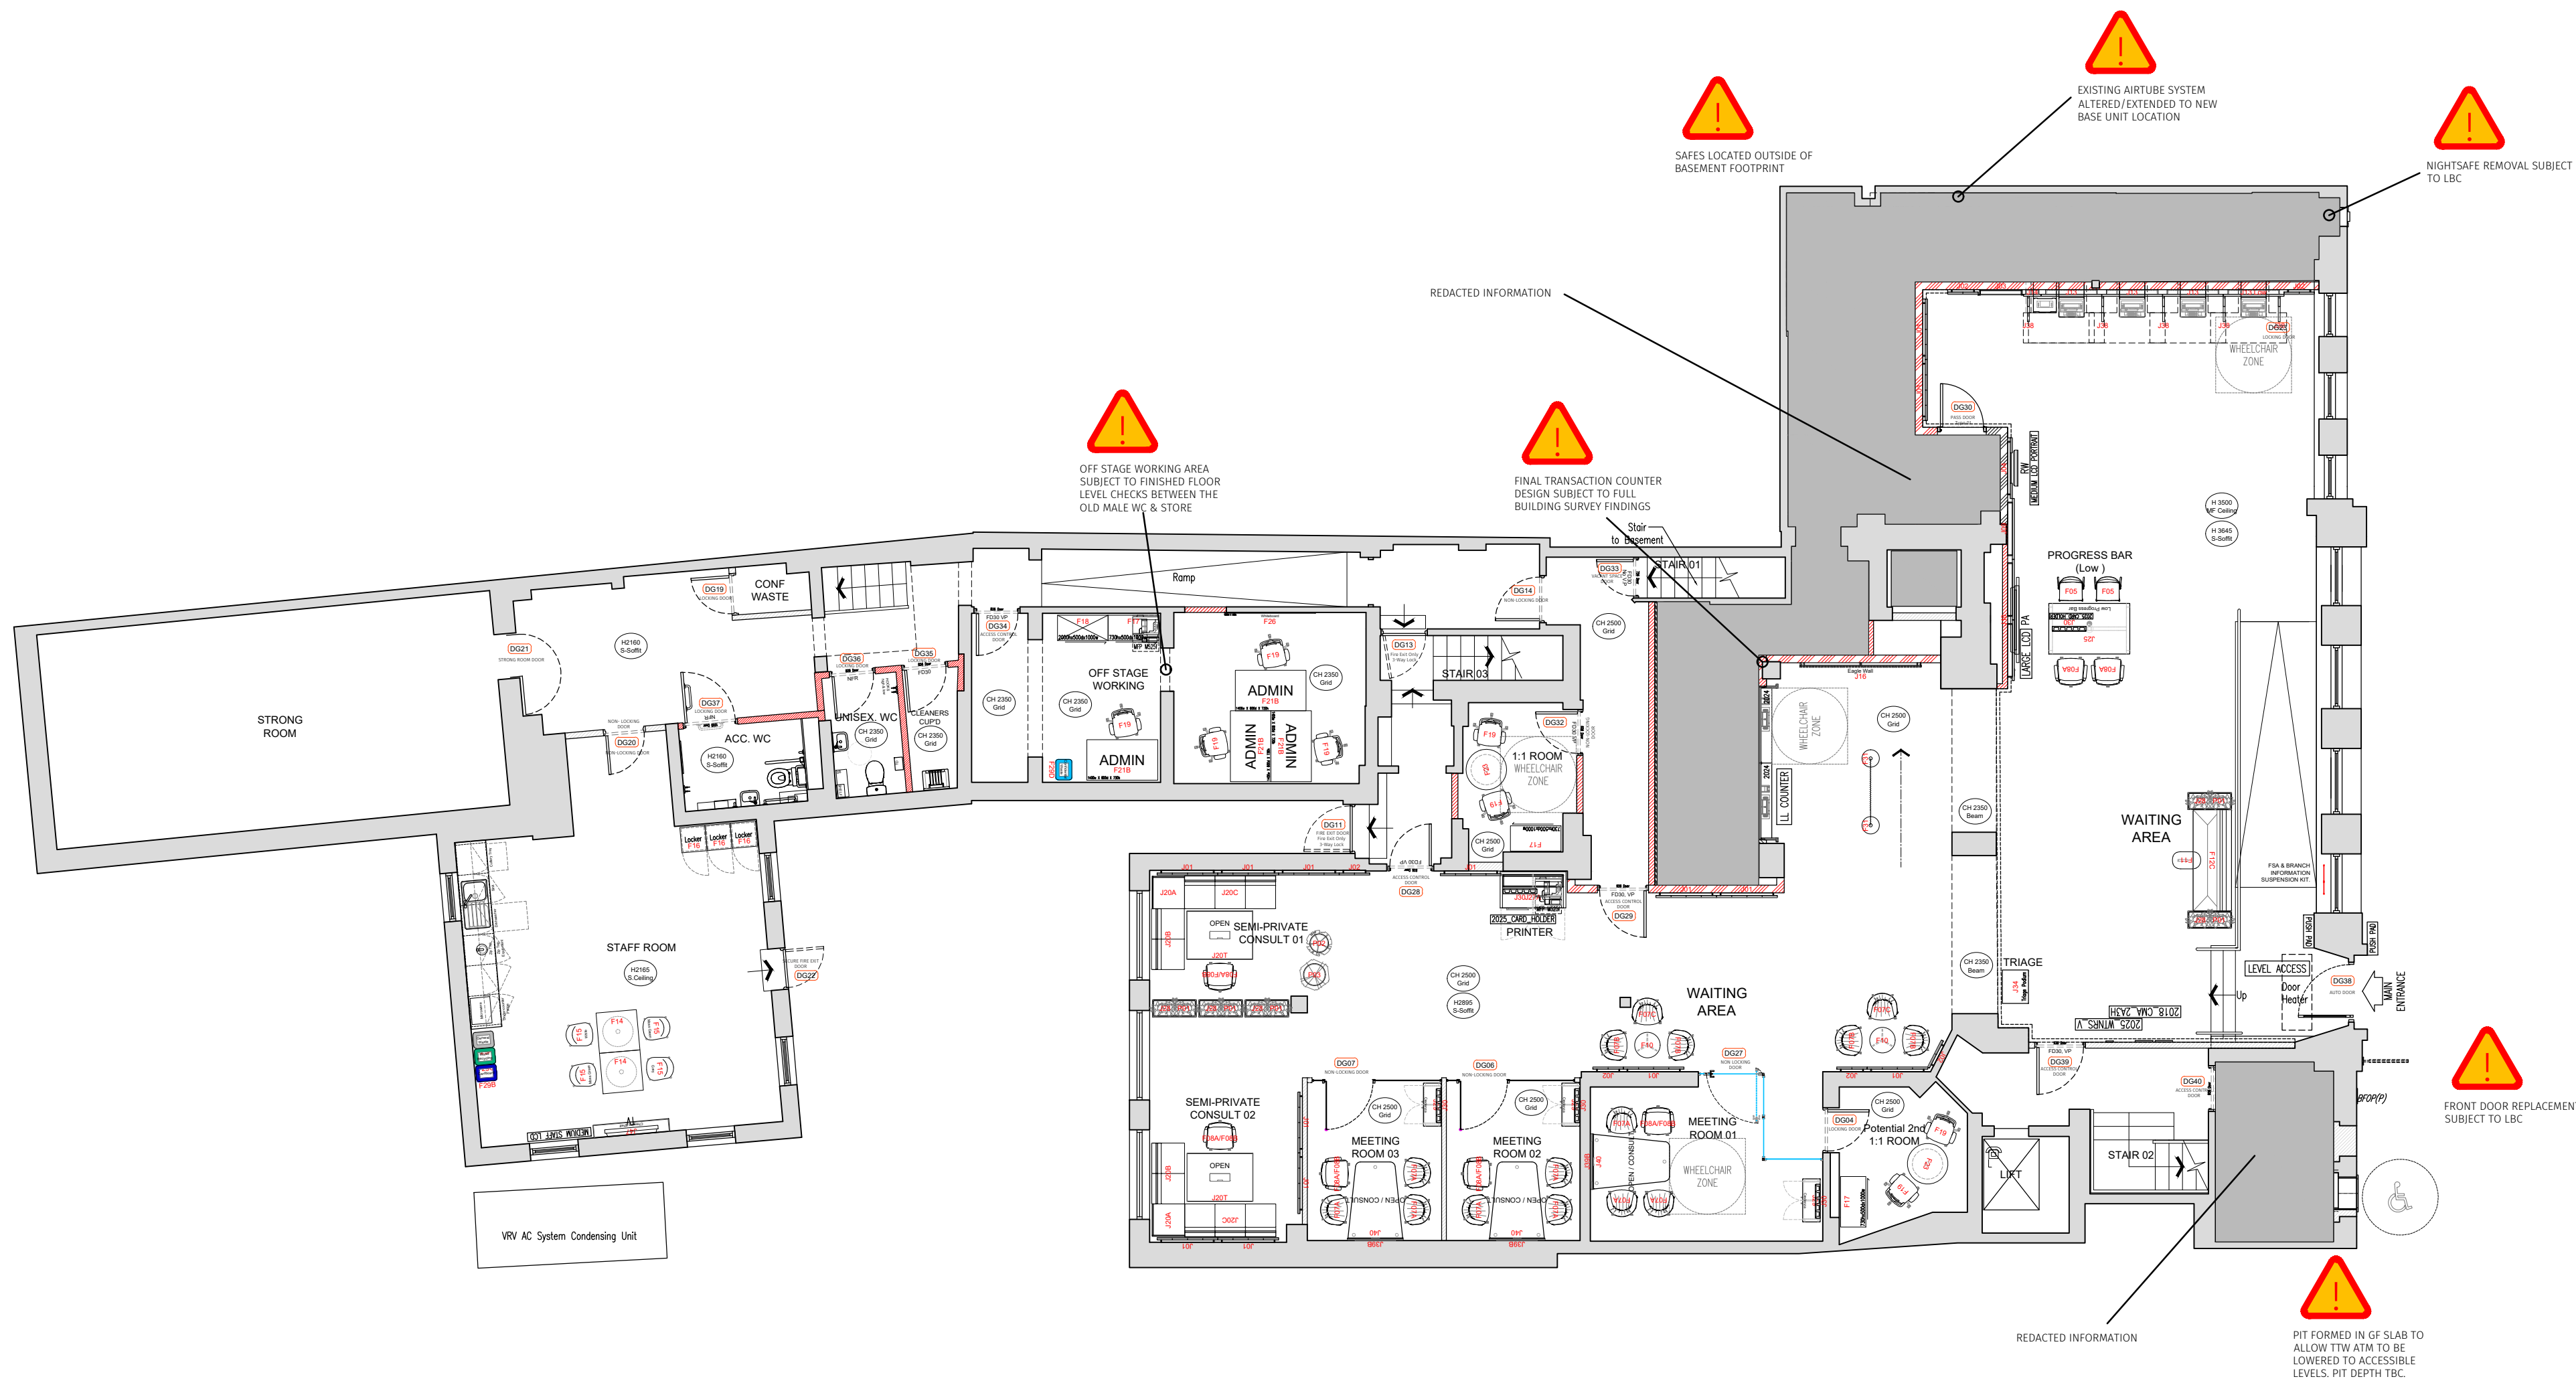

HEALTH & SAFETY RISK ASSESSMENT KEY	
HAZARDOUS ACTIVITIES	TYPES OF HAZARDS
	Lase of window cleaning
	Working from ladders
	Working on roofs / fragile roof
	Confined spaces
	Lifting operations
	Vibration
	Manual handling / heavy loads / hand held tools
	Noisy environments
	Basement construction
	Poor ground conditions / slips, trips and falls
	Busy roads, large vehicles, plant and machinery
	Working near water
	Instability of nearby structures / falsework
	Exposure to asbestos
	Radiological agents, toxins, corrosives and irritants etc
	Dust control
	Concealed services
	Overhead services
	Gas safety
	Exposure to live contacts
	Specific Risk 1
	Specific Risk 2
	Specific Risk 3
	Severity: High
	Severity: Medium
	Severity: Low
NOTES To be read in conjunction with designer's data return and other relevant risk assessments issued under this project. This list is not exhaustive and is meant only as a guide to highlight potential risks and their whereabouts, known to the designer, at the date of issue.	

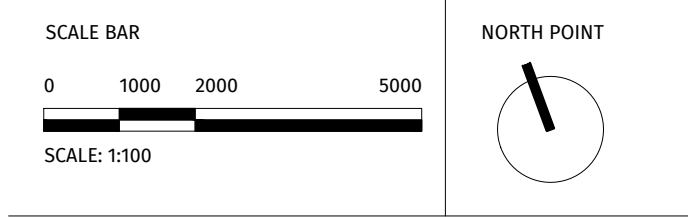

26/11/25	Planning issue	DB3
REV	DATE	DESCRIPTION



DB3

CARDIFF

2 Callaghan Square, Cardiff, CF10 5BT.
T: 029 2034 2686 www.dbsgroup.com

CLIENT BARCLAYS BANK PLC	
PROJECT HITCHIN 5/6 High St, Hitchin SG5 1BH	
TITLE GROUND FLOOR PROPOSED GENERAL ARRANGEMENT	
CREATION DATE 23/10/2025	SCALE @ A1 1:100
SHEET NO. 18864 - DB3 - B01 - 00 - DR - A - 20101	REVISION -
PROJECT NO ORIGINATOR ZONE LEVEL TYPE ROLE NUMBER	
© COPYRIGHT: ALL RIGHTS RESERVED. THIS DRAWING MUST BE USED IN CONSTRUCTION WITH ALL OTHER RELEVANT DRAWINGS AND INFORMATION. ANY DISCREPANCIES MUST BE REPORTED TO SANITONES IMMEDIATELY. THIS DRAWING OR INFORMATION MUST NOT BE USED FOR CONSTRUCTION UNLESS EXPRESSLY ISSUED FOR CONSTRUCTION.	
DO NOT SCALE FROM THIS DRAWING. WORK ONLY TO THE PRINTED DIMENSIONS.	