


| REV | DATE     | DESCRIPTION    | DB3 |
|-----|----------|----------------|-----|
| 01  | 26/11/25 | Planning issue | DB3 |

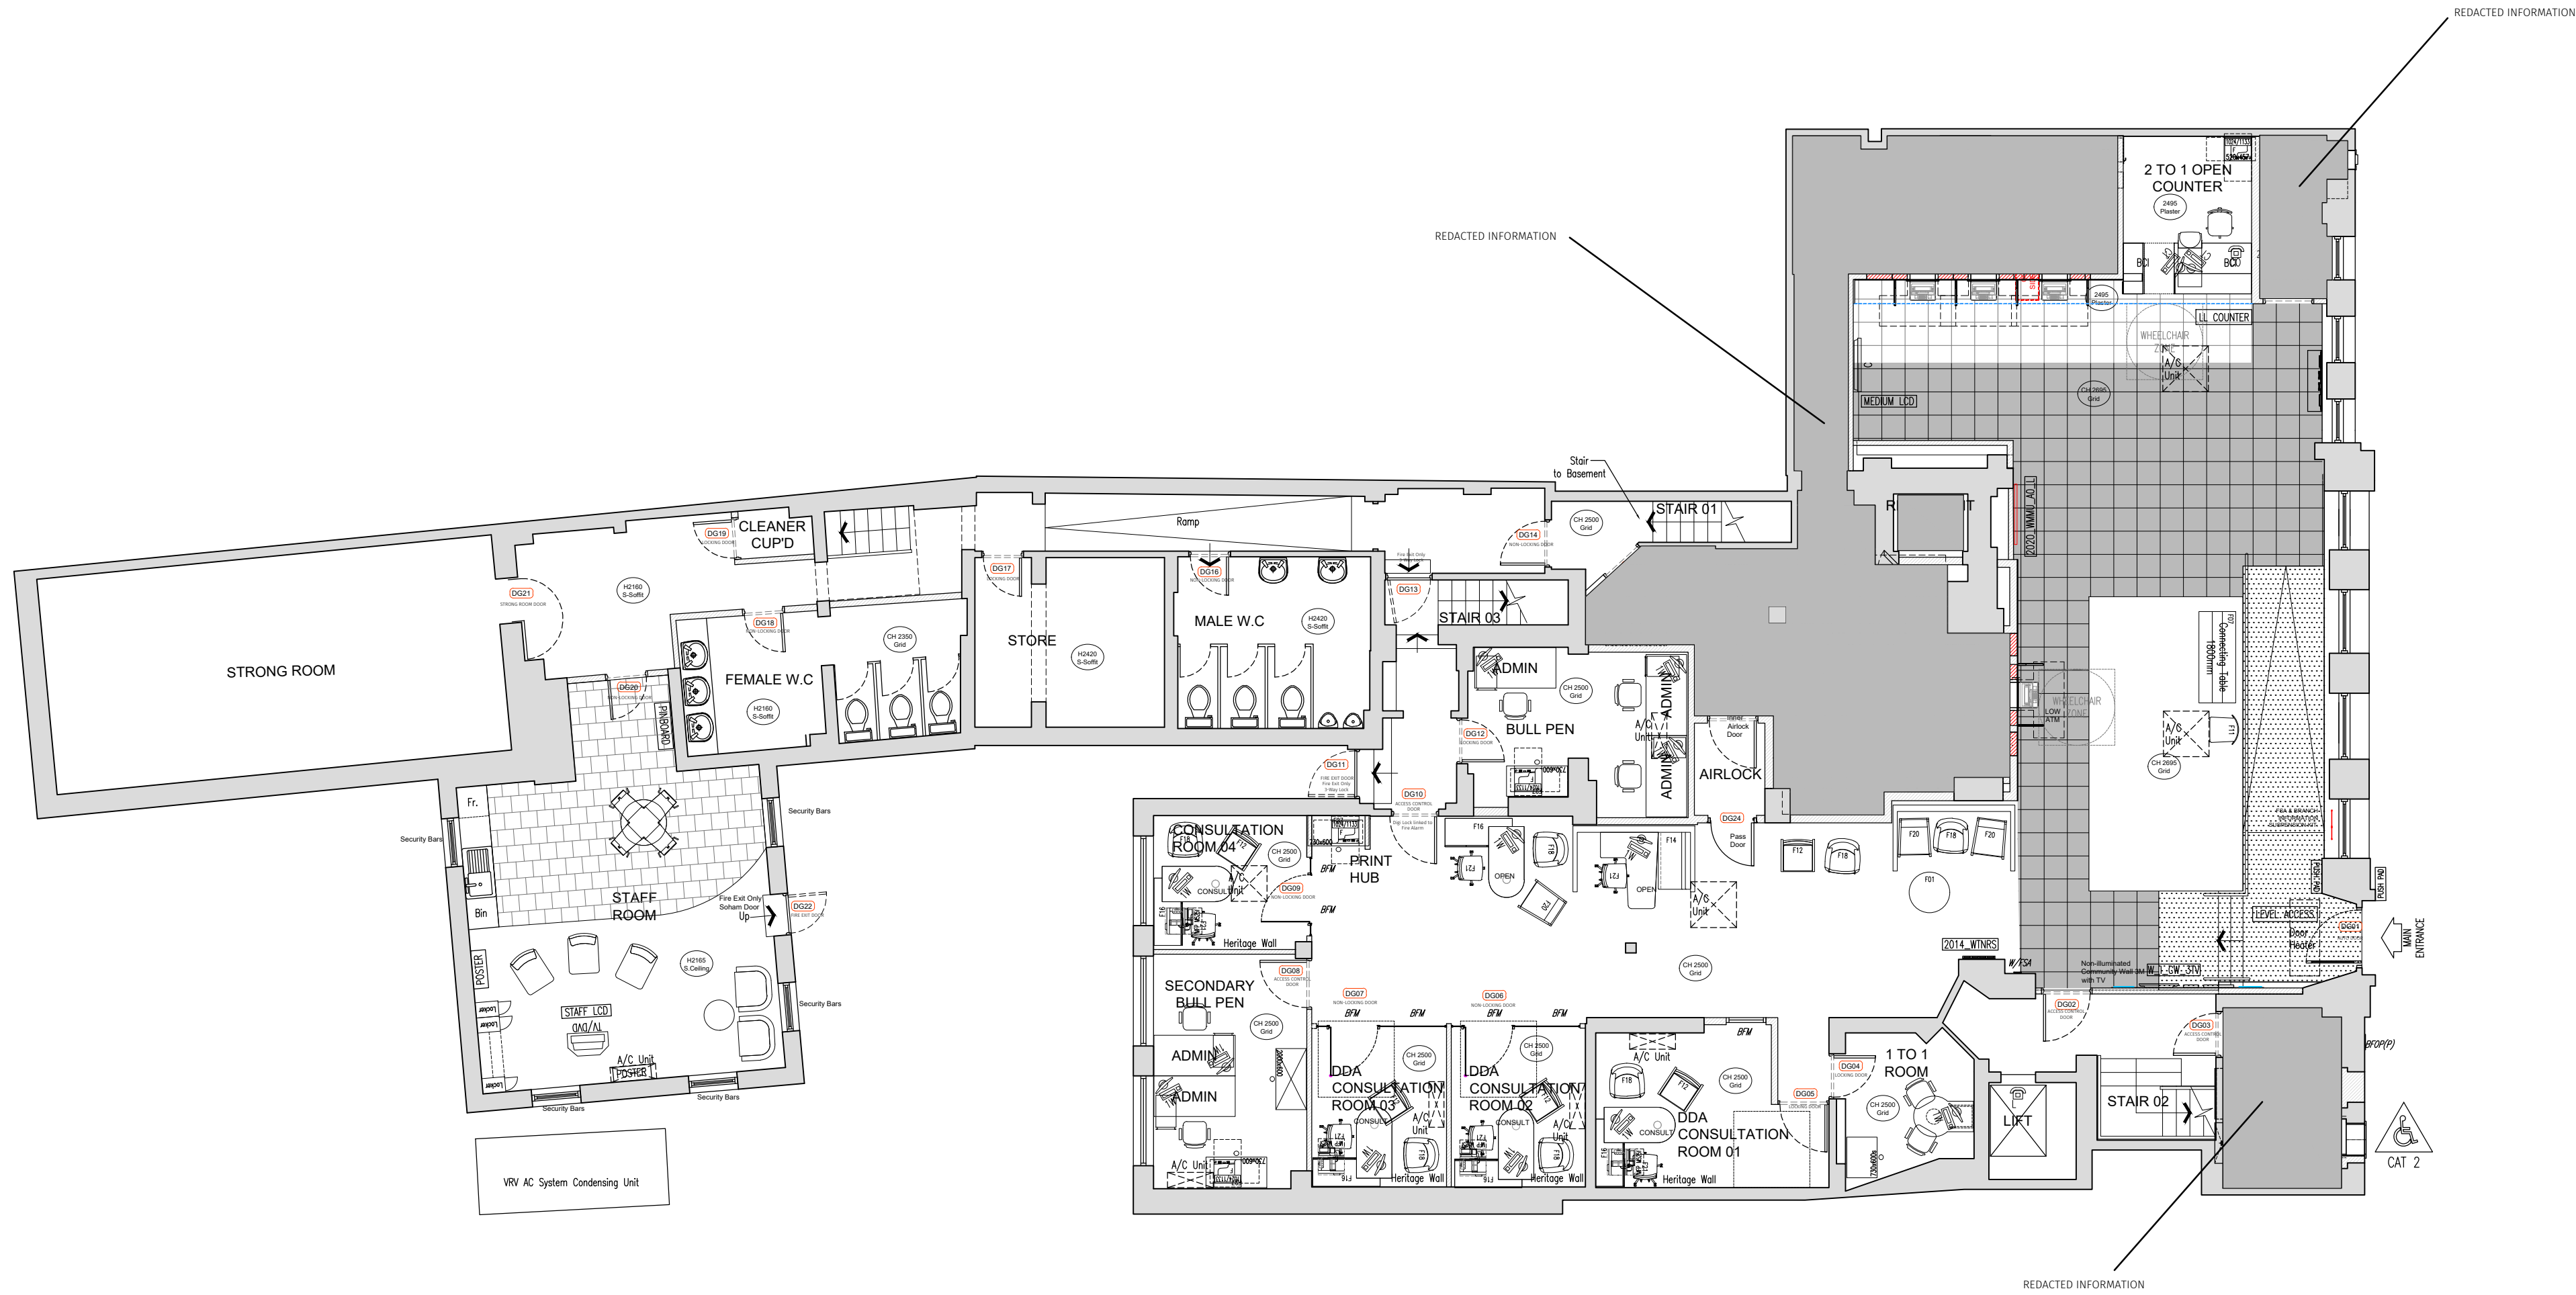

DB3

CARDIFF

2 Callaghan Square, Cardiff, CF10 5BT.  
T: 029 2034 2686 www.dbs3group.com

|   |                     |            |     |     |      |               |
|---|---------------------|------------|-----|-----|------|---------------|
| CLIENT<br>BARCLAYS BANK PLC   |                     |            |     |     |      |               |
| PROJECT<br>HITCHIN<br>5/6 High St, Hitchin SG5 1BH   |                     |            |     |     |      |               |
| TITLE<br>GROUND FLOOR EXISTING GENERAL ARRANGEMENT   |                     |            |     |     |      |               |
| CREATION DATE<br>23/10/2025   | SCALE @ A1<br>1:100 | DRN<br>DB3 | CHK | APP | SUIT |               |
| SHEET NO.<br>18864 - DB3 - B01 - 00 - DR - A - 20001   |                     |            |     |     |      | REVISION<br>- |
| PROJECT NO   ORGANISATOR   ZONE   LEVEL   TYPE   ROLE   NUMBER   |                     |            |     |     |      |               |
| © COPYRIGHT: ALL RIGHTS RESERVED.<br>THIS DRAWING MUST BE USED IN CONSTRUCTION WITH ALL OTHER RELEVANT DRAWINGS AND INFORMATION.<br>ANY DISCREPANCIES MUST BE REPORTED TO SANITONES IMMEDIATELY.<br>THIS DRAWING OR INFORMATION MUST NOT BE USED FOR CONSTRUCTION UNLESS EXPRESSLY ISSUED FOR CONSTRUCTION. |                     |            |     |     |      |               |