



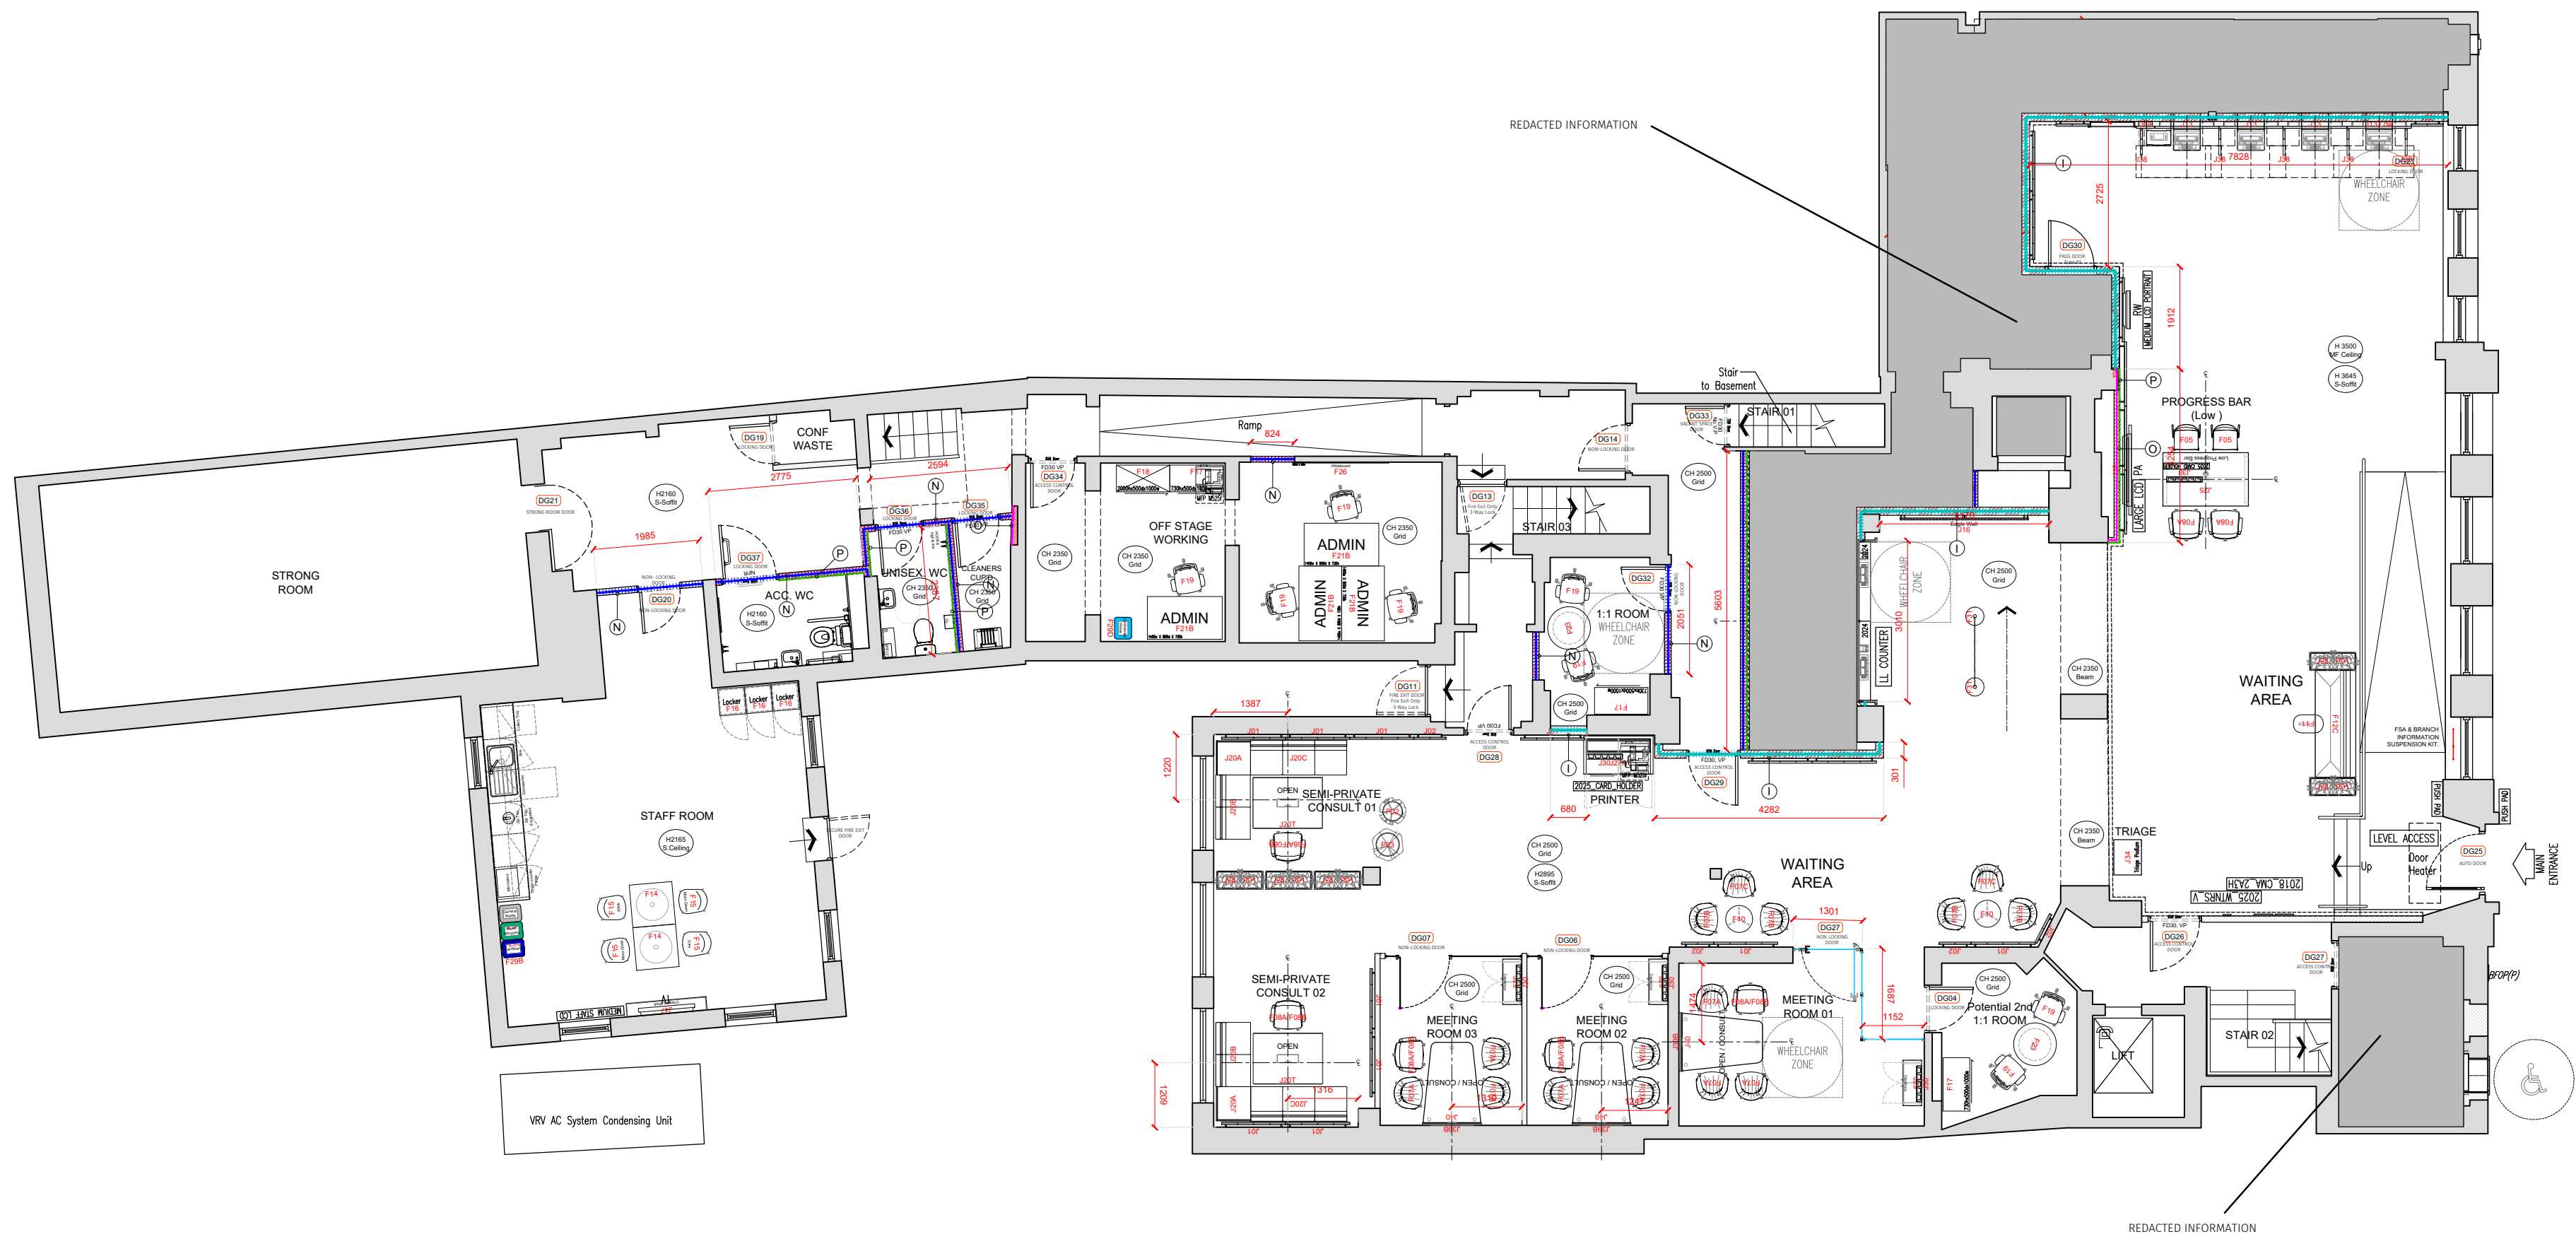

NON-SECURE PARTITION - TYPE B
Non-Fire Rated Construction - See fire strategy plan for requirement Walls up to 4600mm high
Barclays UK Standard Detail: STD-BUK-00003_PartitionTypes_Sheet 1. Partition: B : 132mm o/a thickness
SECURE PARTITION - TYPE I
60min Fire Rated Construction - See fire strategy plan for requirement Walls up to 4600mm high
Barclays UK Standard Detail: STD-PNT-003_PartitionTypes 3_Rev B Partition: I : 213mm o/a thickness
NON-SECURE PARTITION - TYPE N
30min Fire Rated Construction - See fire strategy plan for requirement Walls up to 4600mm high
Barclays UK Standard Detail: STD-PNT-004_PartitionTypes 4_Rev B. Partition: N : 122mm o/a thickness
NON SECURE DRI-LINING - TYPE O
Non Fire Rated Construction - See fire strategy plan for requirement Walls up to 3600mm high
Barclays UK Standard Detail: STD-PNT-004_PartitionTypes 4_Rev B. Partition: O : 57mm o/a thickness
PATRESSING
Location of pattressing required

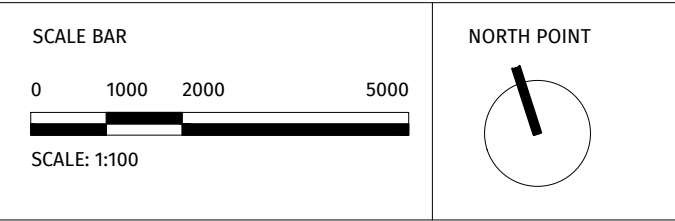

06/11/2025	Planning Issue	DB3
REV	DATE	DESCRIPTION



DB3

CARDIFF

2 Callaghan Square, Cardiff, CF10 5BT.
T: 029 2034 2686 www.dbsgroup.com

CLIENT
BARCLAYS BANK PLC

PROJECT
HITCHIN
5/6 High St, Hitchin SG5 1BH

TITLE
GROUND FLOOR PROPOSED SETTING OUT

CREATION DATE	SCALE @ A1	DRN	CHK	APP	SUIT
06/11/2025	1:100	DB3			

SHEET NO.	REVISION
18864 - DB3 - B01-00-DR-A-03001	-

PROJECT NO | ORGANISATOR | ZONE | LEVEL | TYPE | ISSUE | NUMBER

© COPYRIGHT: ALL RIGHTS RESERVED.
THIS DRAWING MUST BE USED IN CONSTRUCTION WITH ALL OTHER RELEVANT DRAWINGS AND INFORMATION.
ANY DISCREPANCIES MUST BE REPORTED TO BARCLAYS IMMEDIATELY.
THIS DRAWING INFORMATION MUST NOT BE USED FOR CONSTRUCTION UNLESS EXPRESSLY ISSUED FOR CONSTRUCTION.

DO NOT SCALE FROM THIS DRAWING. WORK ONLY TO THE PRINTED DIMENSIONS.