


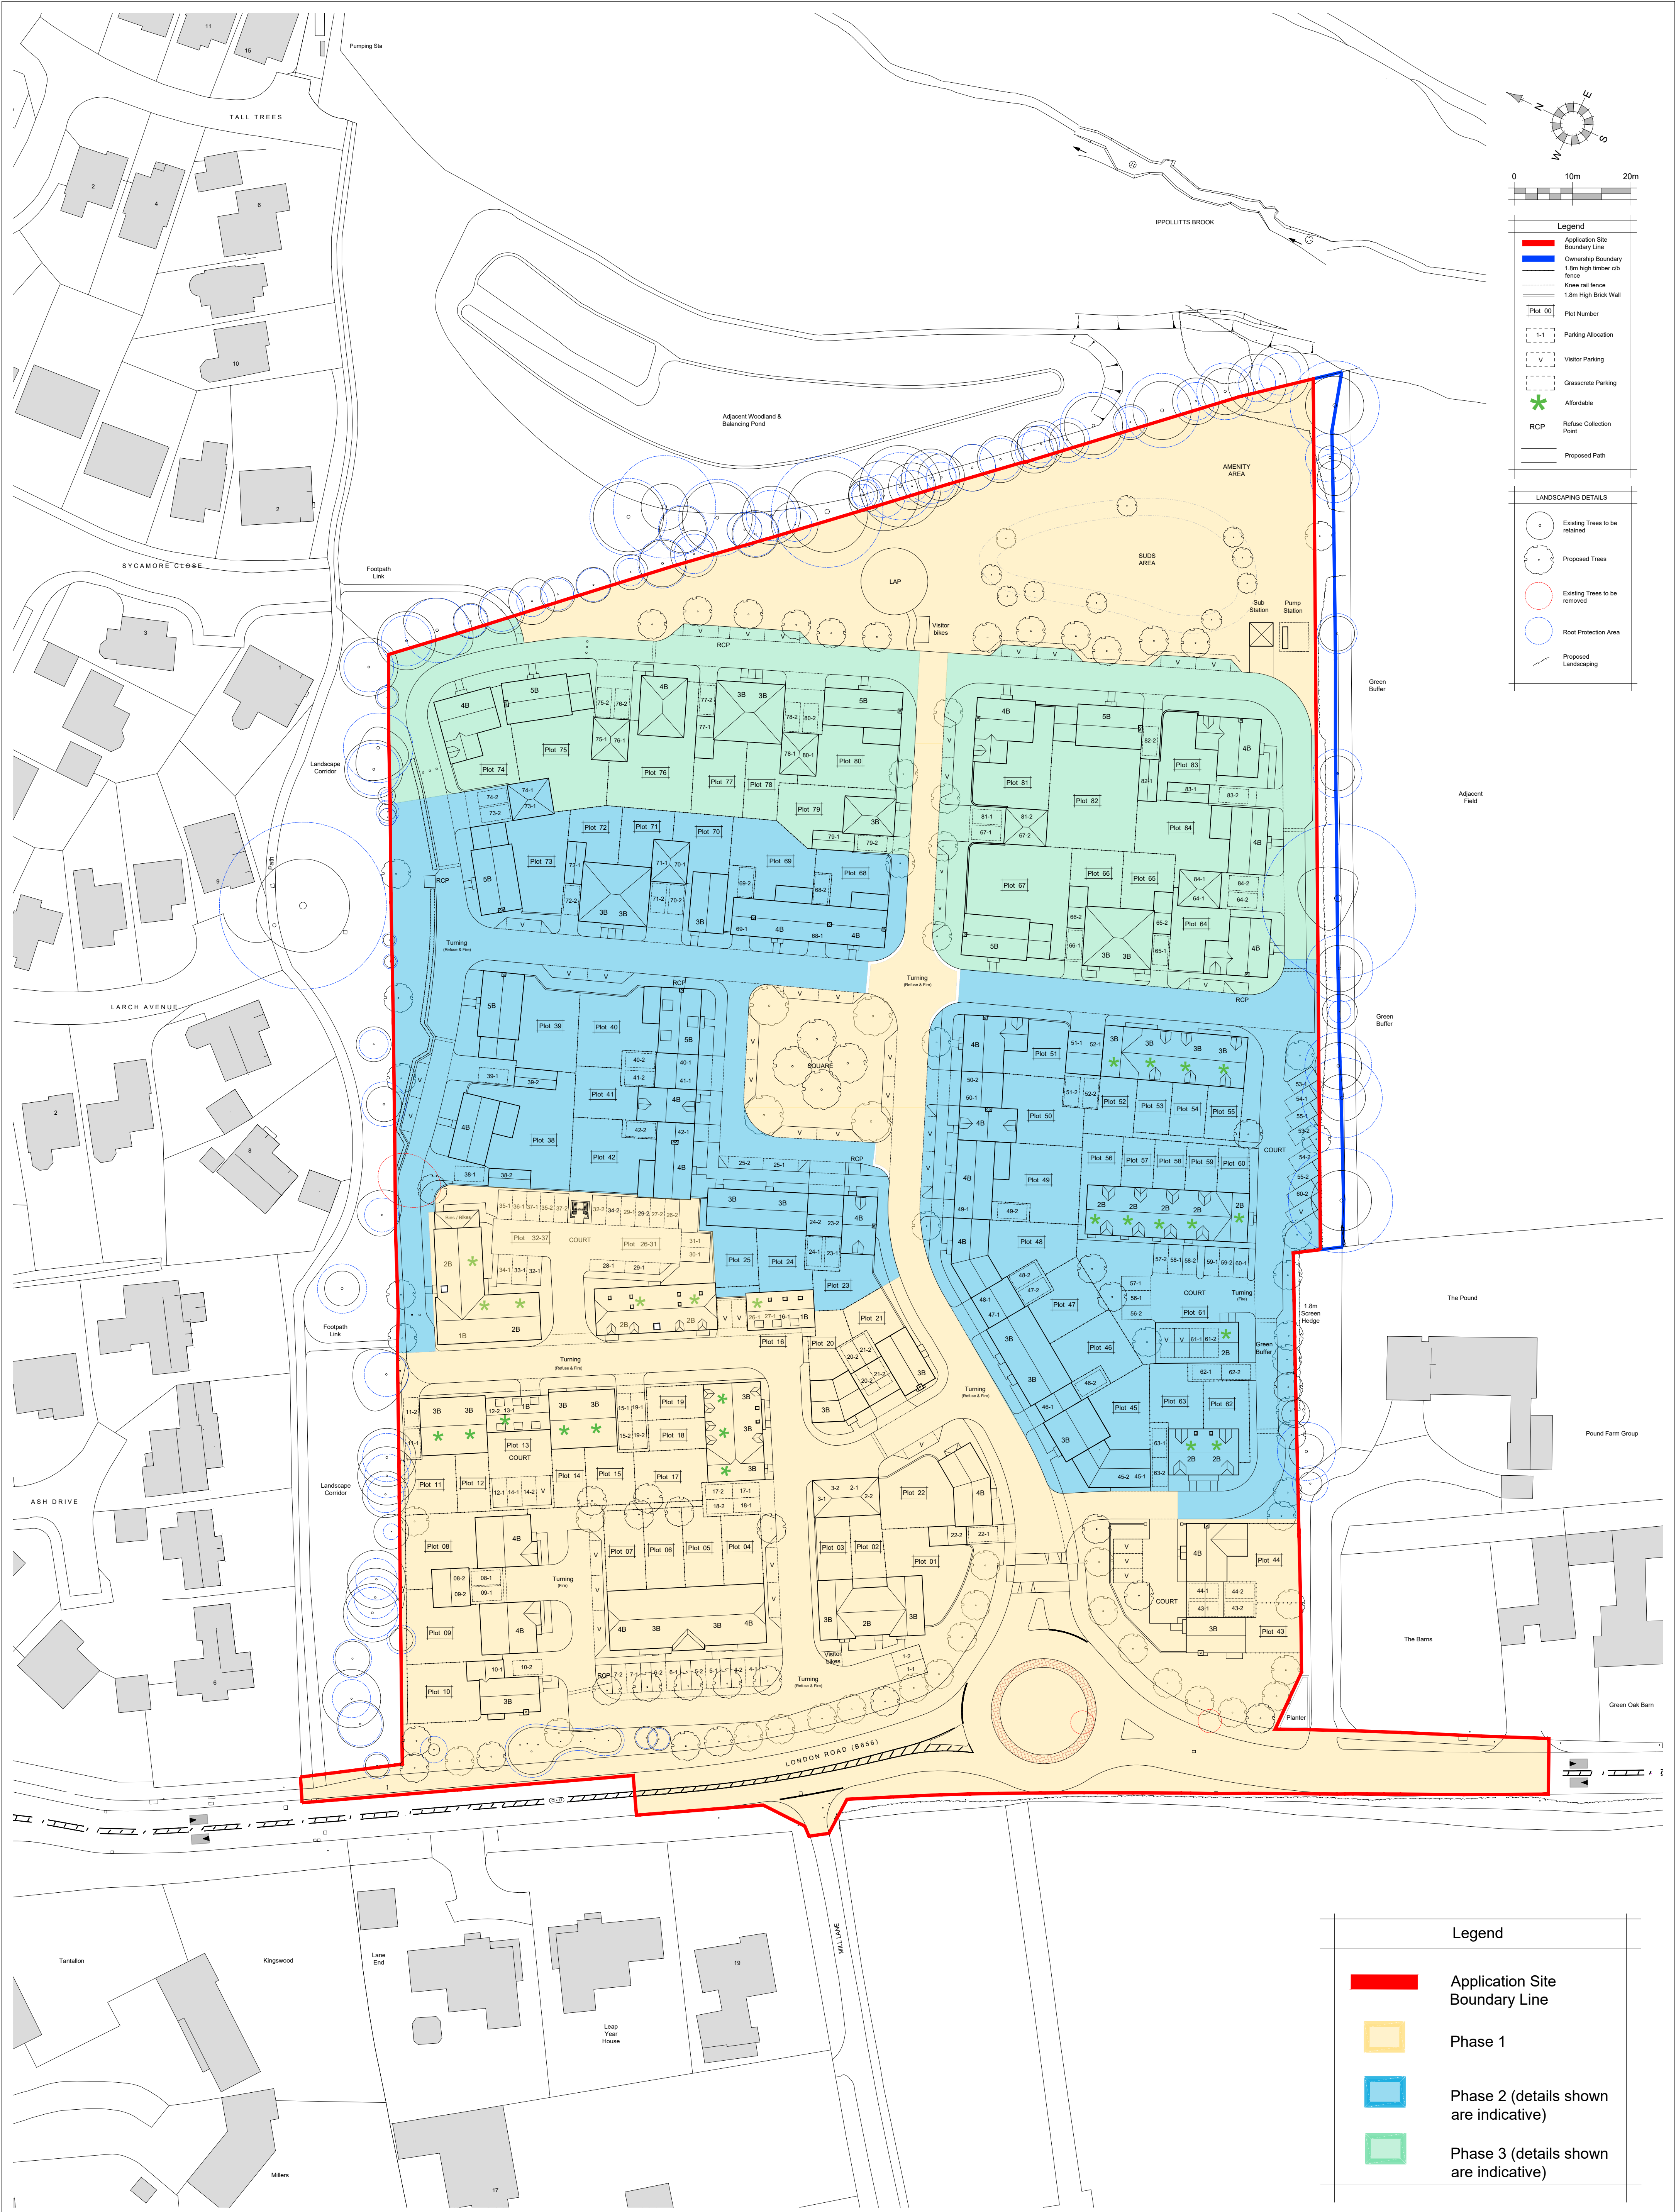

REV.	DATE	REVISIONS:	BY	REV.	DATE	REVISIONS:	BY	STATUS:	CLIENT:		PROJECT:	 architecture planning masterplanning Broadmeade House, Farnham Business Park, Weydon Lane, Farnham, Surrey GU9 8QT. info@osparchitecture.com www.osparchitecture.com Tel: 01252 267878	
A	29.02.24	Minor Amends to Client's comments	RPO						Osprey Homes		Land north of Pound Farm, Hitchin, Herts		
B	04.03.24	Minor Amends to Client's comments	RPO						SCALE:	1:500 (A1 ORIGINAL)	DRAWING:		Proposed Site Layout (Roof Level)
C	23.05.24	Minor Amends to plots 32-37 to clients comments.	NL						DRAWN:	RPO	19049		P301
D	07.02.25	Non material amendments.	NL						DATE:	20/09/22			
Non Material Amendment													

© COPYRIGHT EXISTS ON THE DESIGNS AND INFORMATION SHOWN ON THIS DRAWING

This drawing may be used or cross referenced to the scale box for planning application purposes only. Do not scale for any other purpose, use figured dimensions only. Subject to site survey and all necessary consents. All dimensions to be checked by user and any discrepancies, errors or omissions to be reported to the Architect before work commences. This drawing is to be read in conjunction with all other relevant materials. OS Licence No. 10007327

© COPYRIGHT EXISTS ON THE DESIGNS AND INFORMATION SHOWN ON THIS DRAWING. This drawing may be scaled or cross referenced to the scale bar for planning application purposes only. Do not scale for any other purpose, use figured dimensions only. Subject to site survey and all necessary consent, all dimensions to be checked by user and any discrepancies, errors or omissions to be reported to the architect before work commences. This drawing is to be read in conjunction with all other relevant materials. OS Licence No. 100007927