


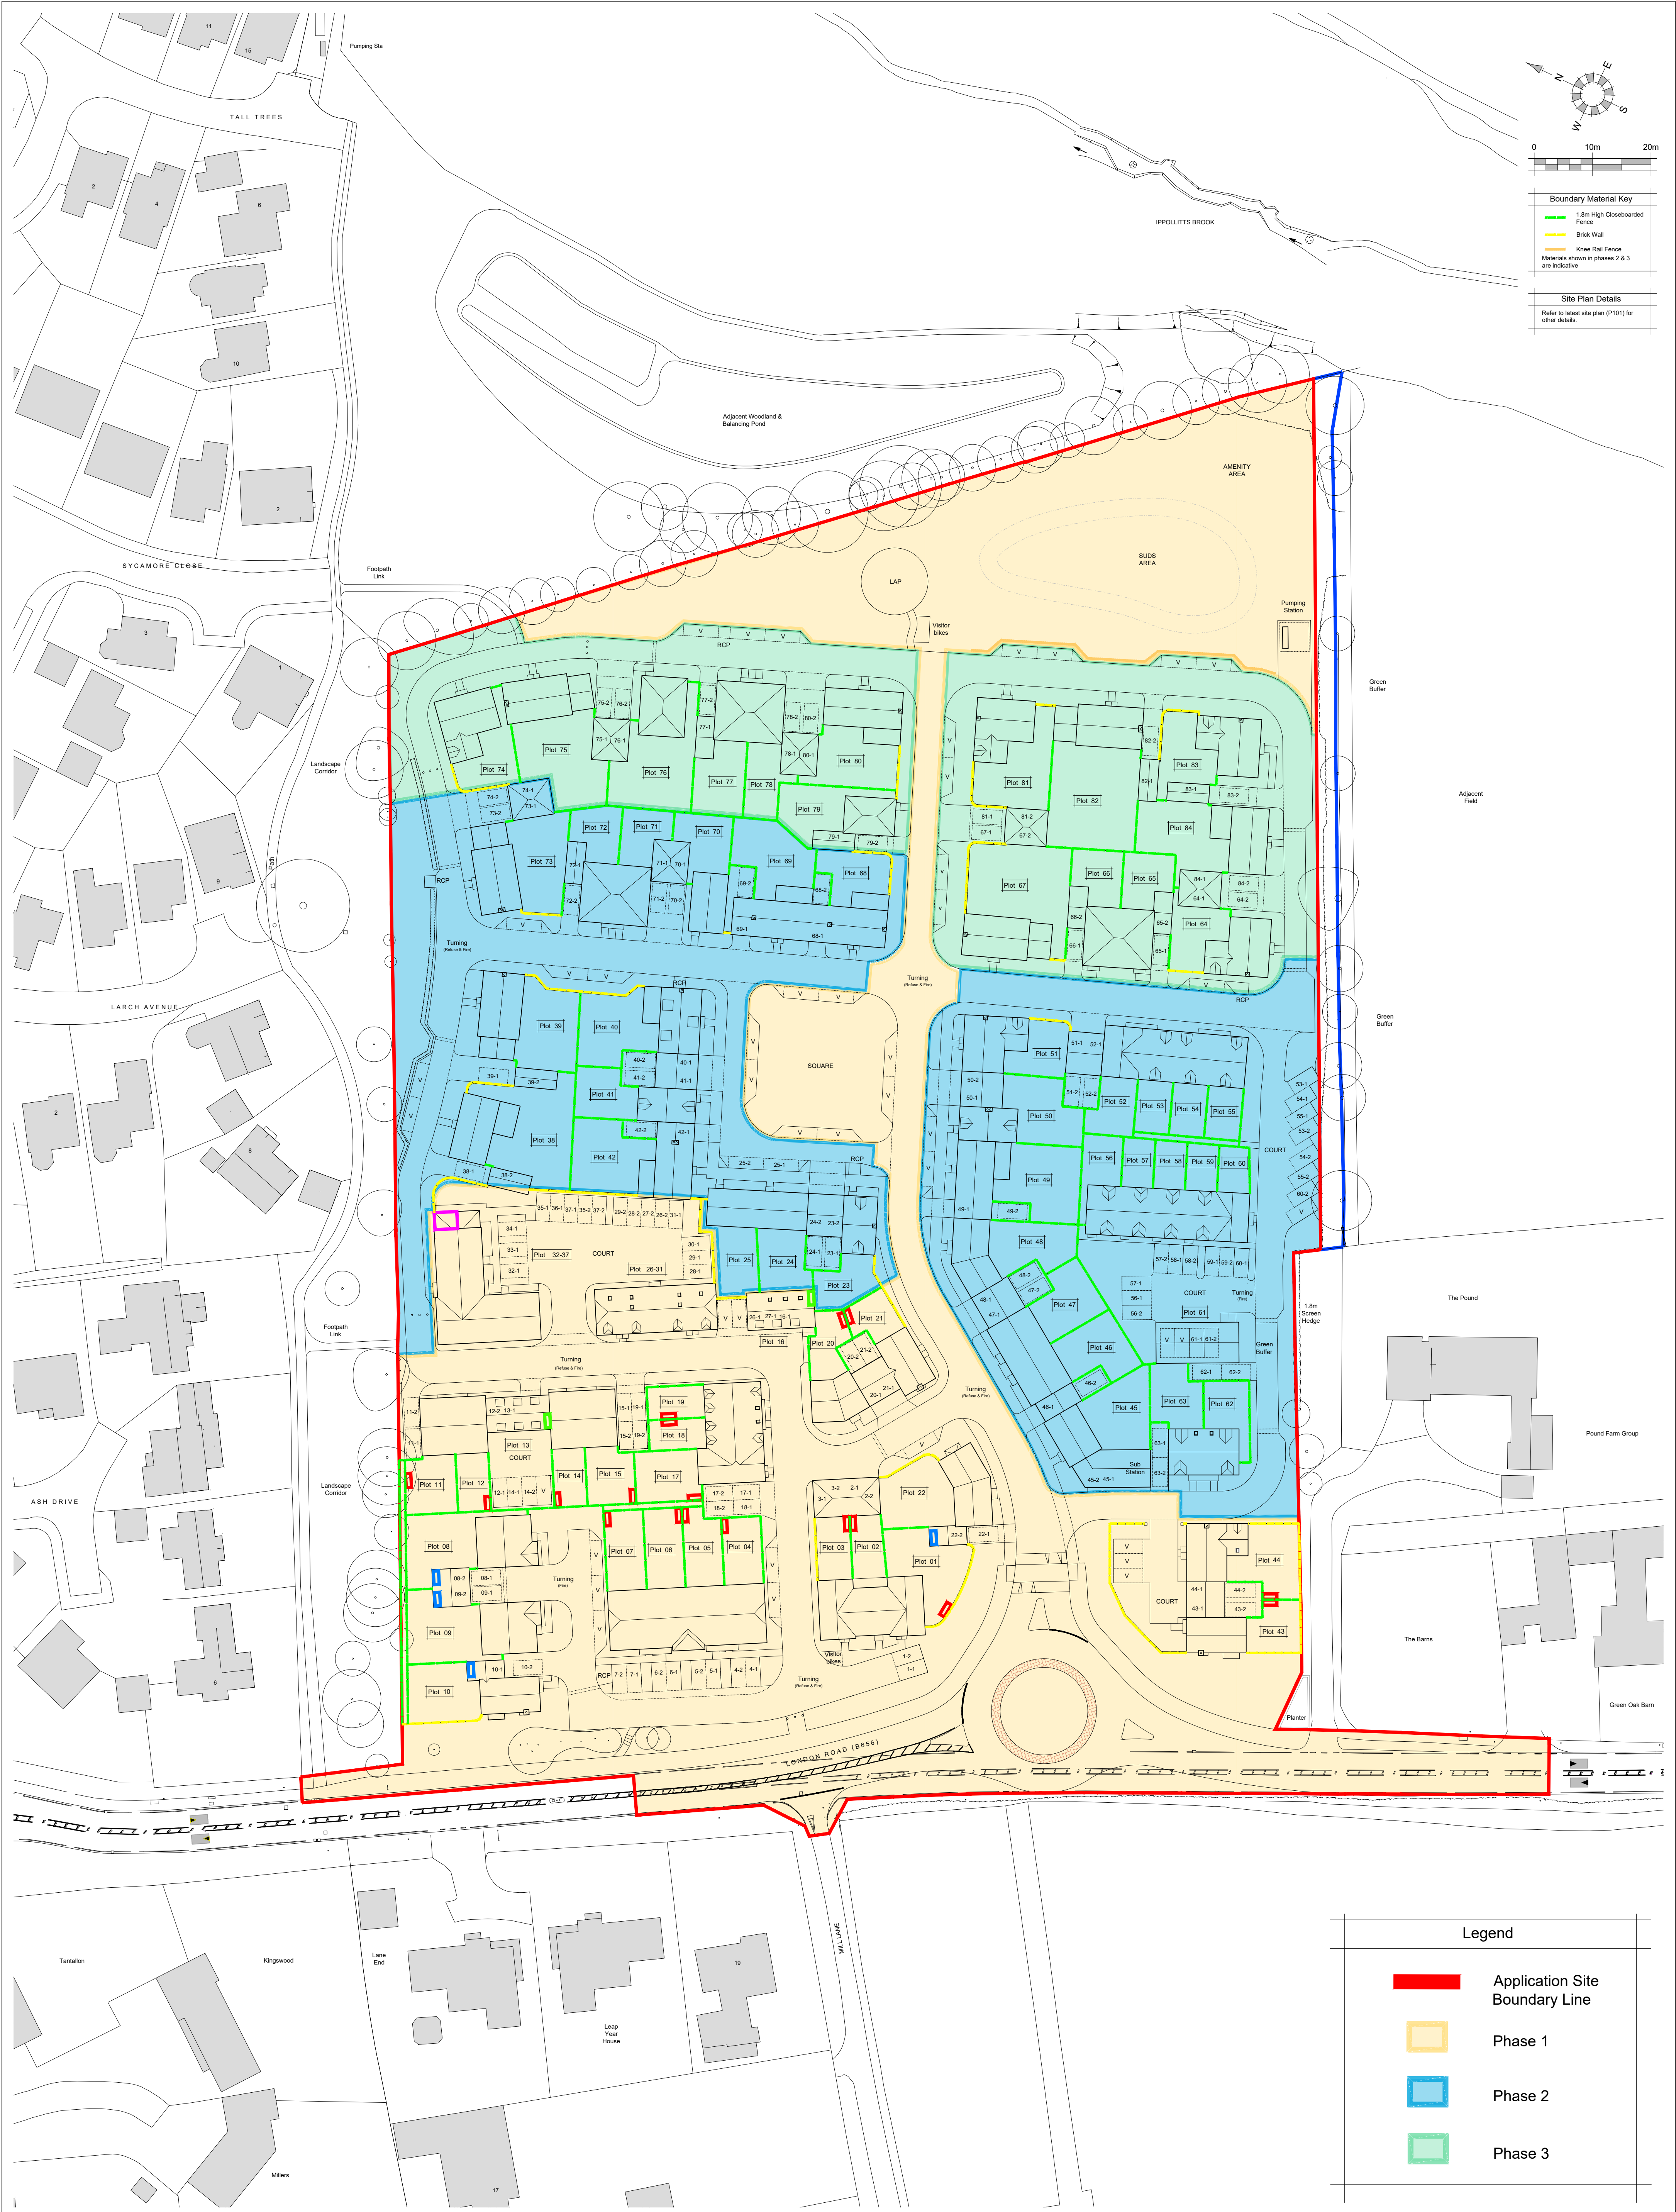

REV.	DATE	REVISIONS:	BY	REV.	DATE	REVISIONS:	BY	STATUS:
A	23/10/20	Minor amends	AL					
B	03/02/21	Minor amends	RPO					
C	10/03/21	Boundary and roundabout amended.	AL					
D	24/03/21	Minor amends.	AL					
E	16/04/21	Minor amends.	PG					
F	22/02/22	Minor amends.	NL					
G	07/02/25	Non material amendments.						

Non Material
Amendment

CLIENT:	Osprey Homes
SCALE:	1:500 (A1 ORIGINAL)
DRAWN:	AL
DATE:	10/07/20

PROJECT:	Land north of Pound Farm, Hitchin, Herts
DRAWING:	Boundary Treatment Plan
P104	G



architecture planning masterplanning

Broadmeade House, Farnham Business Park,
Weydon Lane, Farnham, Surrey GU9 8QT.
info@osparchitecture.com www.osparchitecture.com
Tel: 01252 267878