
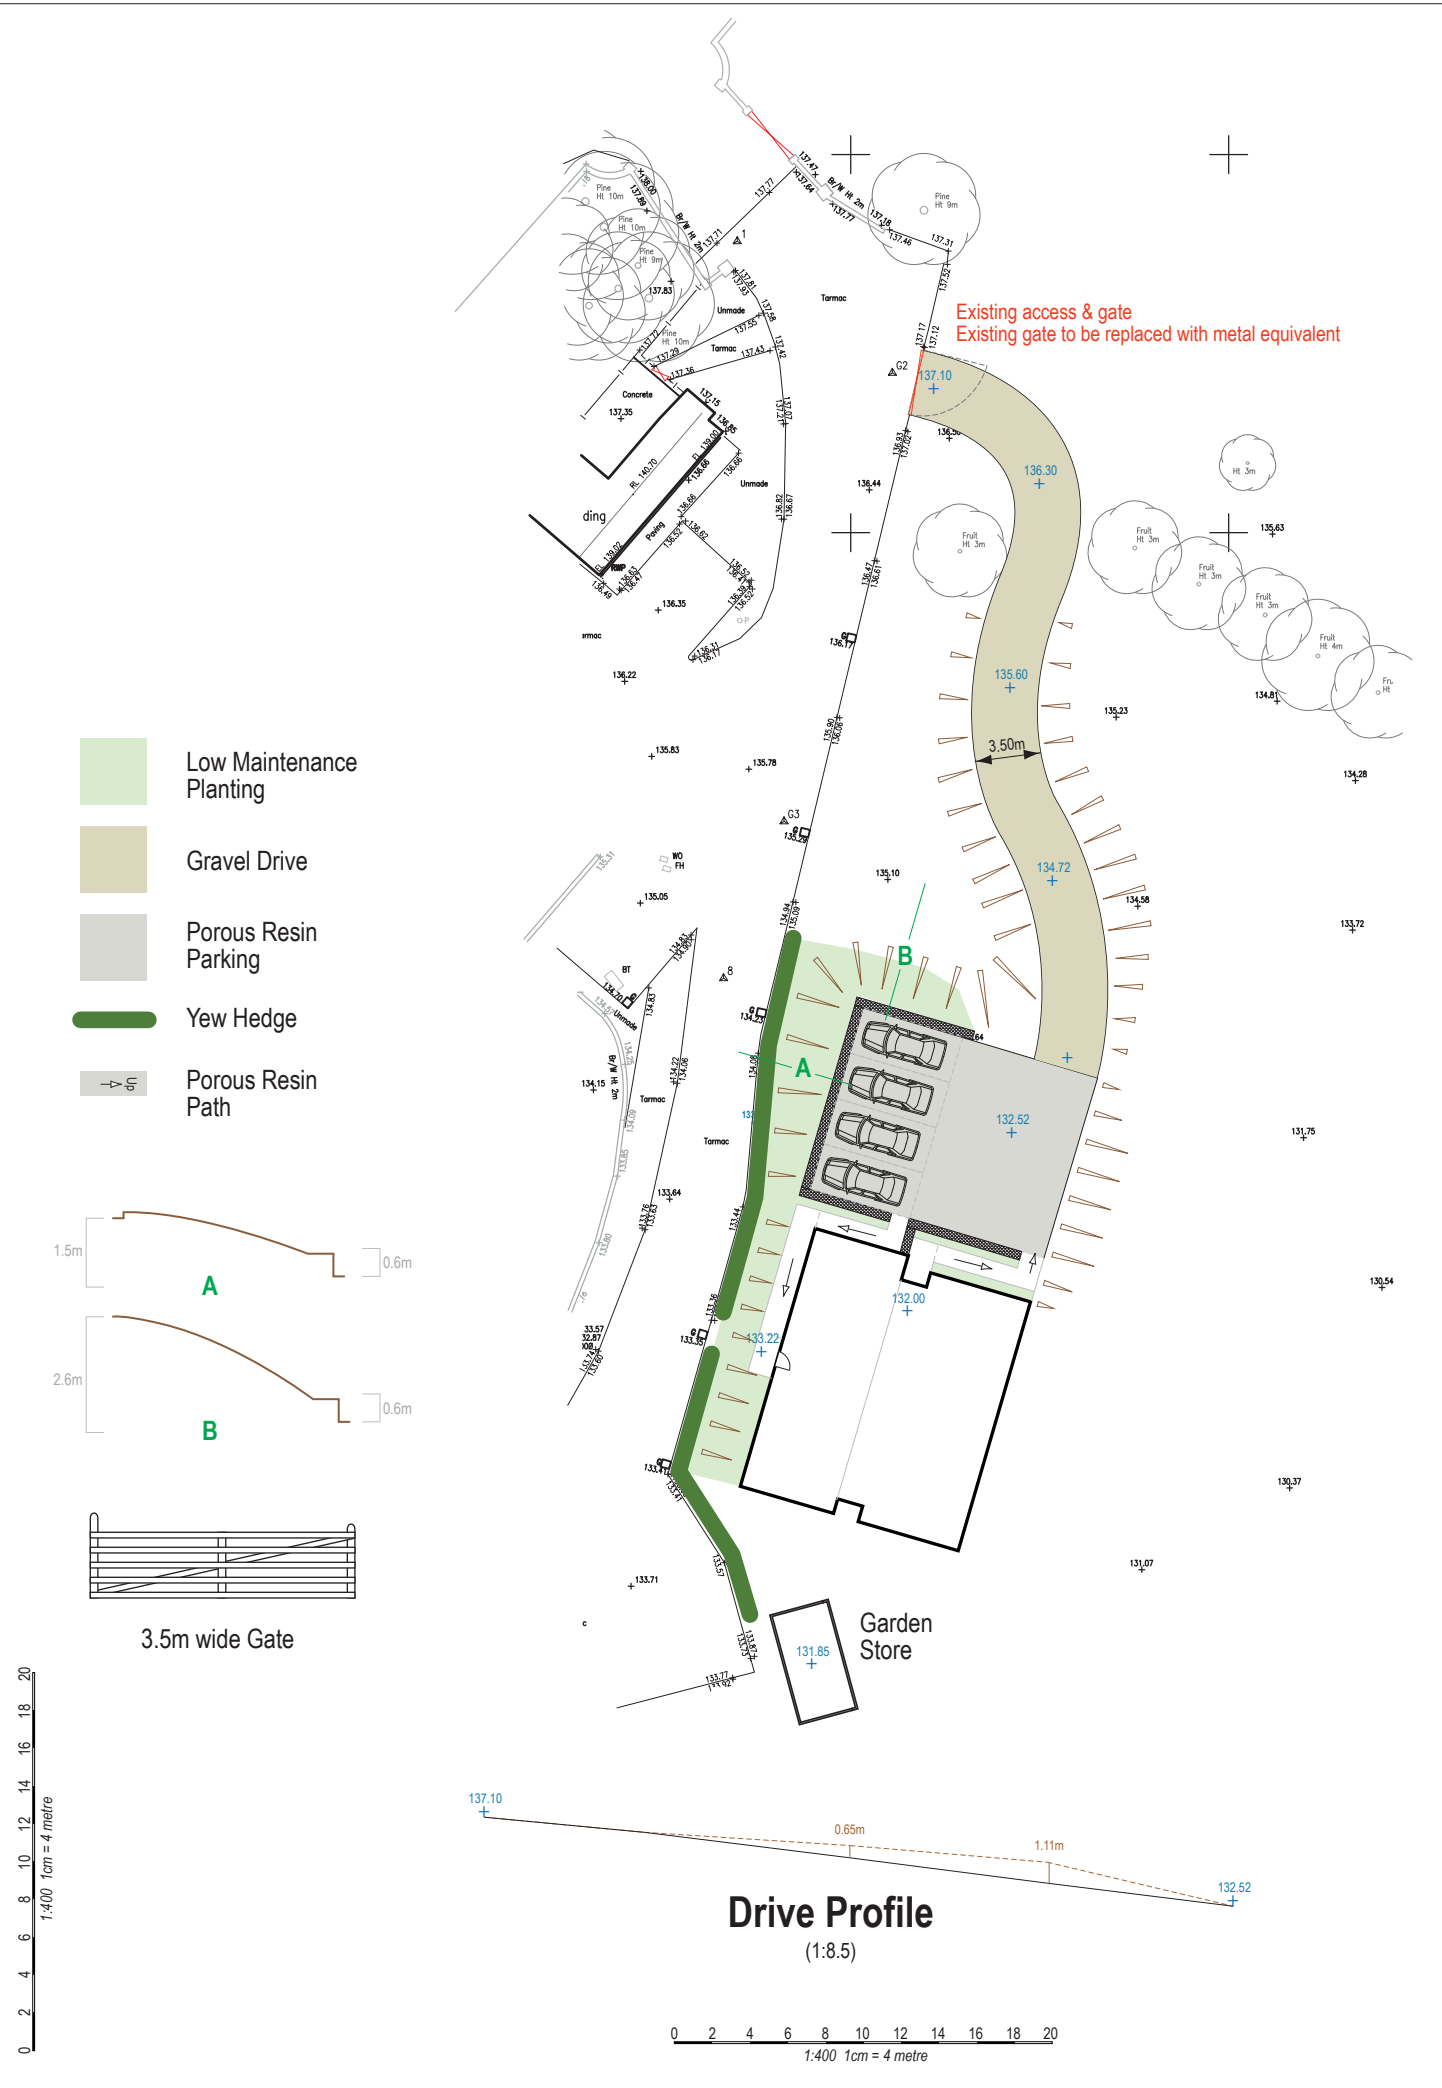
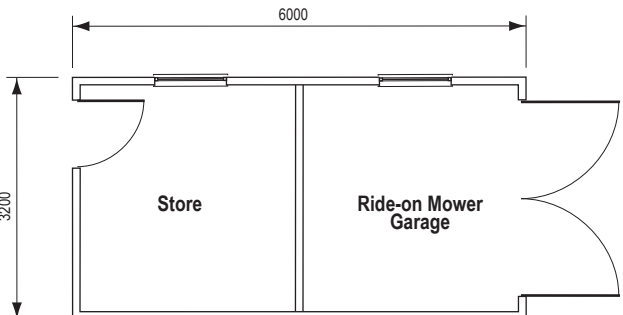
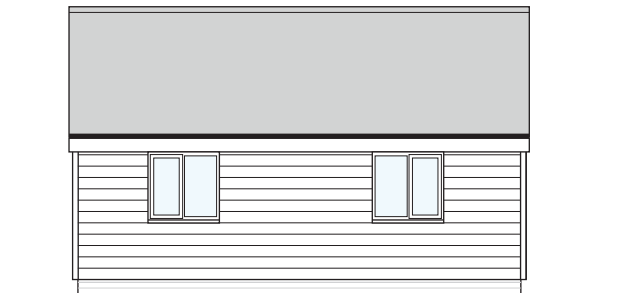


Materials

Roof	Red plain tile
Walls	Black timber cladding/Red brick
Windows	Black timber
Doors	Black timber

All to match surrounding buildings

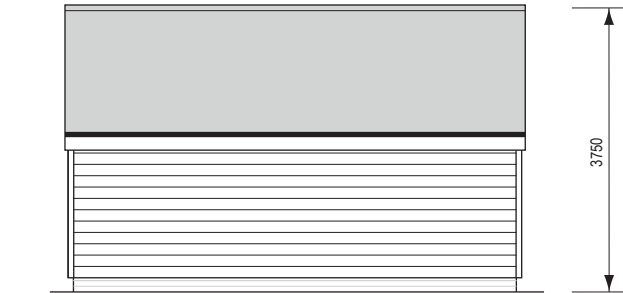

Garden Store