


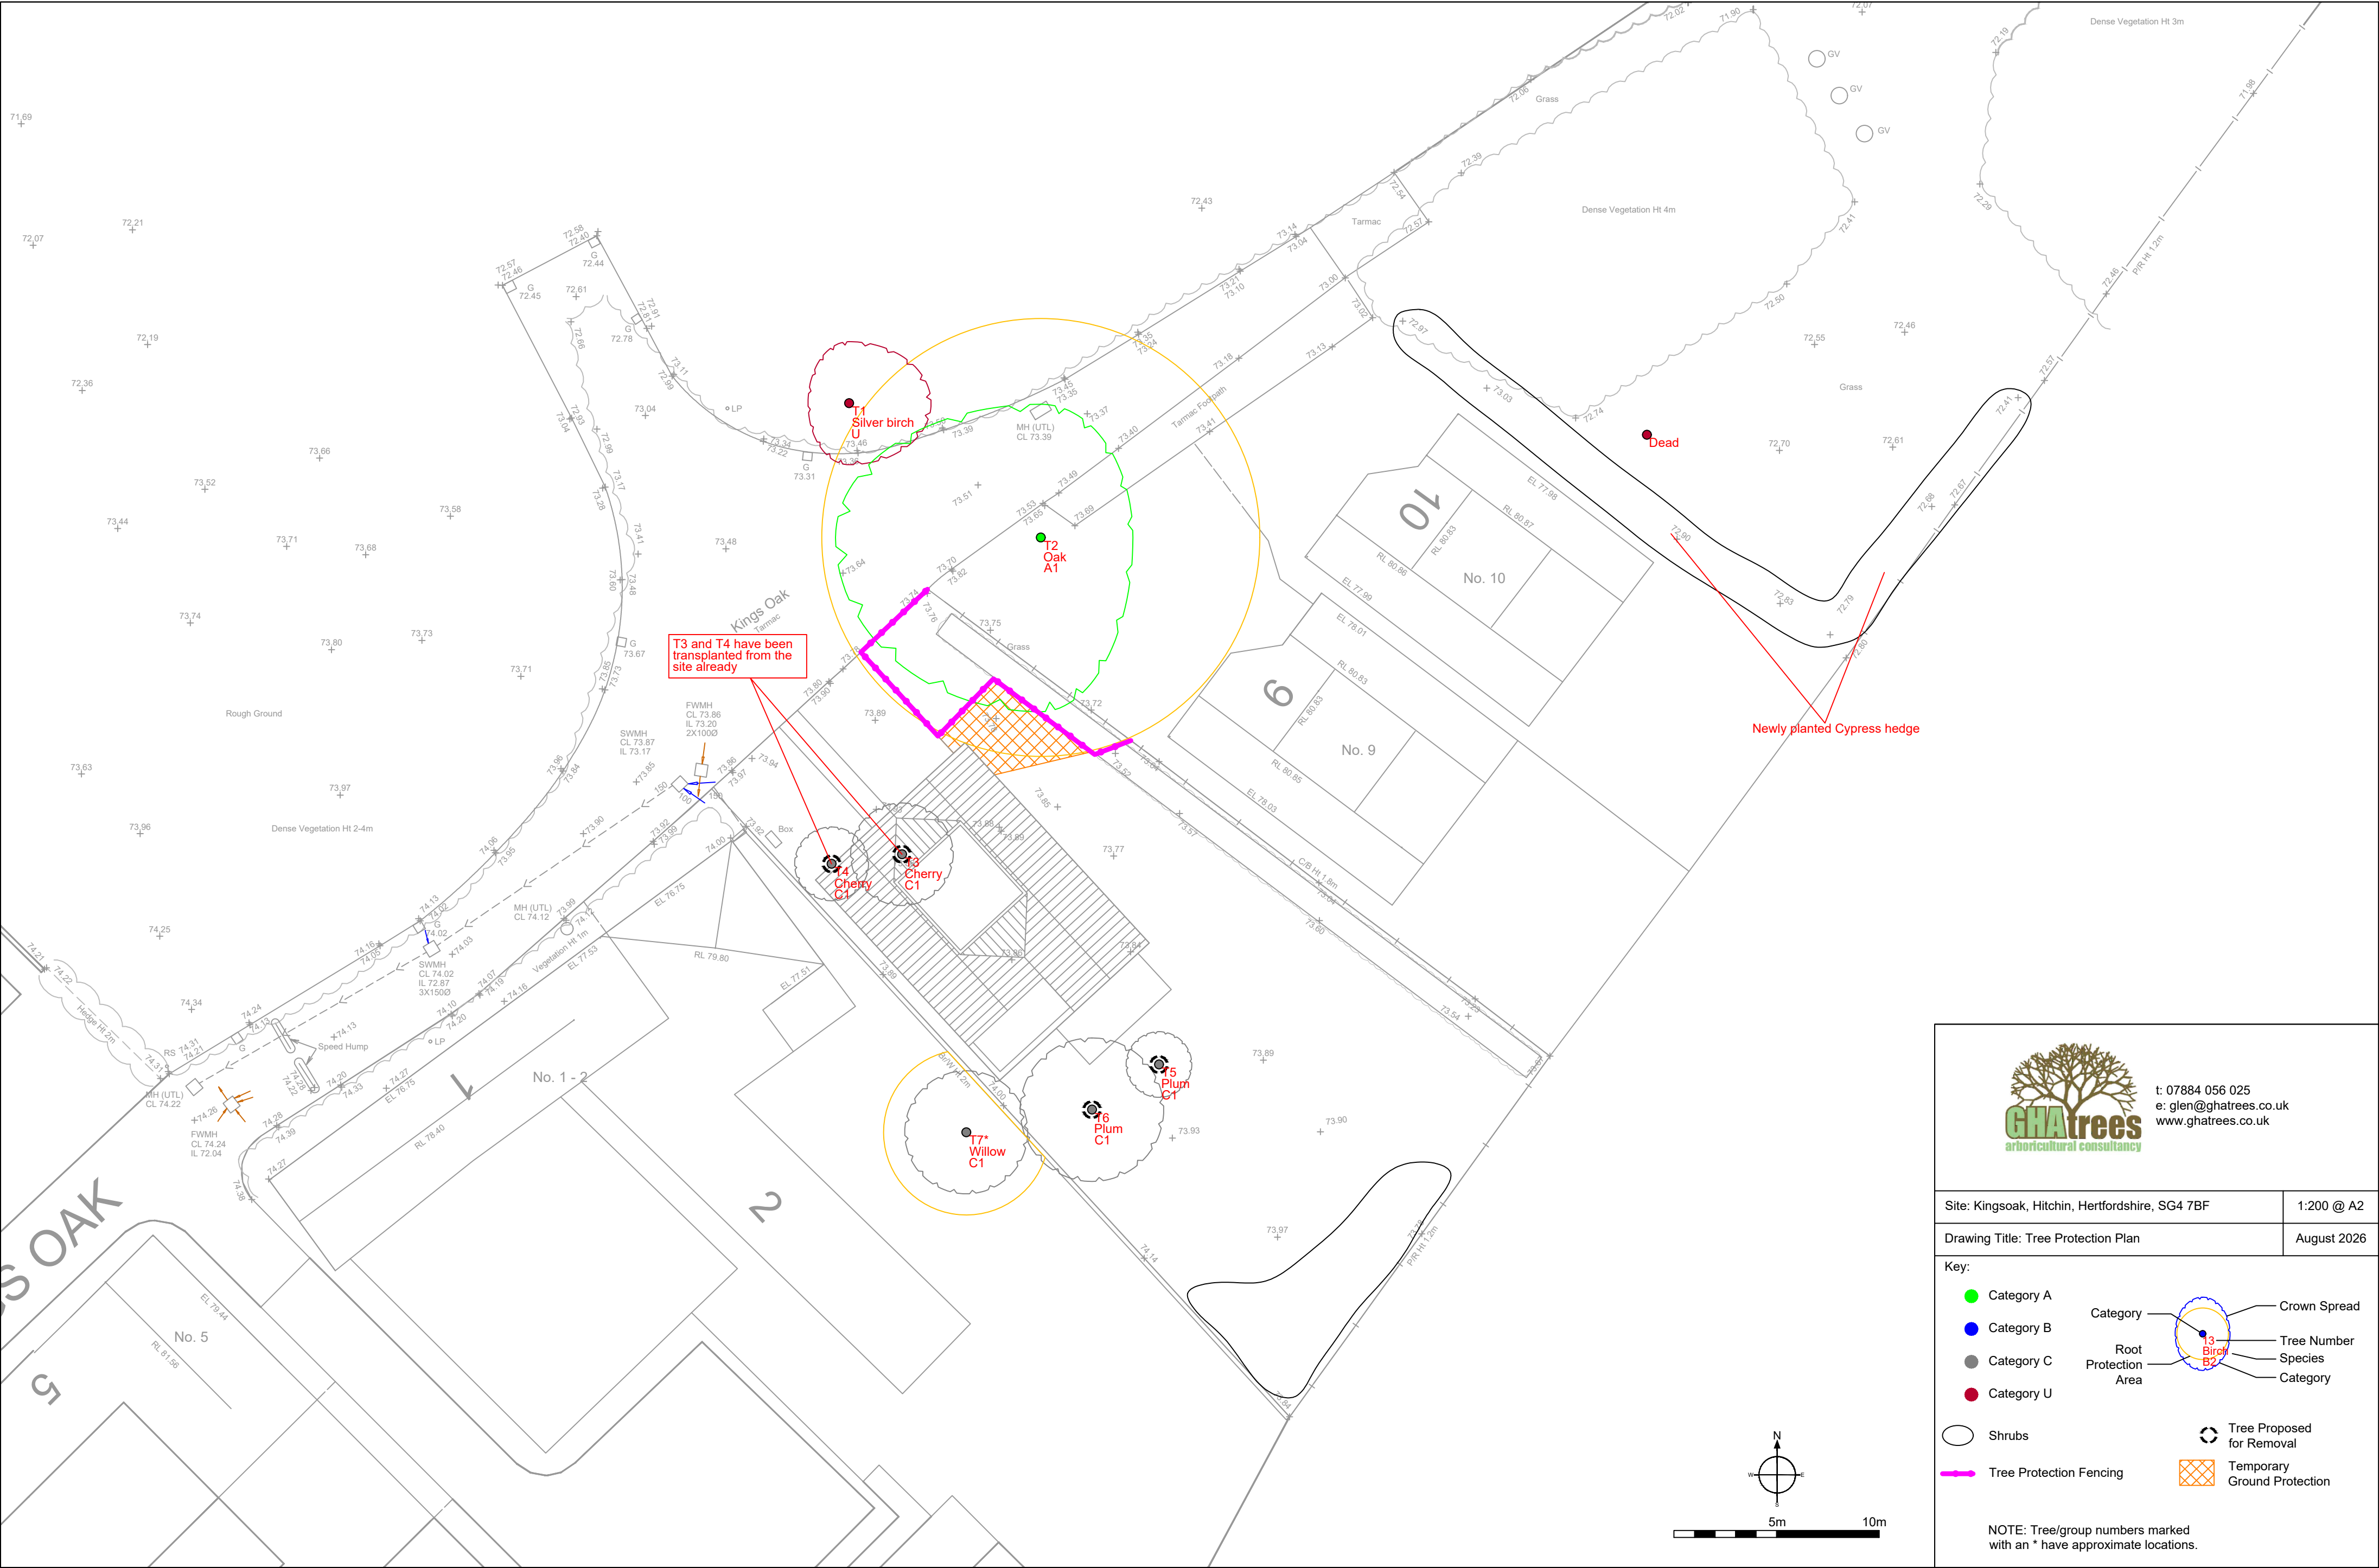

t: 07884 056 025
e: glen@ghatrees.co.uk
www.ghatrees.co.uk

Site: Kingsoak, Hitchin, Hertfordshire, SG4 7BF	1:200 @ A2
Drawing Title: Tree Protection Plan	August 2026

Key:

● Category A

● Category B

● Category C

● Category U

○ Shrubs

Tree Protection Fencing

Category

Root Protection Area

Crown Spread

Tree Number

Species

Category

Tree Proposed for Removal

Temporary Ground Protection

NOTE: Tree/group numbers marked with an * have approximate locations.