



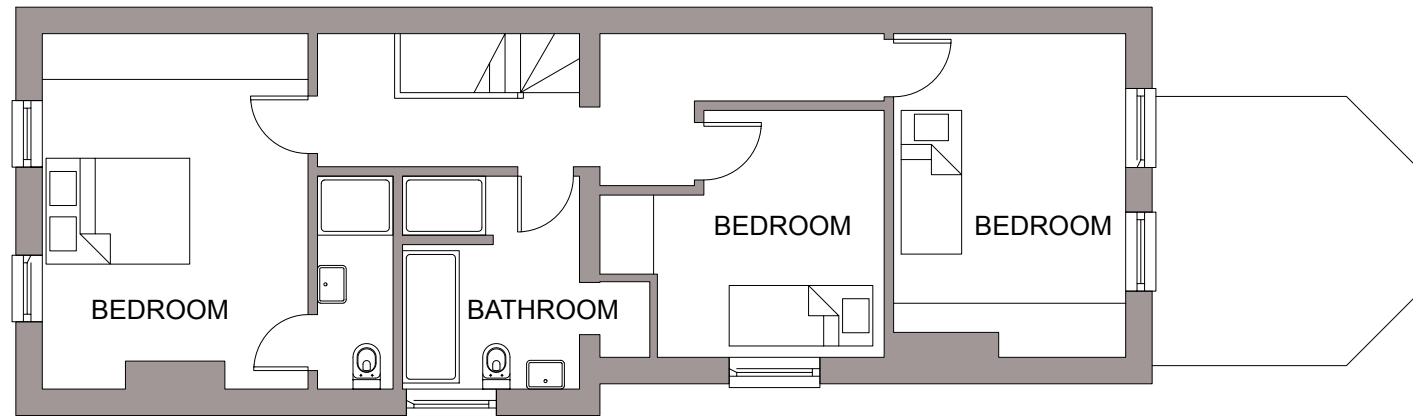


FIRST FLOOR

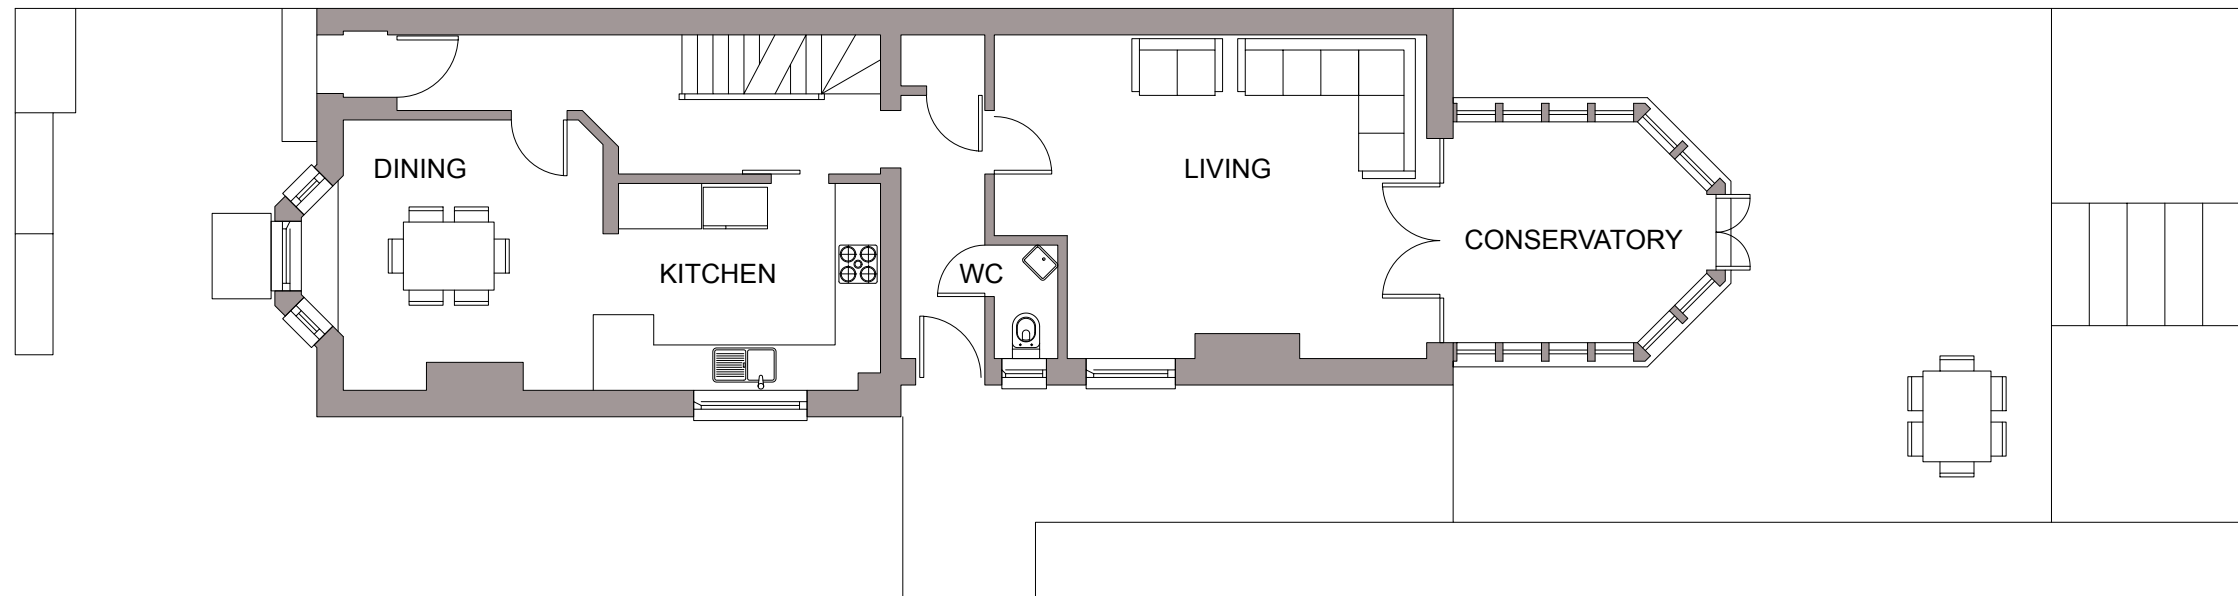

GROUND FLOOR

BASEMENT ROOM BENEATH
DINING ROOM

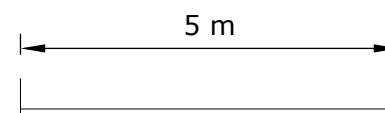

PLANNING

**27 MORTON STREET, ROYSTON,
HERTFORDSHIRE, SG8 7AZ**

EXISTING PLANS

1:100 @ A3

PL 27MOR 003 REV A