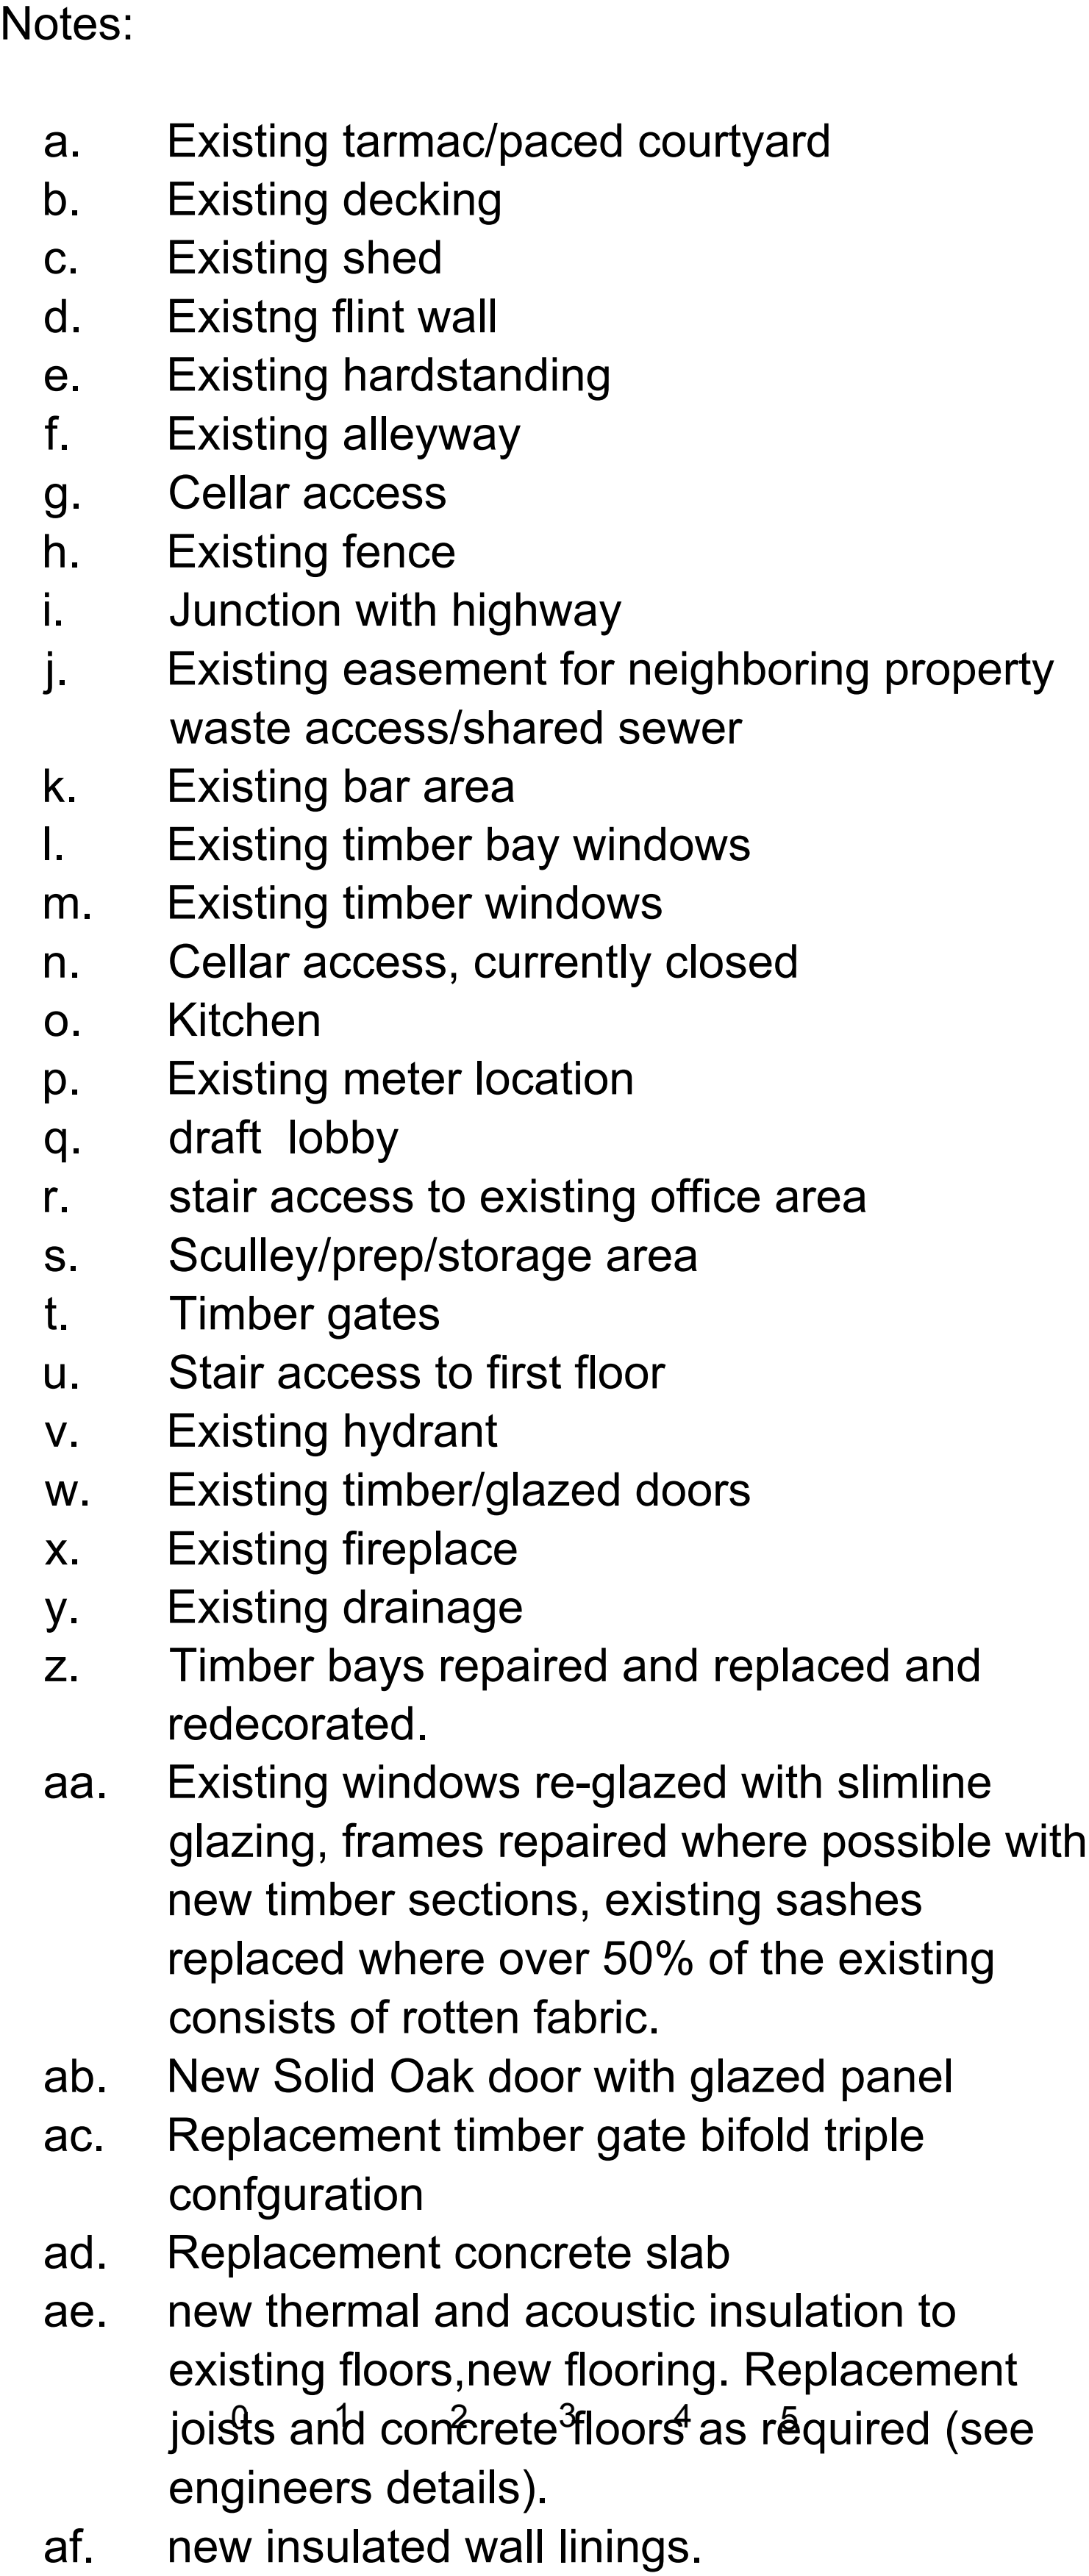


20

REVISION: Scale
1:50
@:A1