


ELEVATION 3



ELEVATION 2

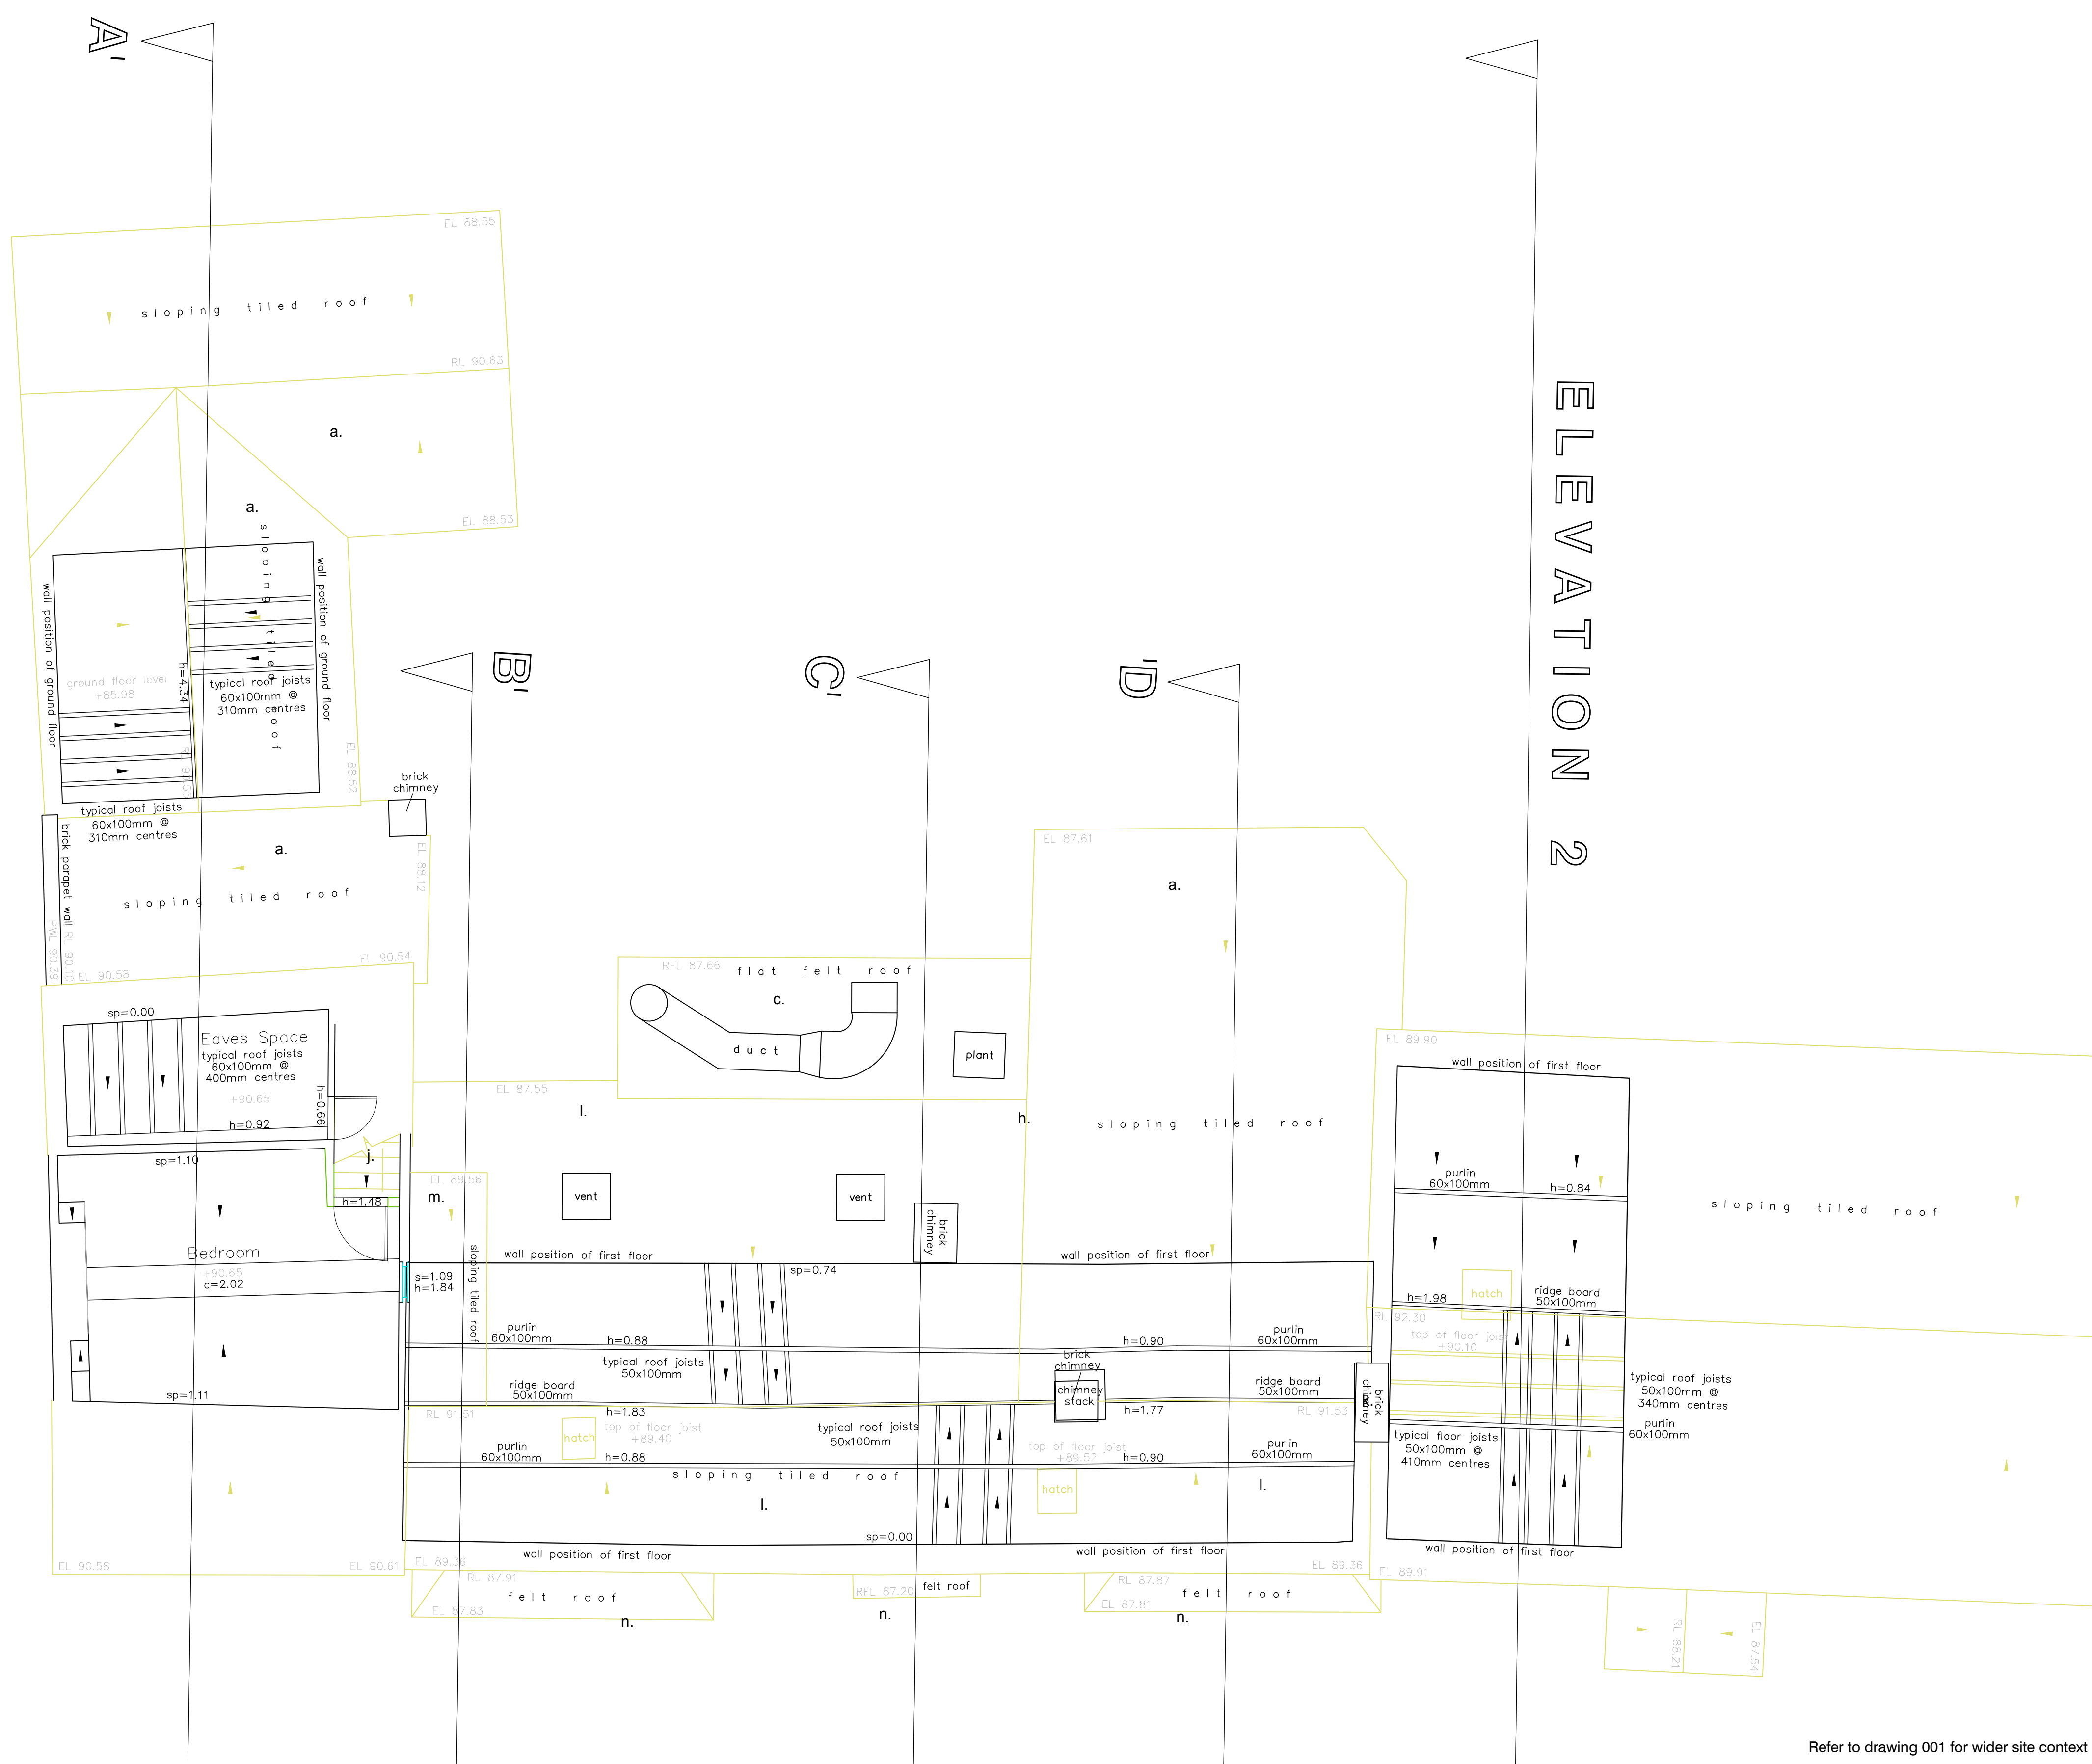

- Notes:
- a. Existing slate roof
 - b. Timber cladding
 - c. Existing felt roof
 - d. Attic stairs
 - e. Plaster and lath ceiling over
 - f. Attic void
 - g. Existing timber bay windows
 - h. Existing timber windows
 - i. Kitchen
 - j. stair access to existing office area
 - k. Existing fireplace/chimney
 - l. Existing clay tiled roof
 - m. Projection to existing roof
 - n. Lead bays

12 Purwell Lane
Hitchin, SG4 0NE
01438 200000
michael@michaelcollinsarchitects.com
www.michaelcollinsarchitects.com

Note: This drawing is copyright
Do not scale from this drawing
Note: To be read in conjunction with Structural Engineers
Information, specification and drawings
All setting out dimensions to be checked on site by
contractor and any discrepancies to be noted ASAP.
Windows, steelwork, to be site sized.

DRAFT
Michael Collins Architect LLP

The White Horse, Kimpton
039 Second floor plan
as existing
Stage: Planning
Status: Planning issue
04
REVISION
DATE
1/20
@A1

Refer to drawing 001 for wider site context