

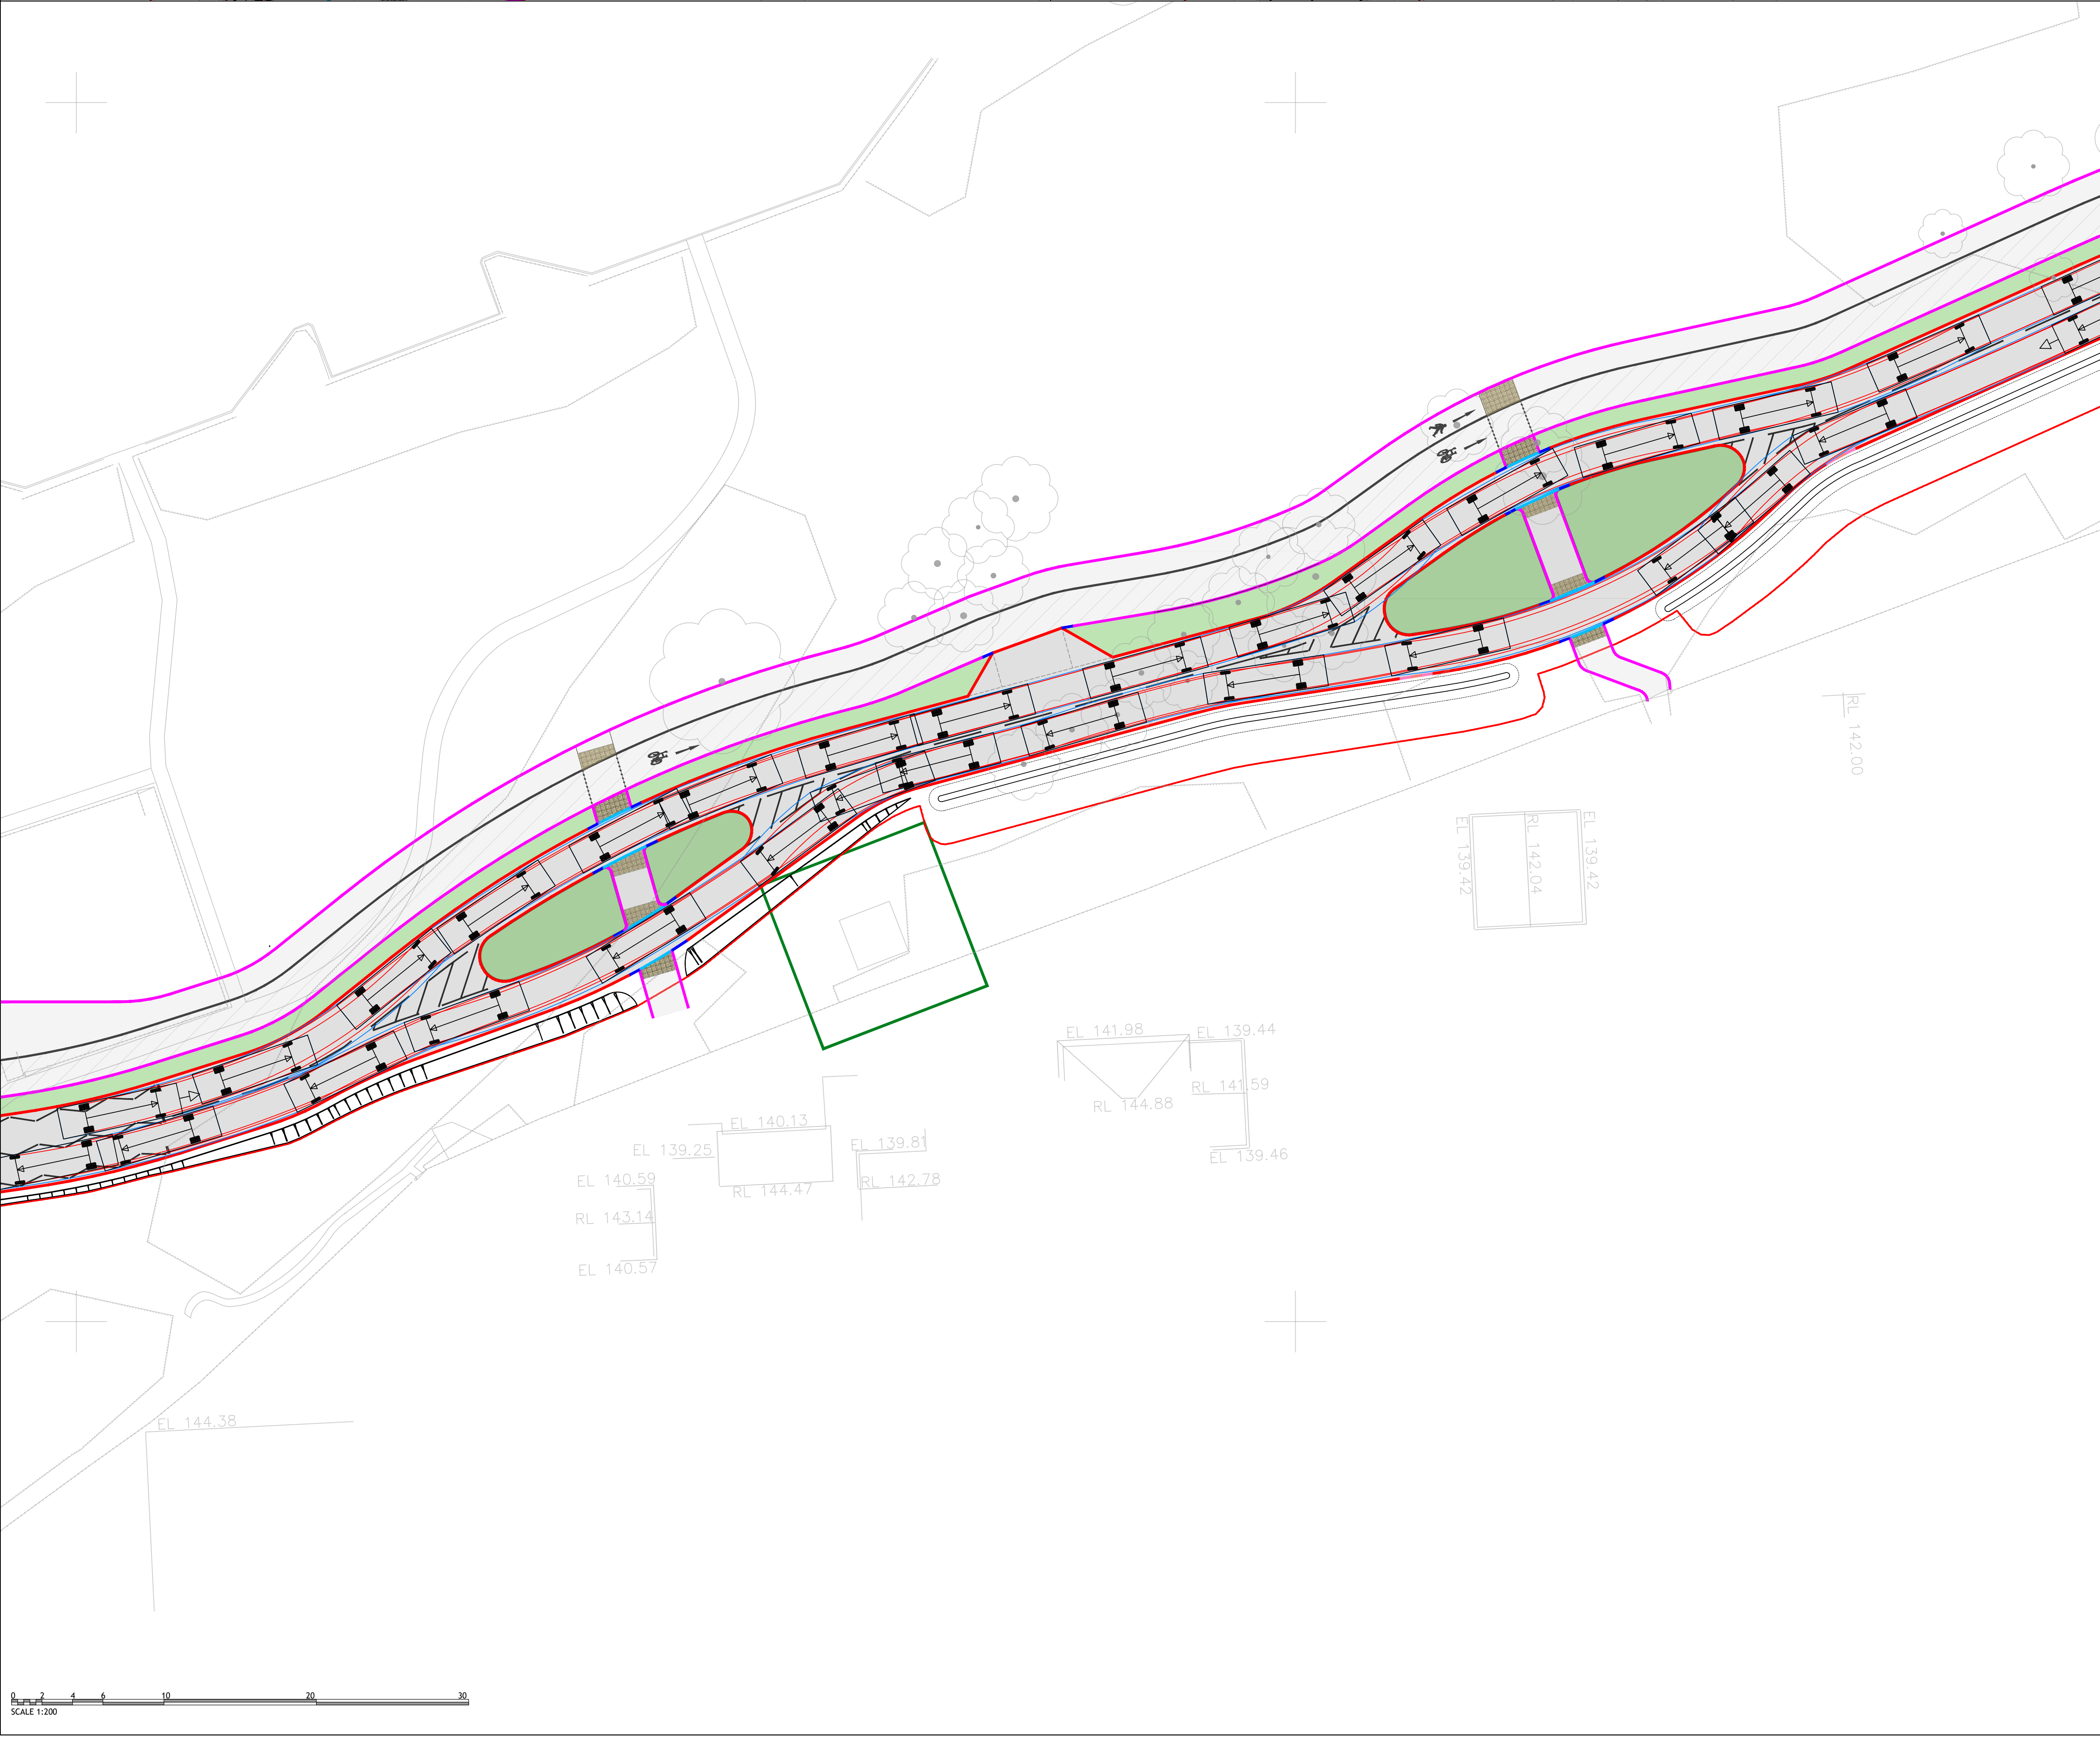
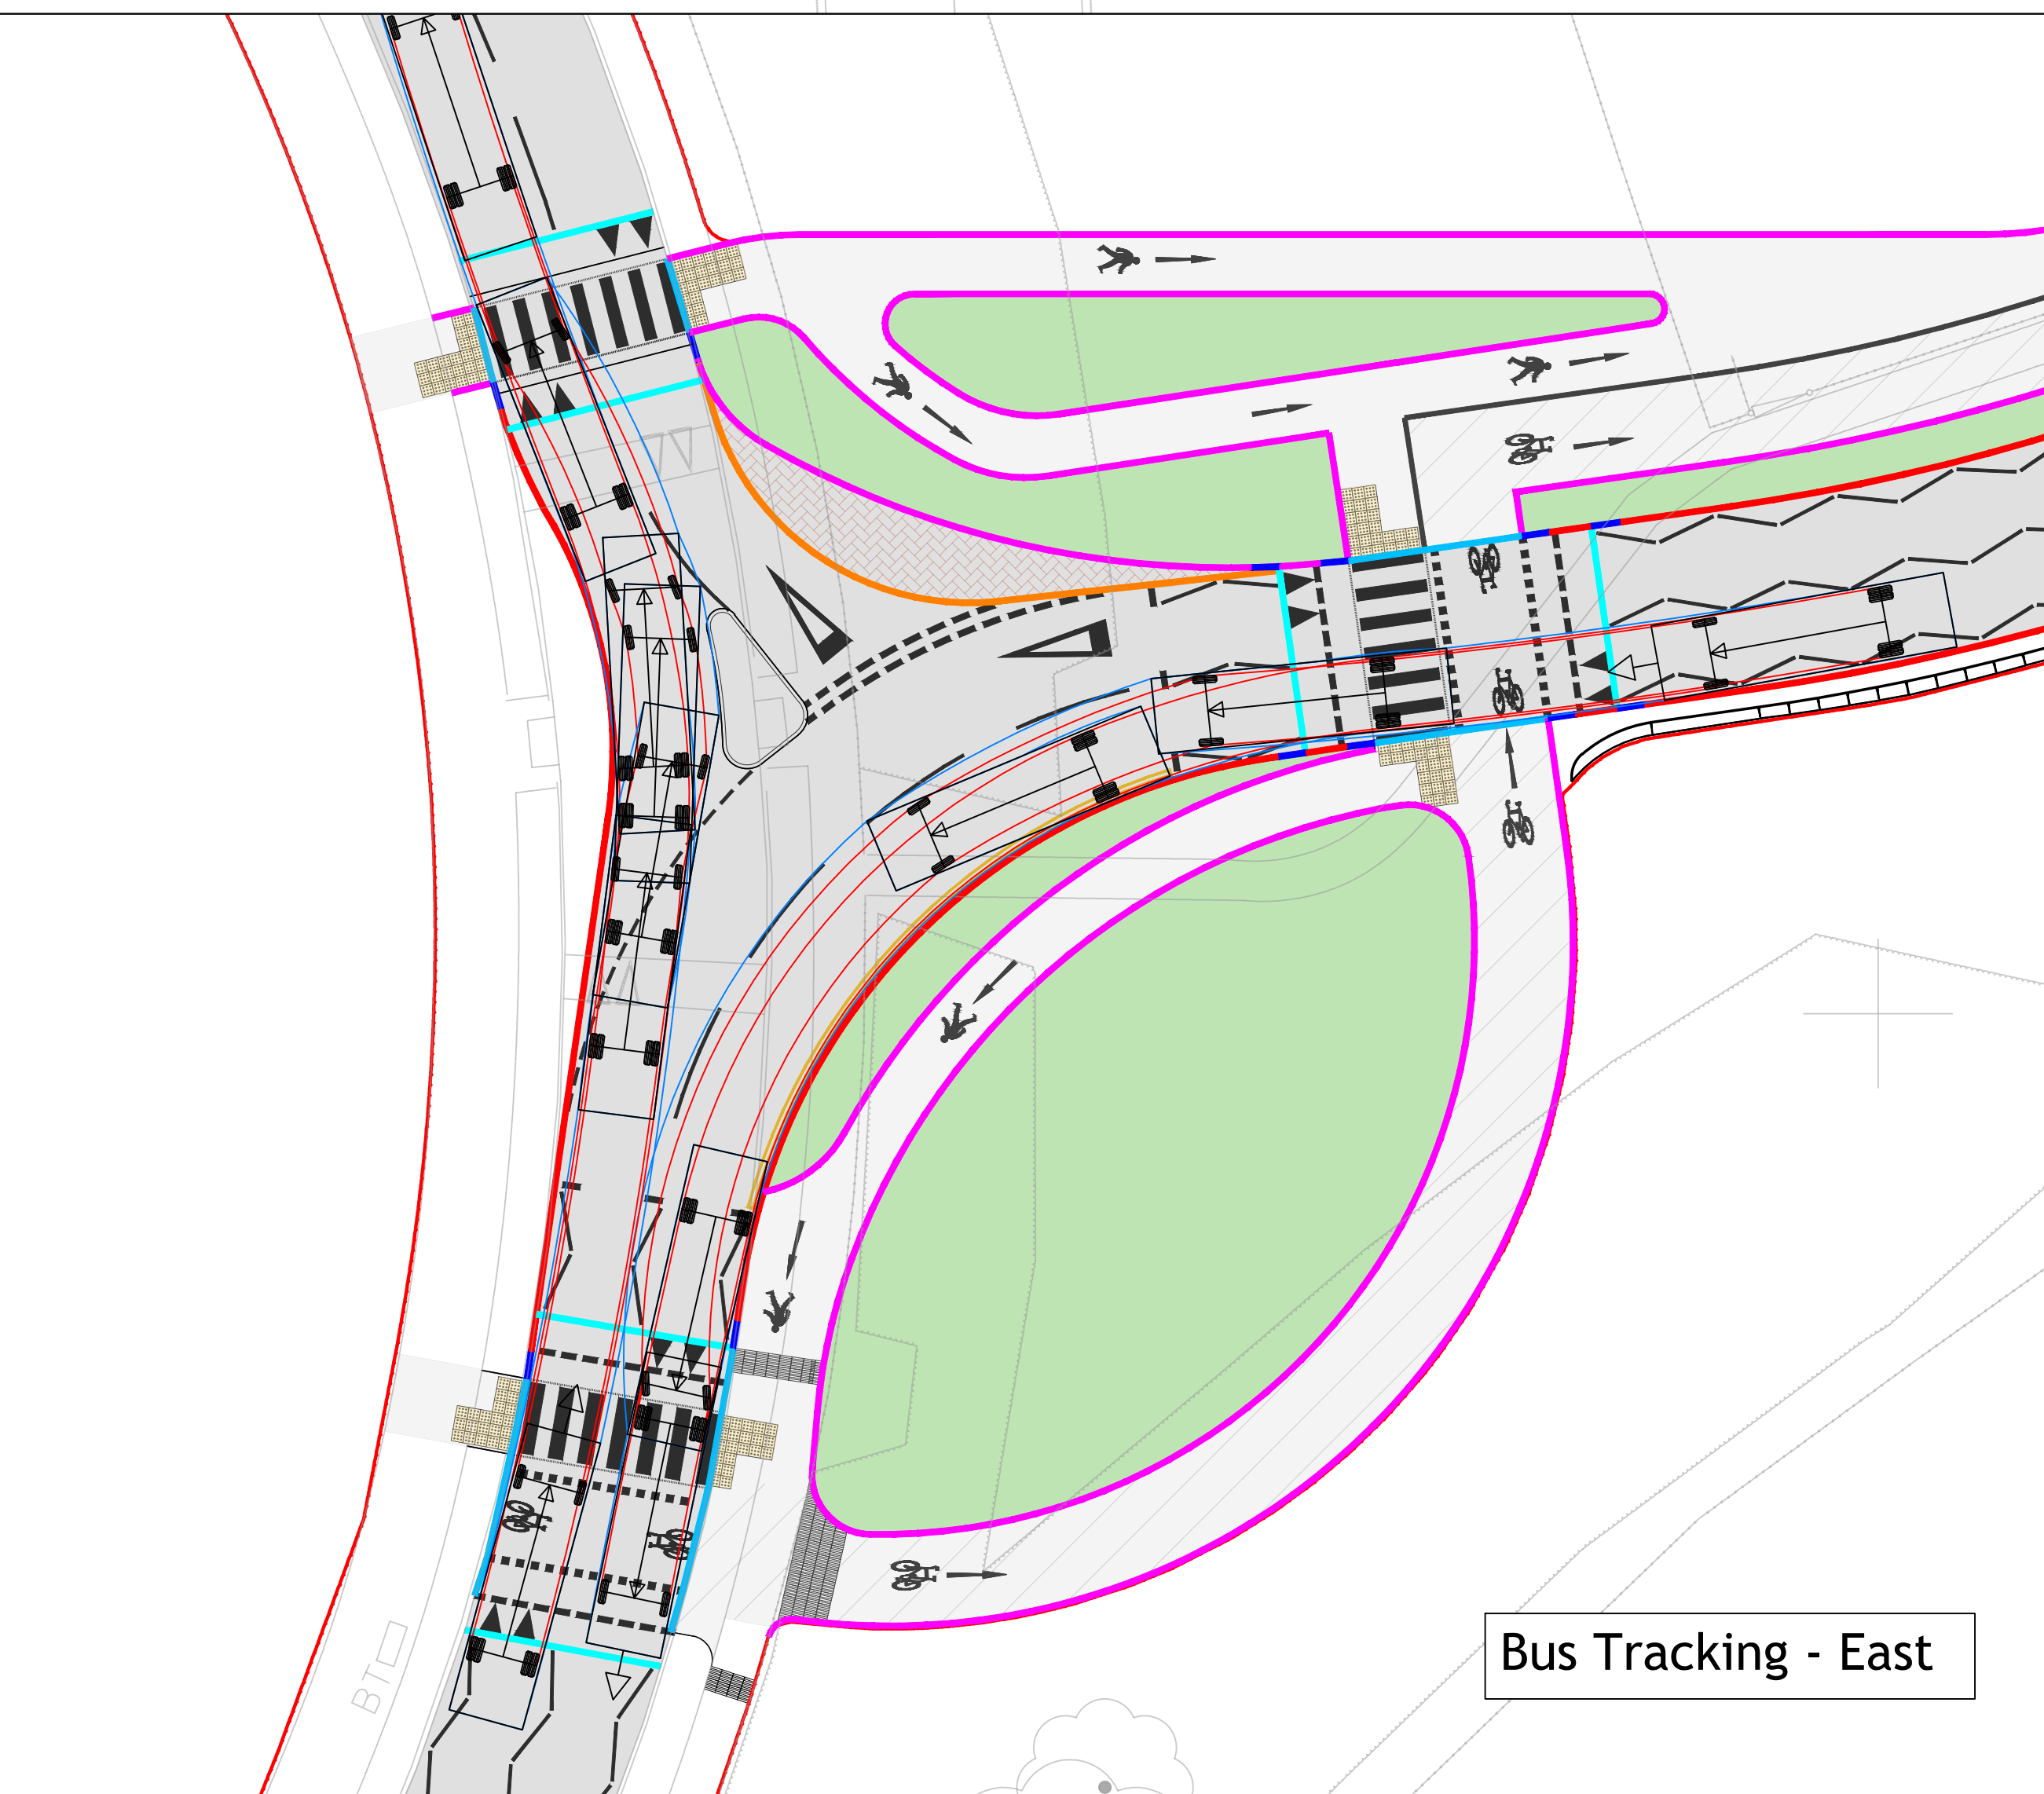
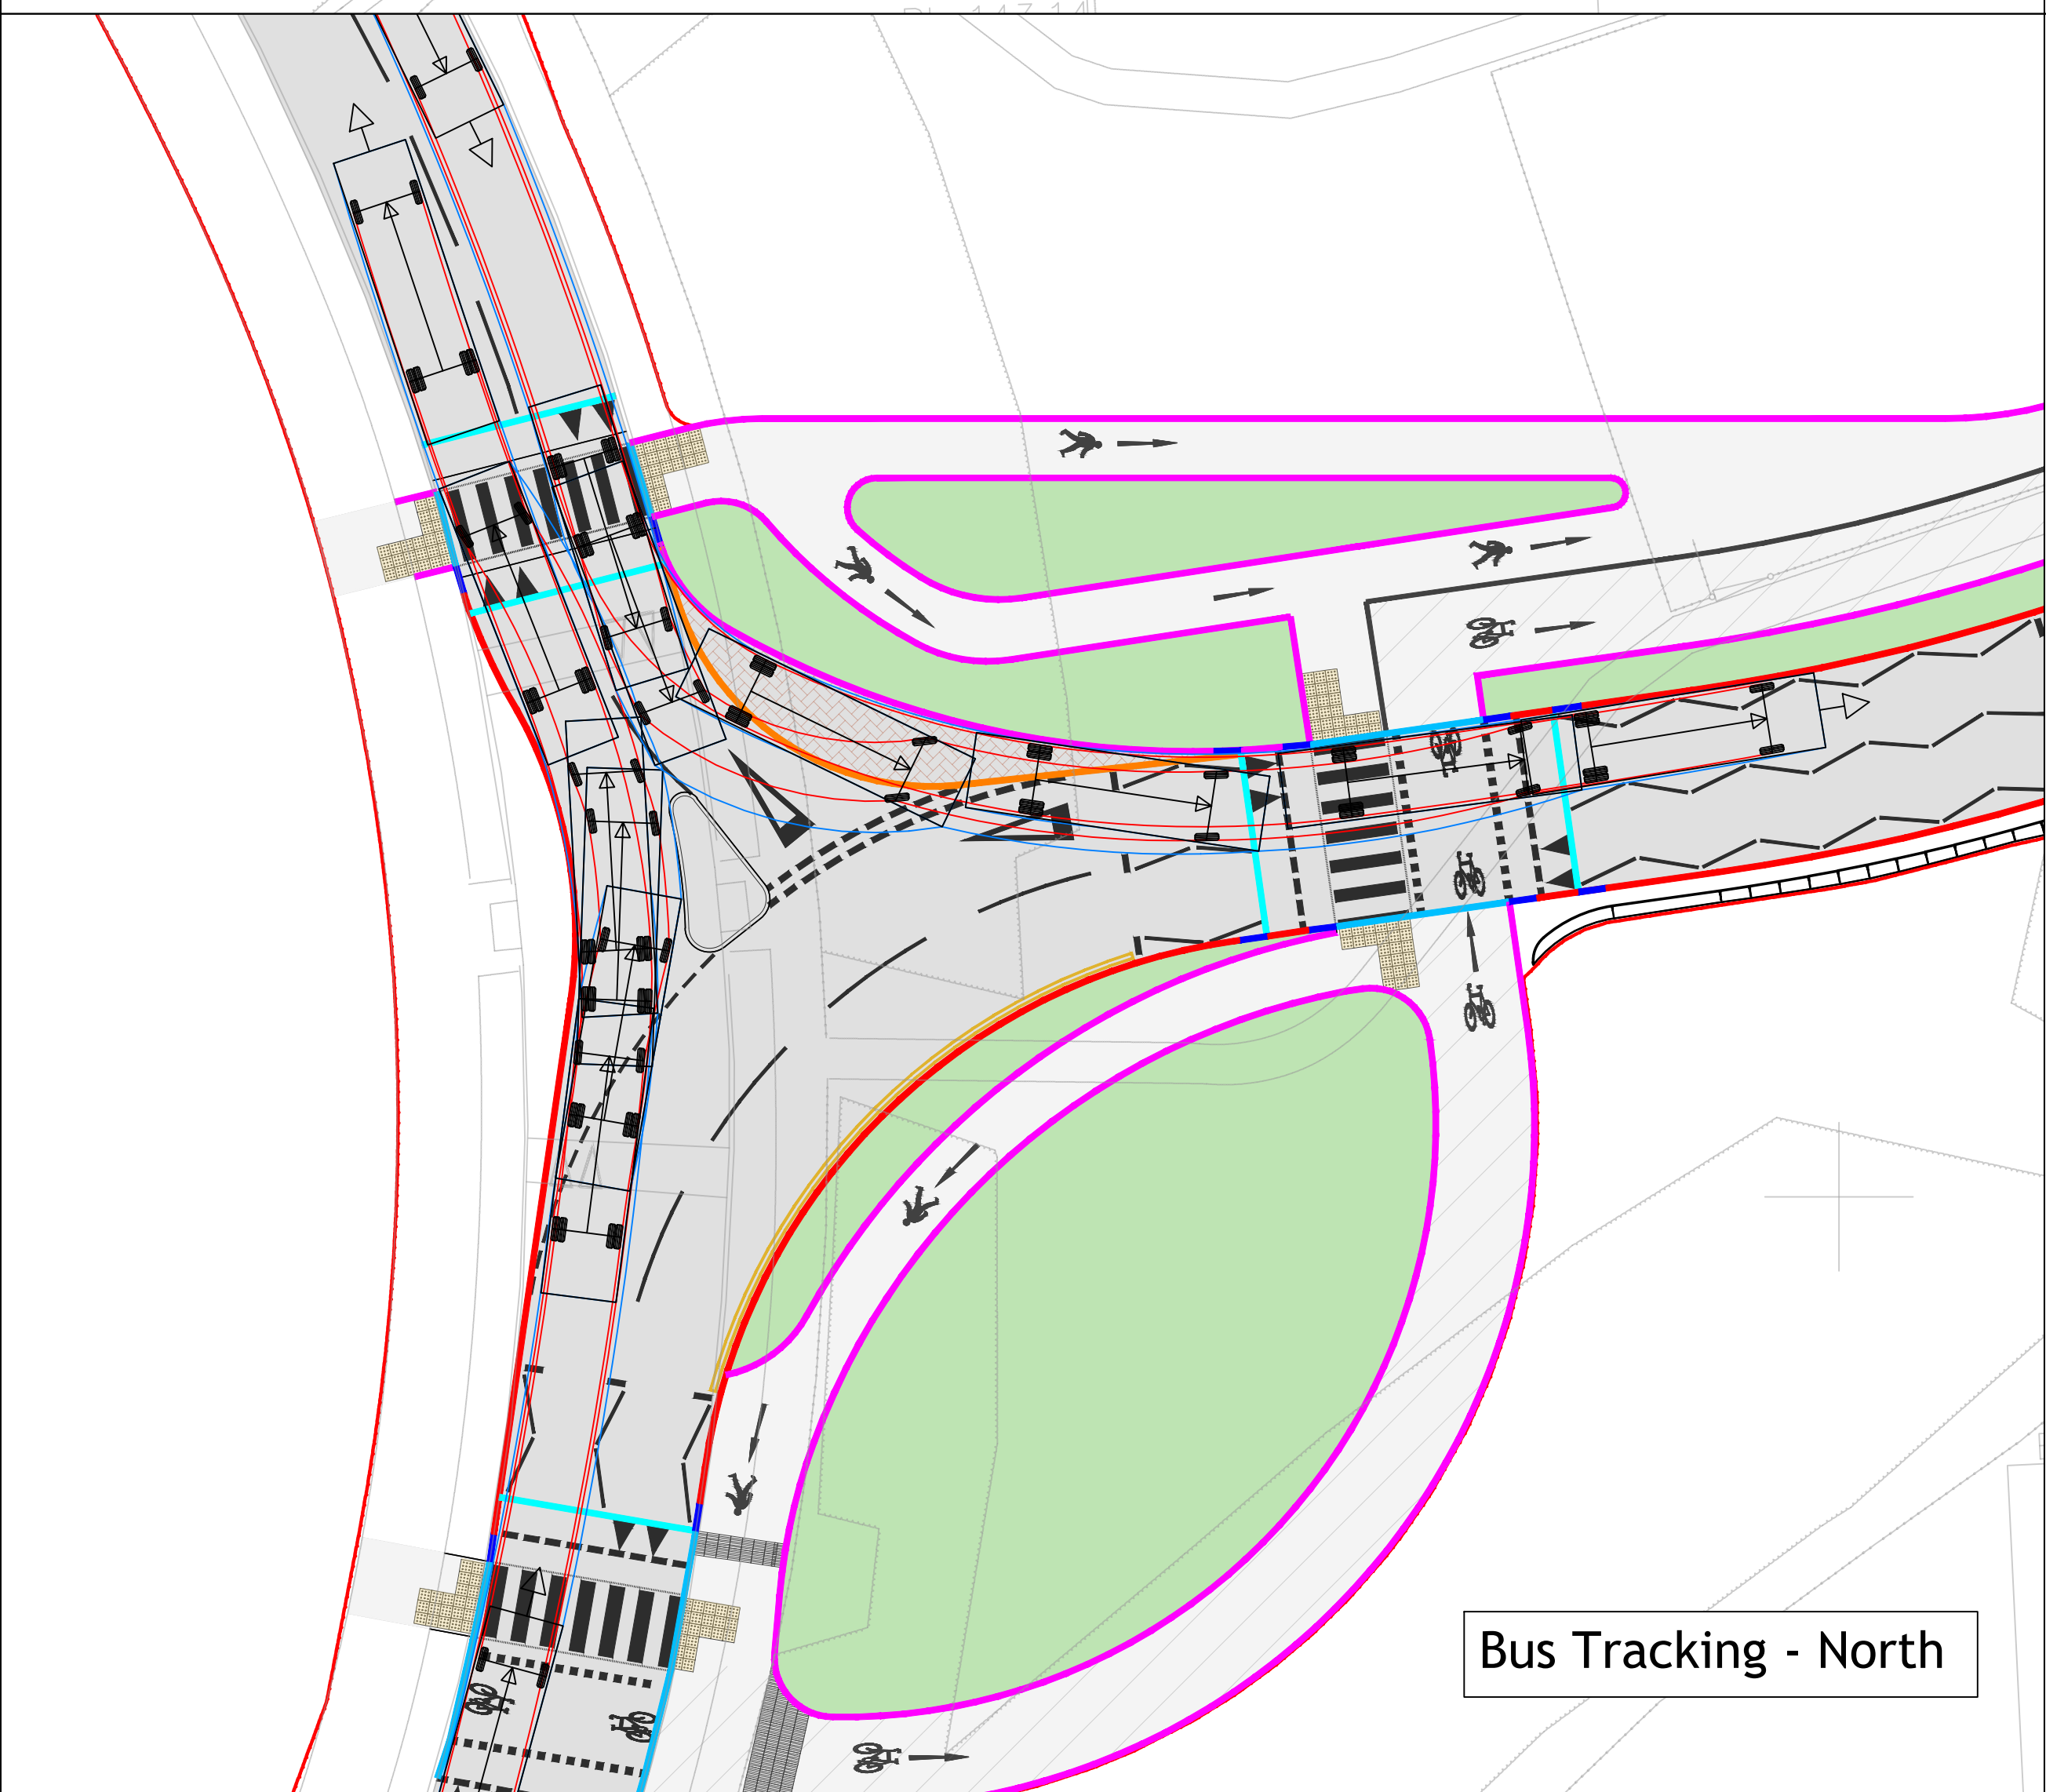
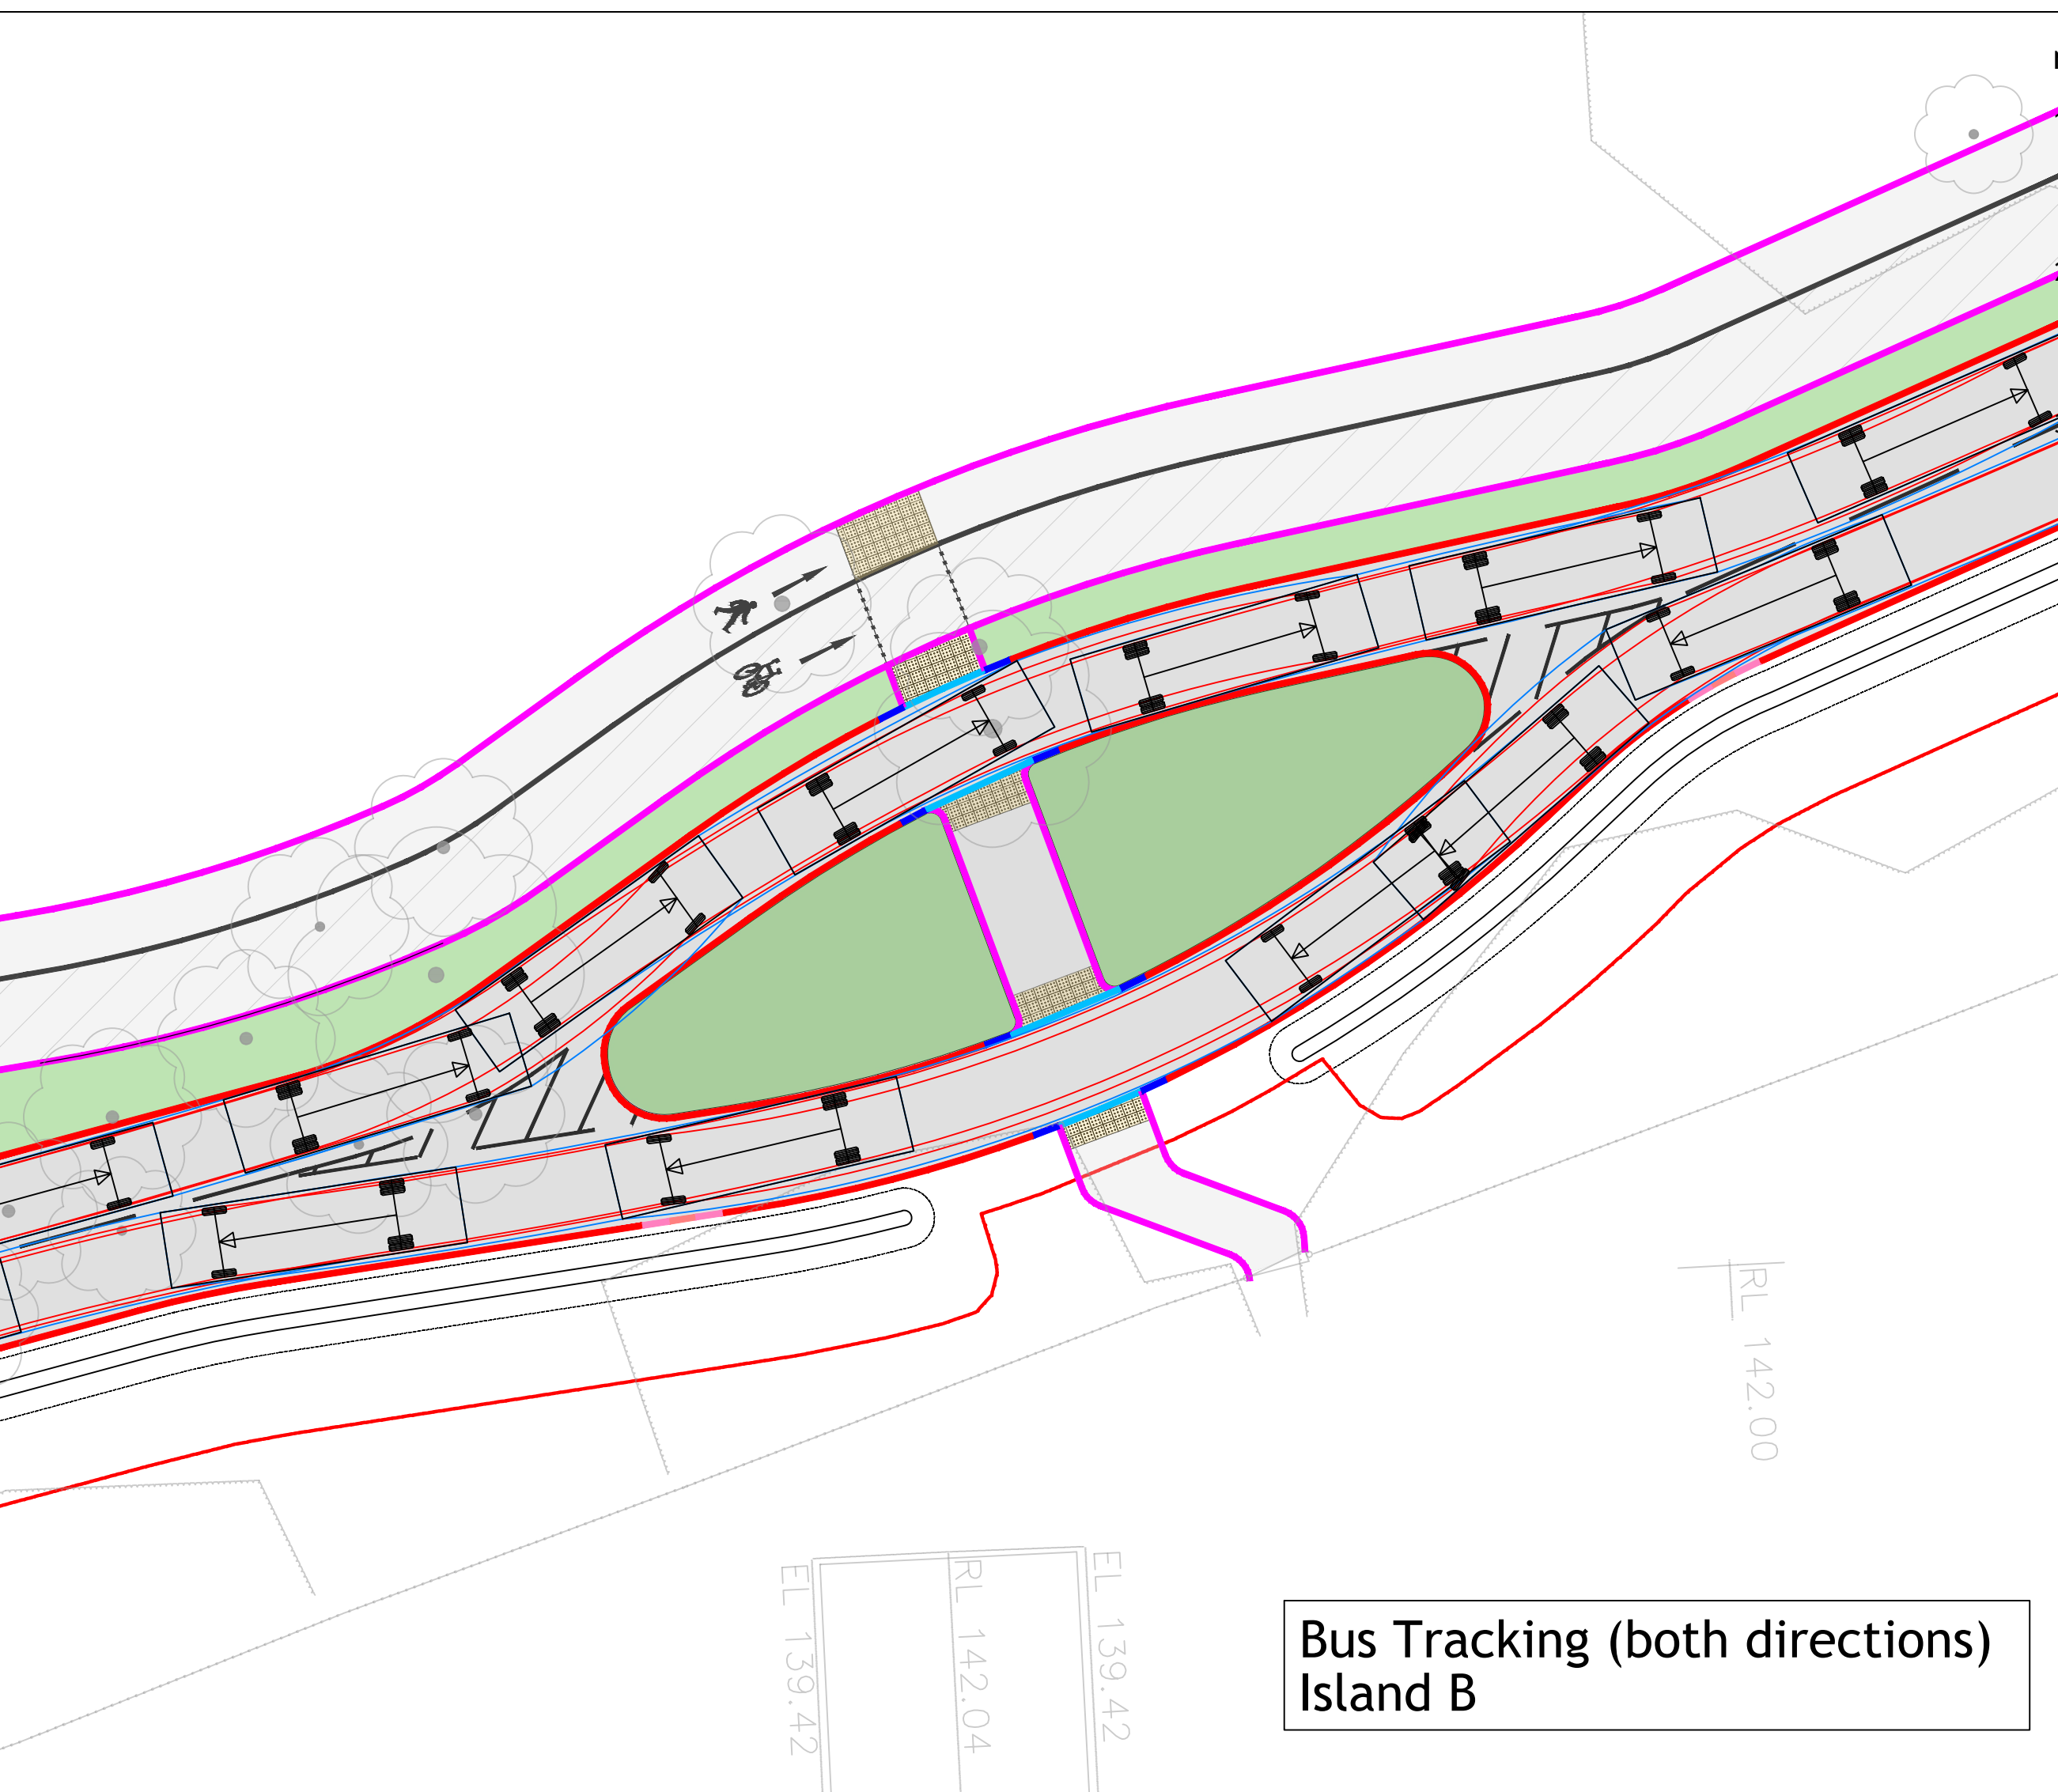


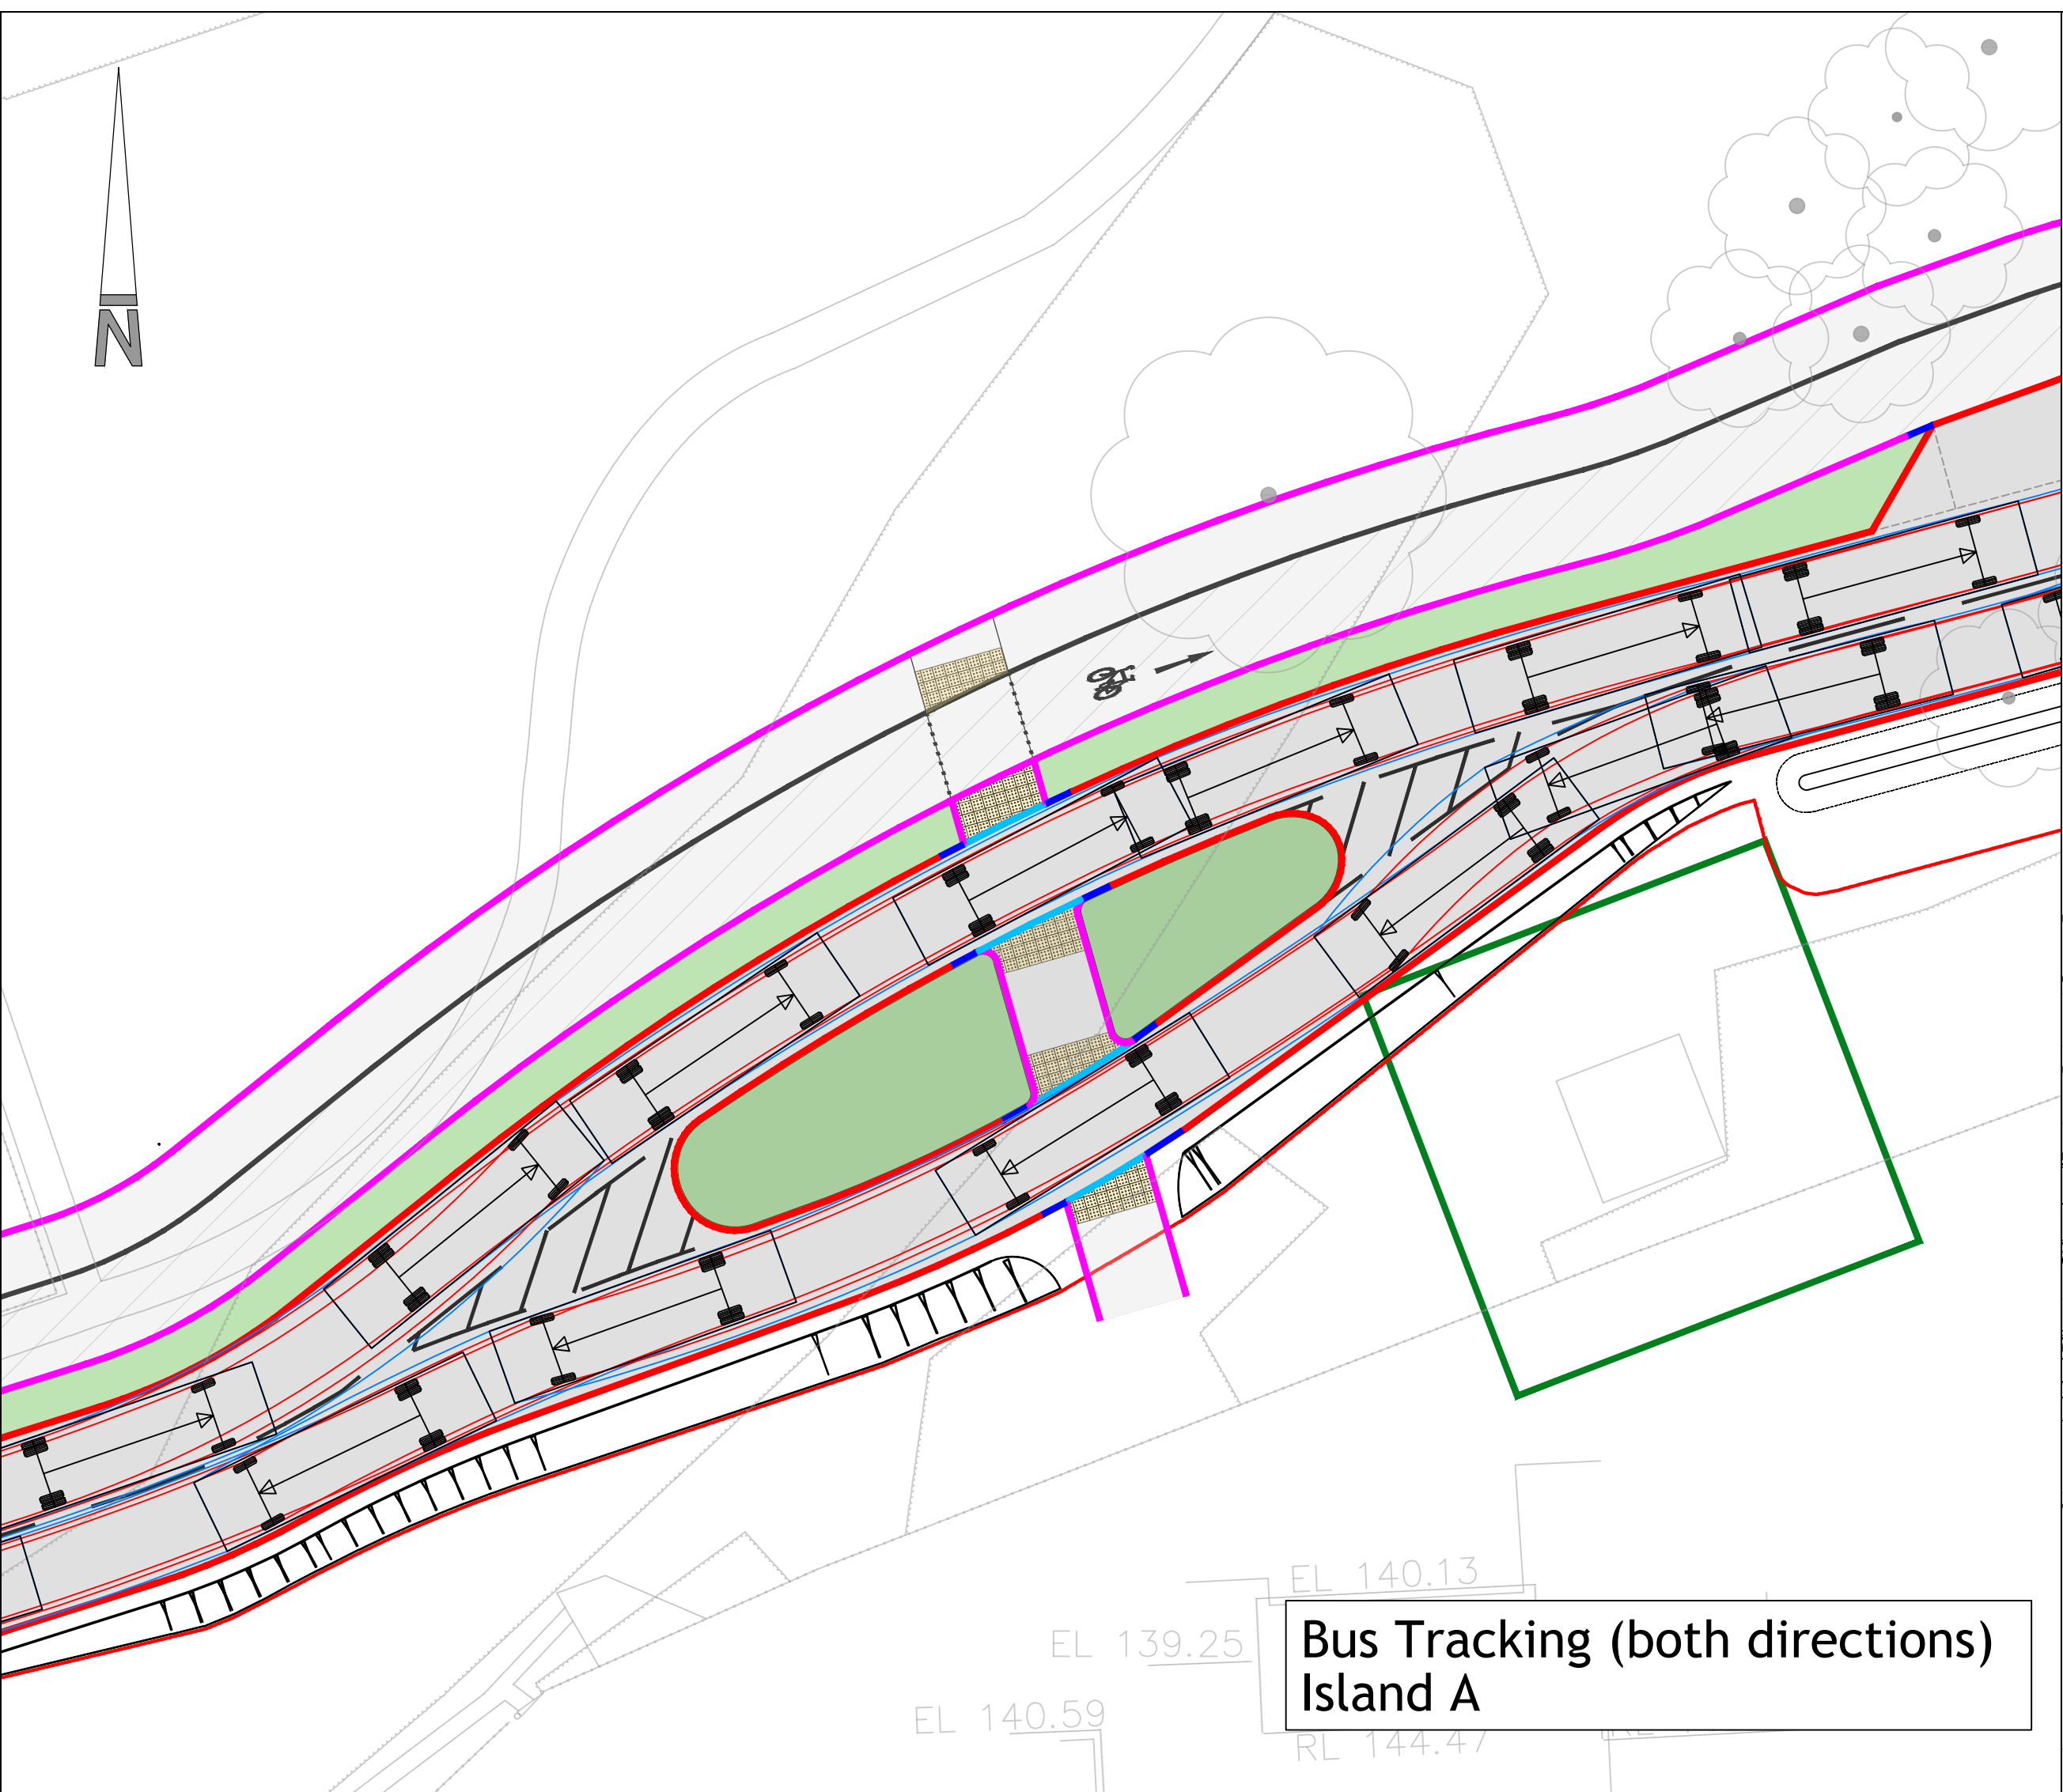

NOTES

- Contractors must check all dimensions on site. Only figured dimensions are to be worked from. Discrepancies must be reported to the Architect or Engineer before proceeding.
© This drawing is copyright.
- Reproduced from OS Sitemap © by permission of Ordnance Survey on behalf of The Controller of Her Majesty's Stationery Office. © Crown copyright 2008. All rights reserved. Licence number 100007126.
- Direct scaling off the drawing is permissible for planning purposes only.

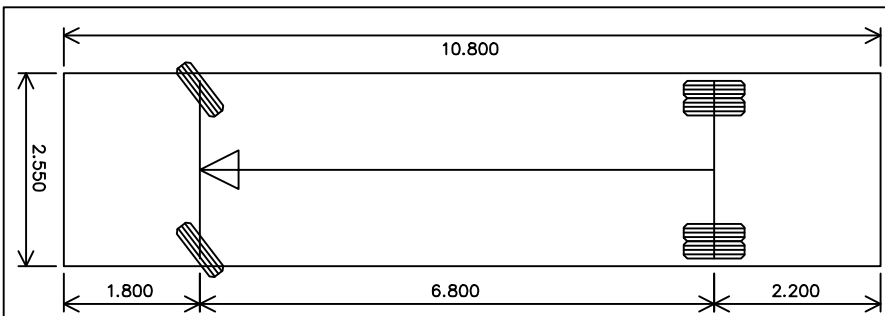

Vehicle name	North Herts District Standard Rigid Bus
Description	TS Accessible Bus Stop Design Guidance
Overall length (m)	10.800
Overall width (m)	2.250
Maximum track width (m)	2.250
Wells to well radius (m)	10.171

A	BUS SIZE DECREASED AS PER HIGHWAY COMMENTS			SH	MDF	13.02.26			
REV	DESCRIPTION			DRN	CHD	DATE			
☒	PRELIMINARY			☐	INFORMATION		☐	TENDER	
☐	CONSTRUCTION			☐	AS BUILT				
SCALE		1:200 @ A1			DATE		OCT 2025		
DRAWN		SH			CHK		MDF		
DRAWING NO.		19244-ASHB-5-SK013			REV		A		
TITLE		LAND NORTH EAST OF GREAT ASHBY, STEVENAGE							
DETAILS		PROPOSED BUS TRACKING							

 **Woods Hardwick**
Architecture | Engineering | Planning | Surveying

BEDFORD : HEAD OFFICE
15-17 Goldington Road
Bedford MK40 3NH
T: +44 (0) 1234 268862
ONLINE: mail@woodshardwick.com | woodshardwick.com

BIRMINGHAM
Fort Dunlop, Fort Parkway
Birmingham B24 9FE
T: +44 (0) 121 6297784

PLEASE CONSIDER THE ENVIRONMENT BEFORE PRINTING THIS DRAWING