



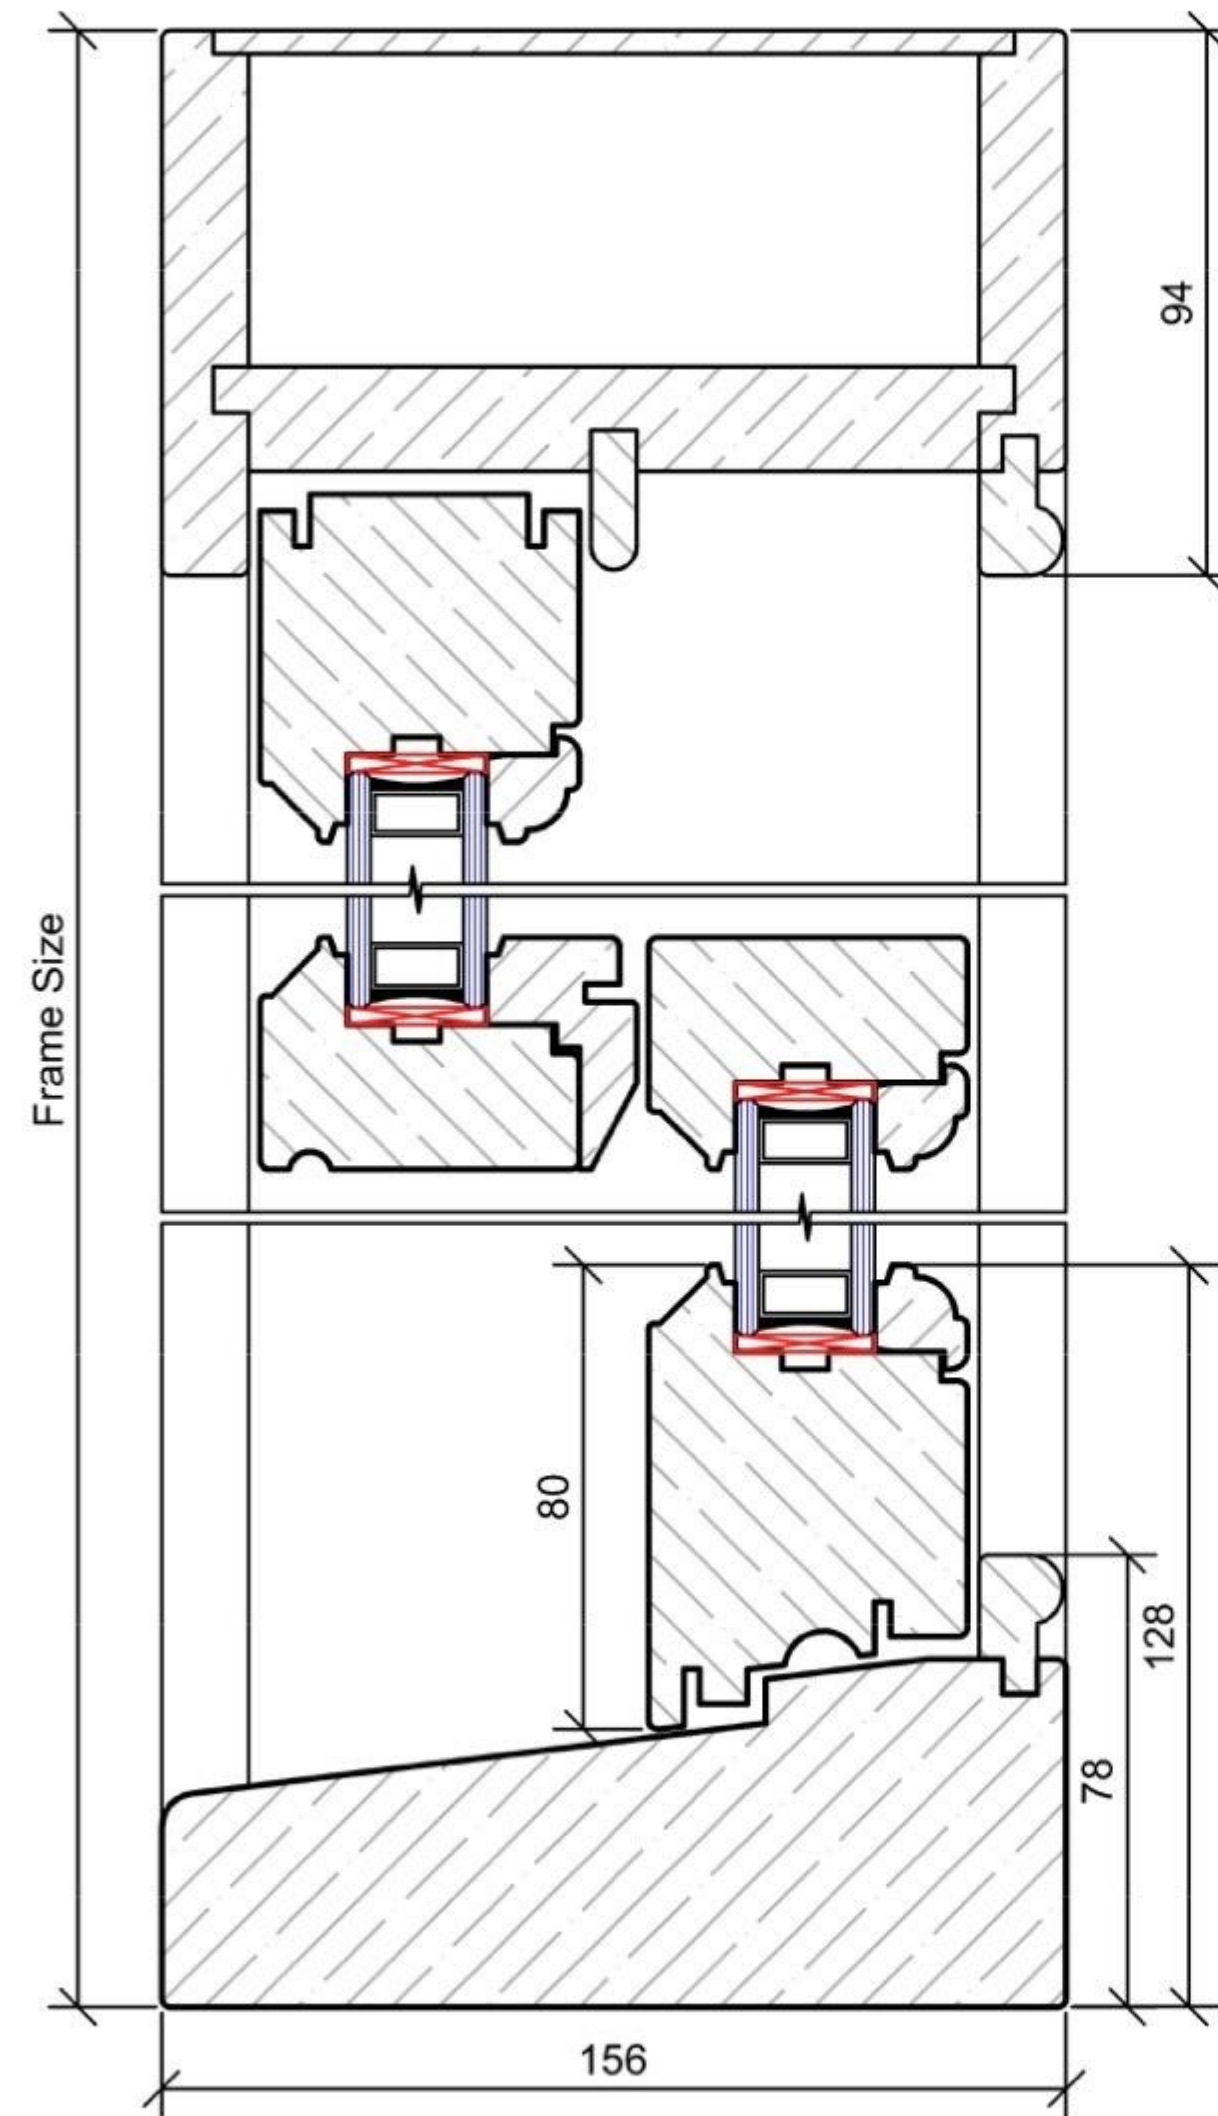

Vertical Section

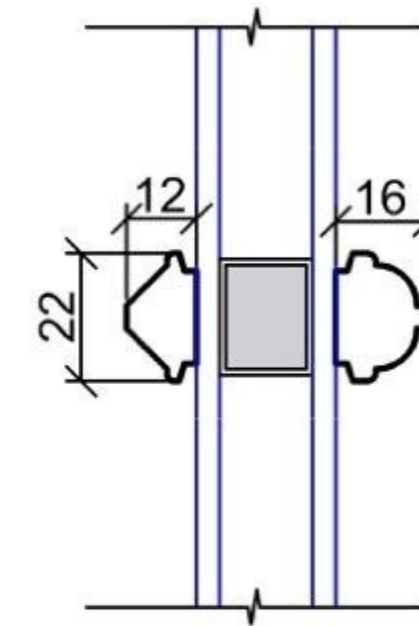

Glazing Bar