


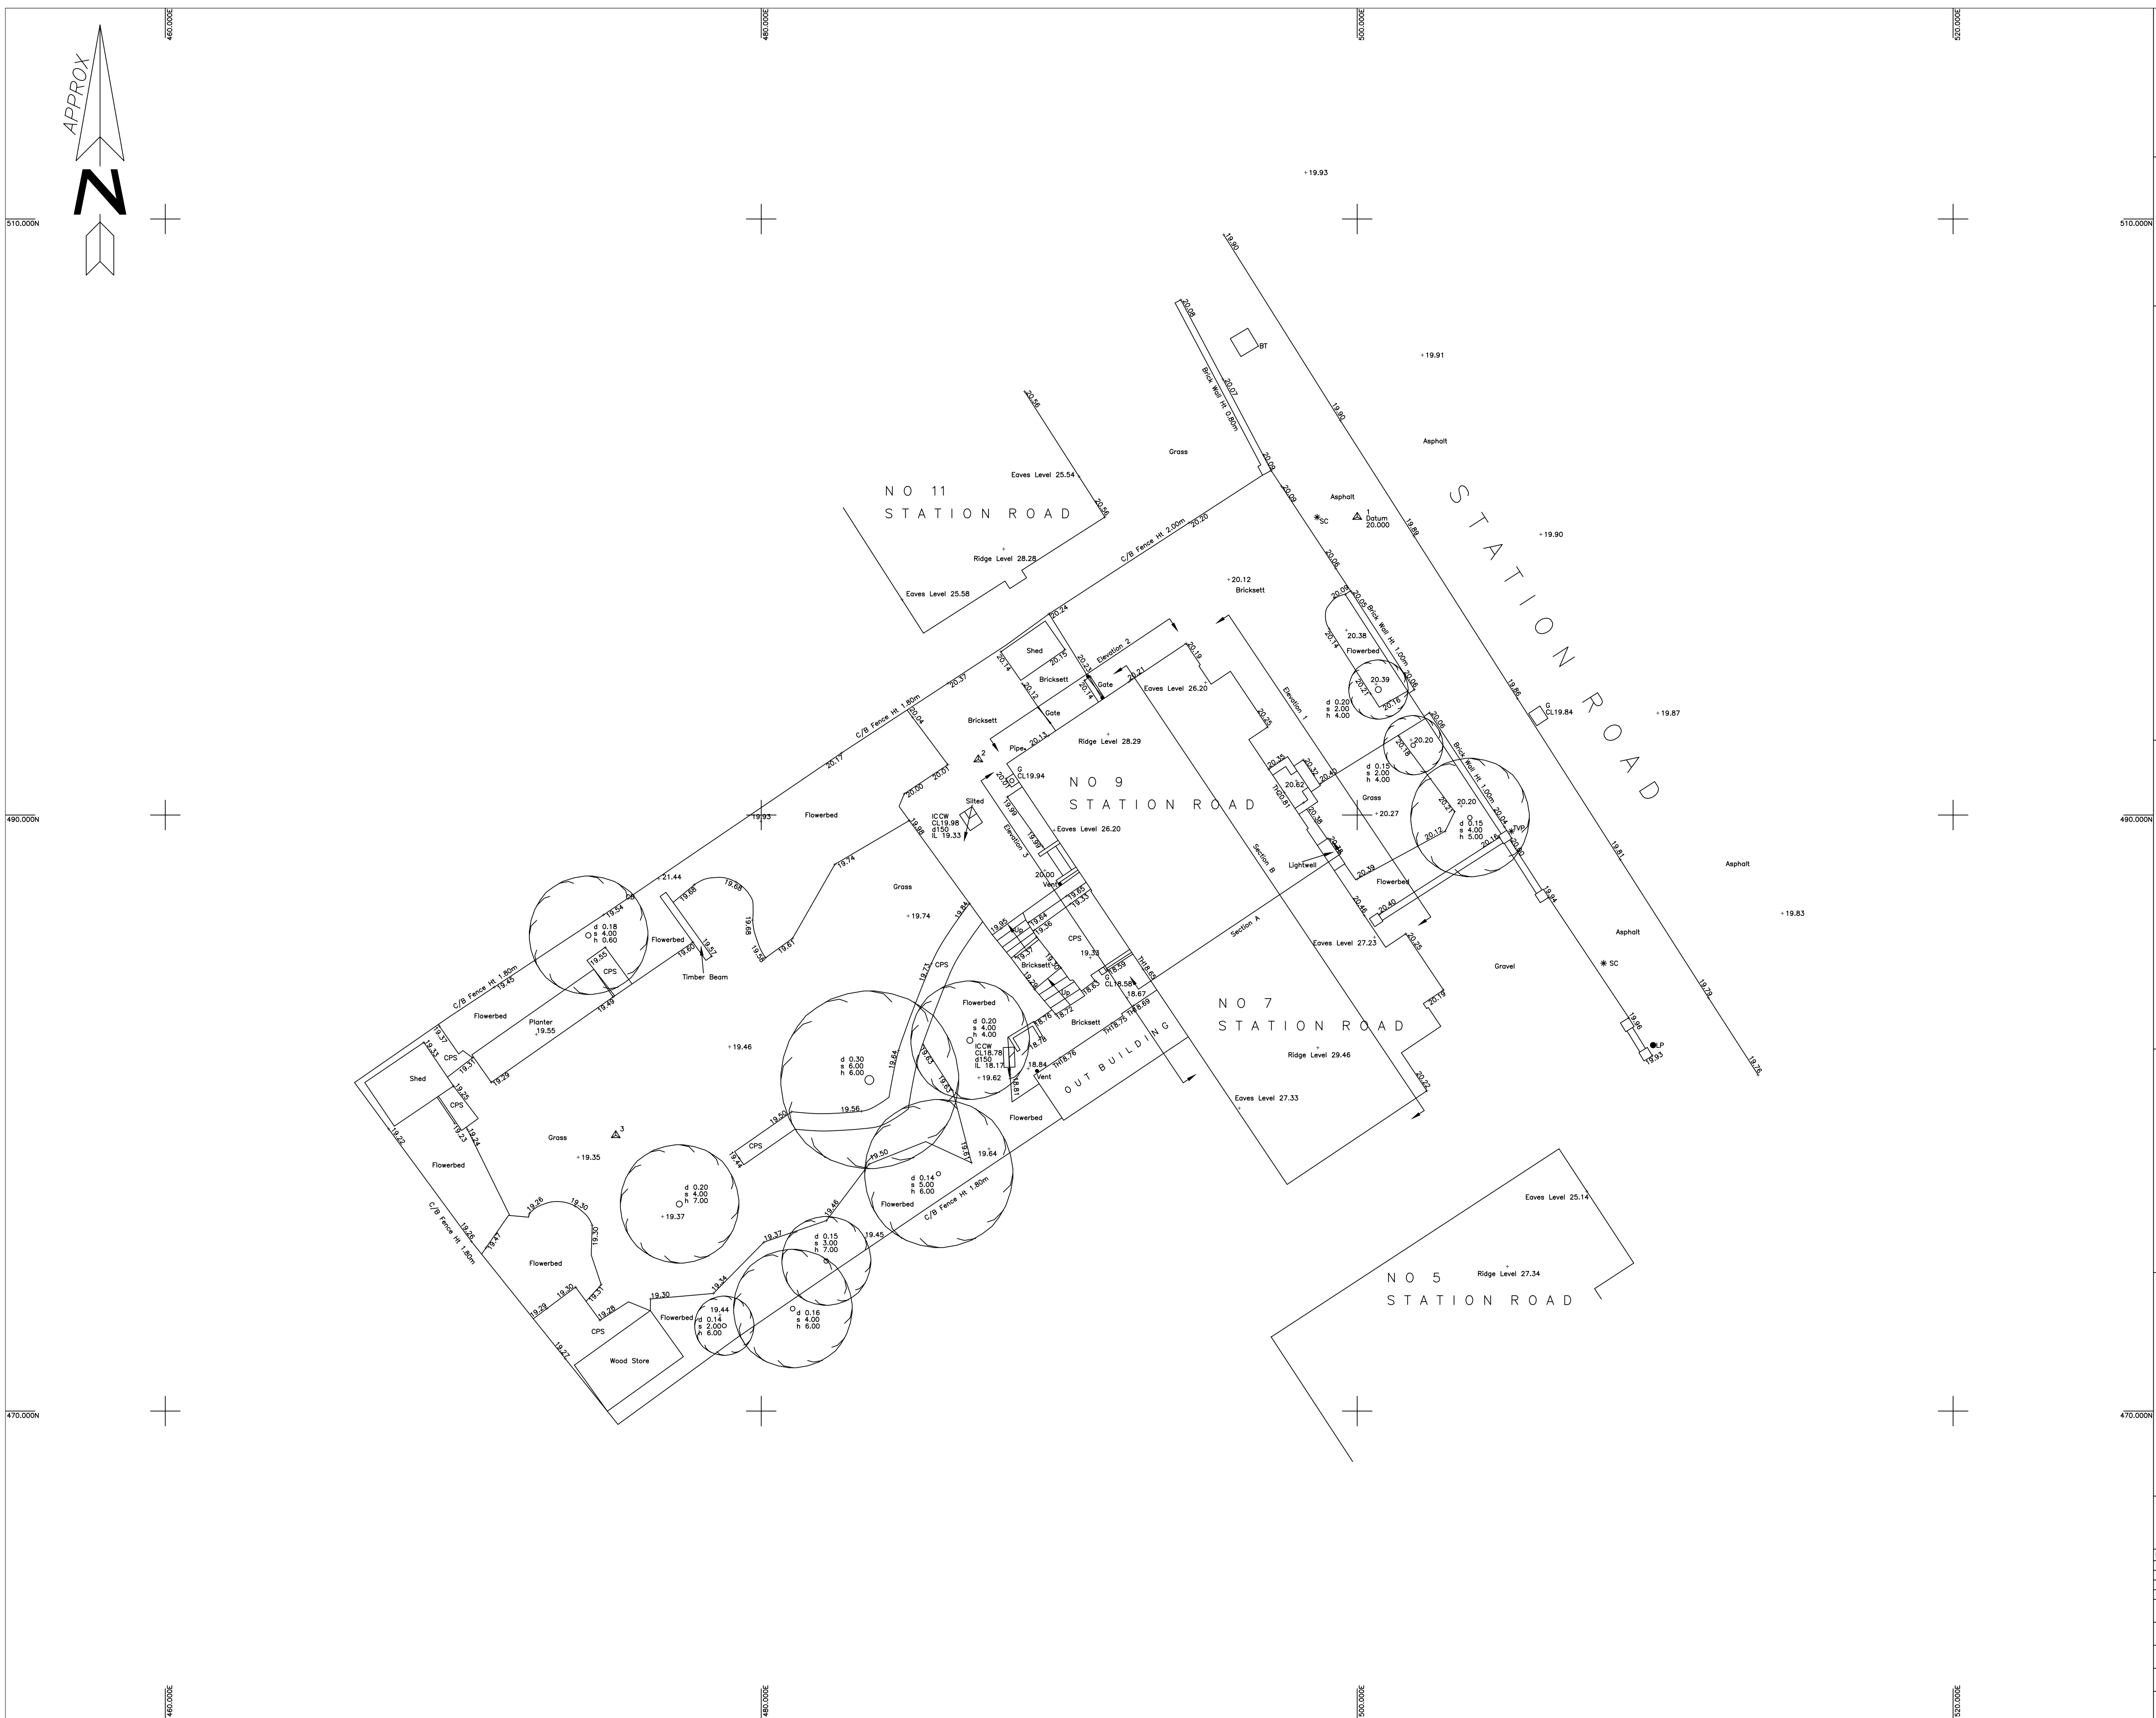

LAND AND BUILDING SURVEYS, UNDERGROUND SERVICES LOCATION, CCTV DRAINAGE SURVEYS.
Established 1975. Member of The Survey Association.

OPEN SPACE, UPPER INTERFIELDS, LEIGH SINTON ROAD, MALVERN, WORCESTERSHIRE, WR14 1UT
TEL 01886 833173 email: worcester@losersurveys.com

THE OLD DURY, STUBBERS FARM, MOUNTAINESSING ROAD, BLACKMORE, ESSEX, CM4 0NK
TEL 01277 821555 email: london@losersurveys.com
Copyright © 2019 Loser Surveys Ltd. All rights reserved.

AV	Air Valve	MH	Manhole Cover
BR	Brick	MS	Marker
BL	Ball	ML	Millstone
BS	Bus Stop	OH	Overhead
BT	Base Transceiver	MY	Mercury
CB	Control Box	CH	Channel
CLB	Close Boarded	PW	Paving
CS	Cover Slop	PS	Post Box
CK	Chainlink	PE	Pipe
CC	Crack	PM	Parking Meter
CC	Concrete	P/R	Post and Rail
CP	Cap	PT	Post
CPS	Concrete Paving Slabs	P/N	Post and Drive
CAV	Channel Television	RE	Reading Eye
CH	Channel	RET	Retaining
JP	Drain Pipe	RS	Road Sign
CS	Concrete Slab Cover	RSJ	Roller Steel Joint
ER	Earthling Road	SC	Stop Cock
FB	Foot Bed	SW	Swalloway
FE	Fence	SP	Signpost
FM	Fire Hydrant	ST	Slit Tap
FL	Flag	RET	Retaining
FP	Flag Pole	SWC	Security Video Camera
GL	Gas Line	TCB	Telephone Call Box
GV	Gas Valve	TK	Track
G	Gate	TL	Traffic Light
H	Hill	TE	Telegraph Pole
IC	Inspection Cover	UG	Underground
IN	Interceptor	UTL	Unable To Trace
I/R	Intercept	US	Unable To Find
KD	Kidnapping	VF	Vent Pipe
LB	Left Bit	WL	Water Level
LP	Left Pipe	WM	Water Meter
		WD	Wash Drive

B	Floor to Bean Height in cms
C	Floor to Ceiling Height in cms
Cr.	Floor to Crown Height in cms
D	Floor to Door Head Height in cms
FC	Floor to False Ceiling Height in cms
FF	False Floor Level
H	Floor to Head Height in cms
S	Floor to Sill Height in cms
Spr.	Floor to Springer Height in cms

- Drainage pipe sizes (where shown) have been gauged from the surface for safety reasons and should be regarded as approximate only.
- Tree species (where shown) should be treated with caution and expert identification is advised.
- Although this is a digital survey the accuracy and amount of detail shown is only commensurate with the graphical scale of mapping as specified. Care should be exercised when working to larger scales.
- Visible features in the vicinity of the boundaries as shown above, may not represent the current or permanent situation.
- Whilst every effort has been made to achieve accuracy on this plan, CRUCIAL clearance dimensions, levels and invert levels should be checked prior to design and construction.
- Kerk levels have been taken in the bottom of the channel.
- Areas of dense undergrowth cannot be surveyed in detail, these areas will be shown in outline only and marked as 'dense undergrowth' on the plan.

TOPOGRAPHICAL SURVEY

SURVEYOR G.W
DATE APRIL / 2019

REF NO	L 9195
--------	--------