


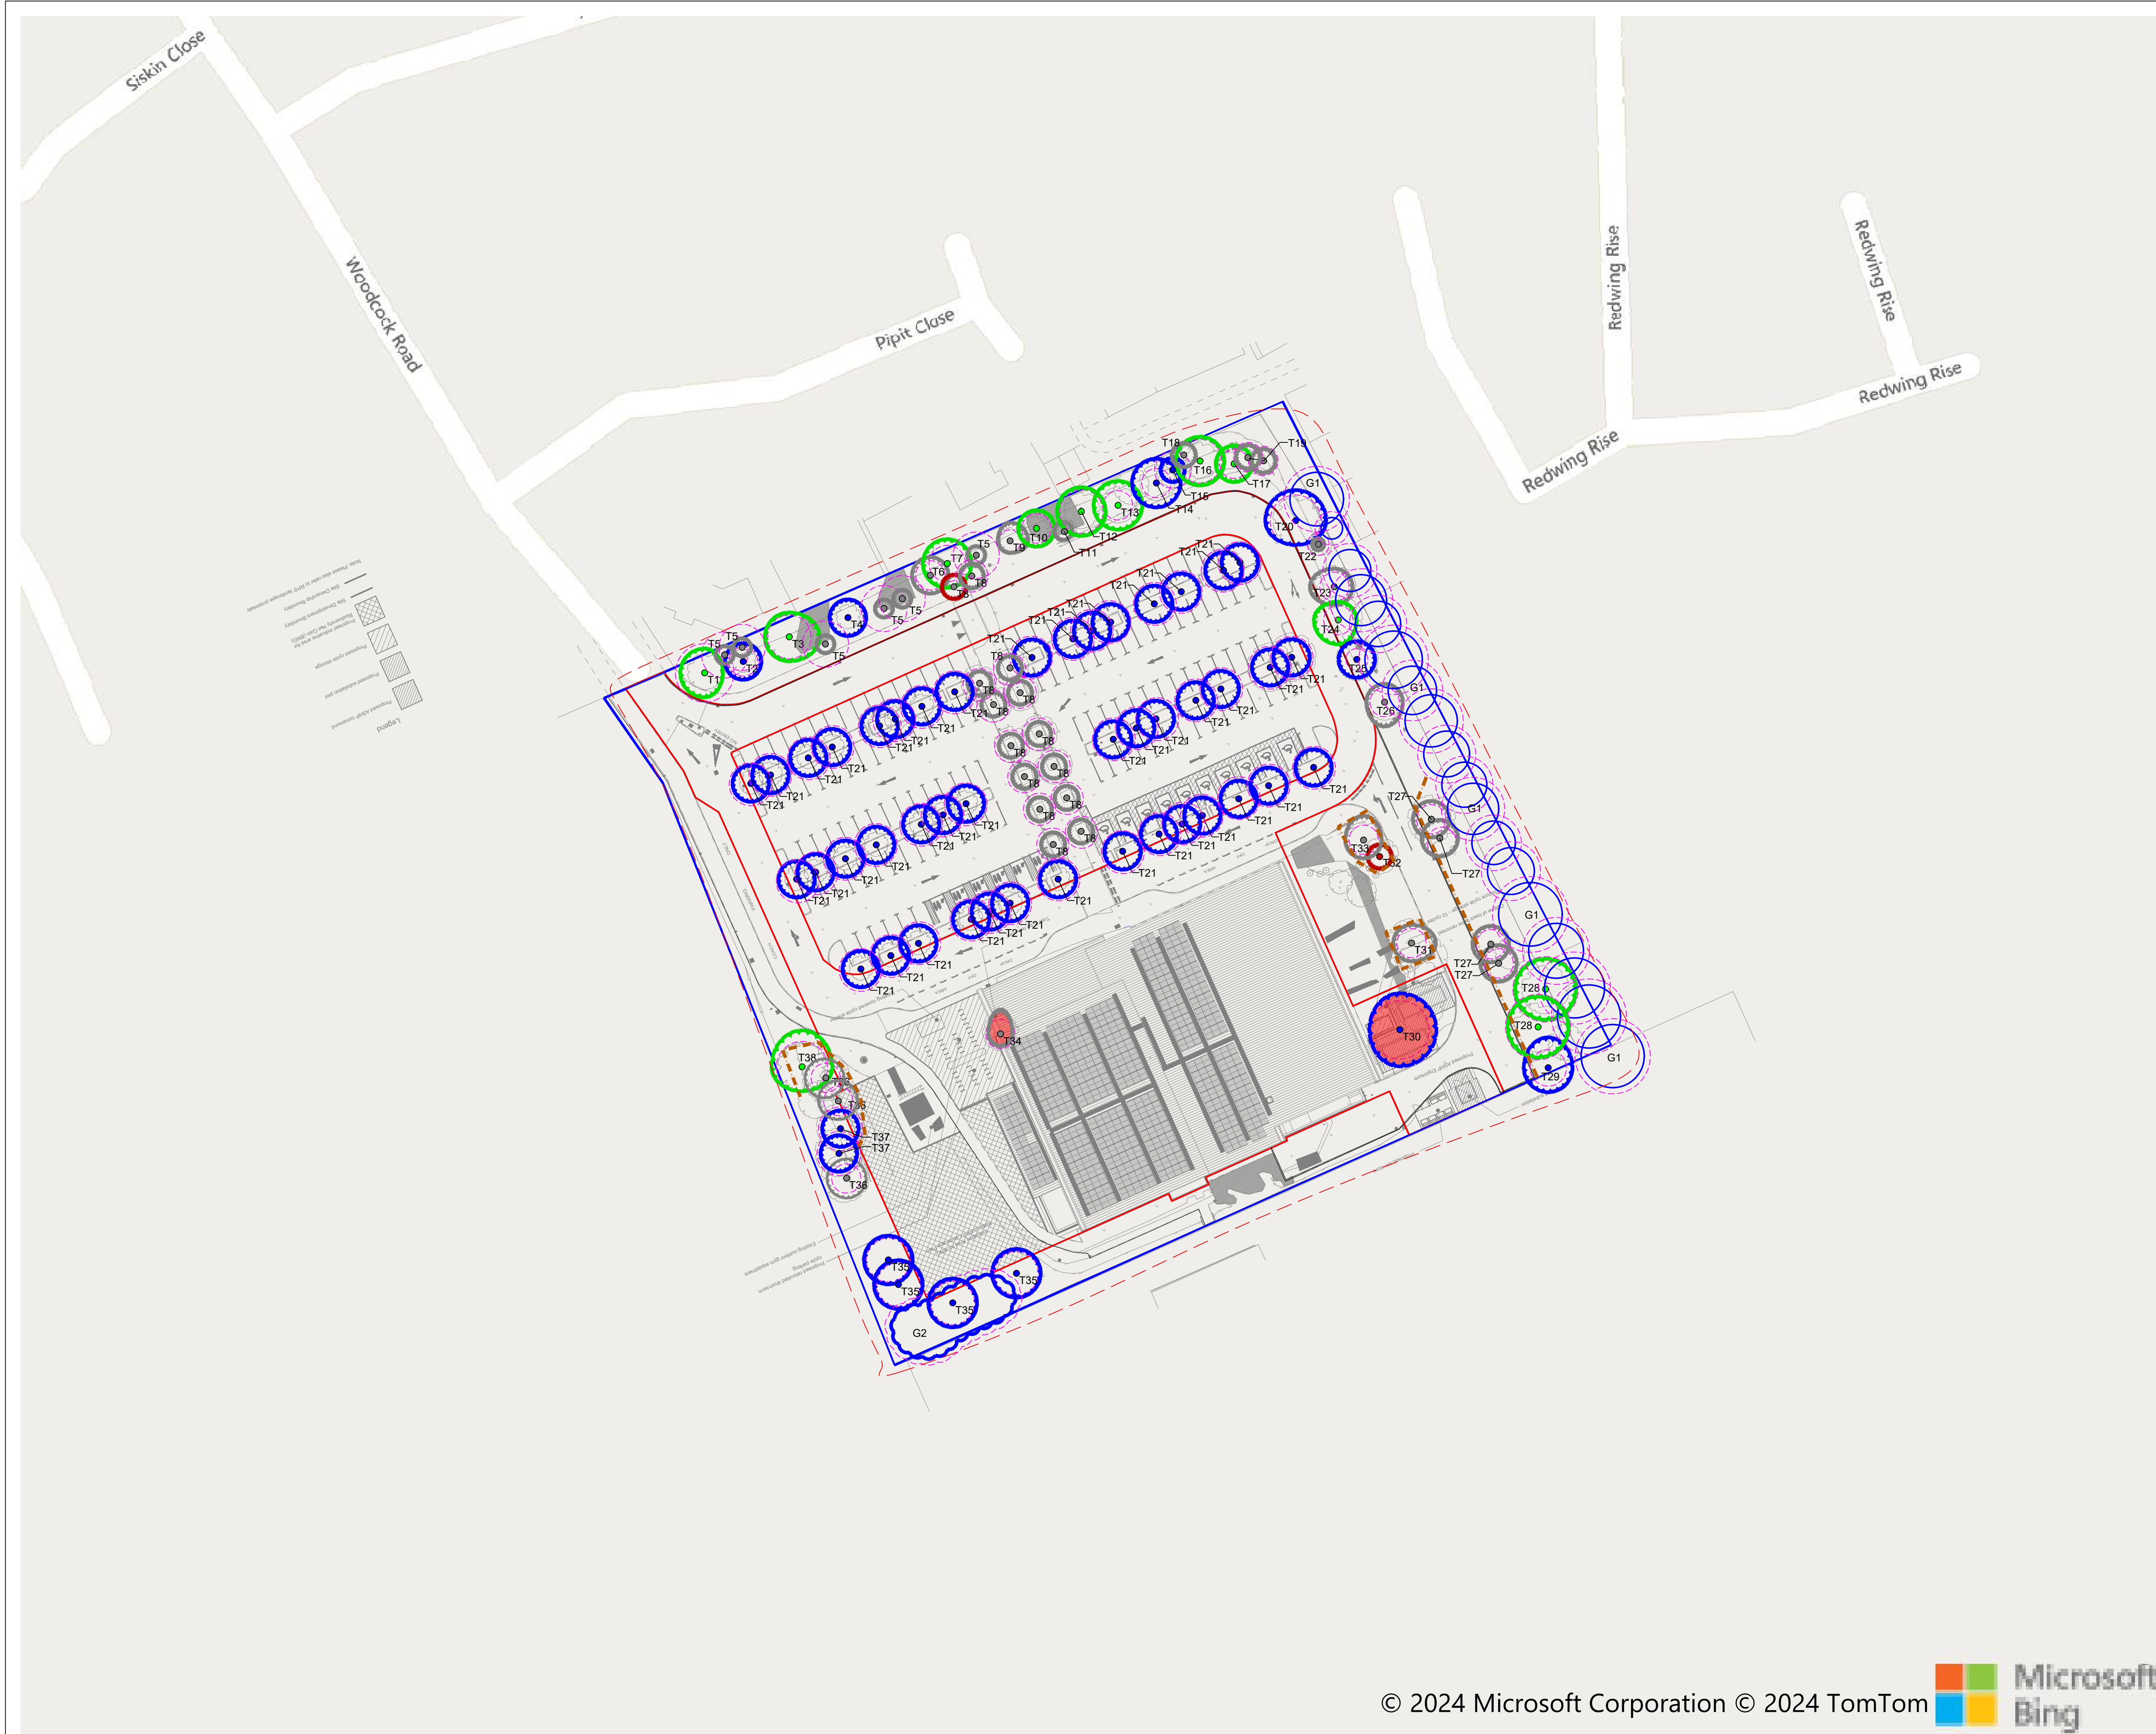

© 2024 RPS Group
Notes
1. This drawing has been prepared in accordance with the scope of RPS's appointment with its client and is subject to the terms and conditions of that appointment. RPS accepts no liability for any use of this document other than by its client and only for the purposes for which it was prepared and provided.
2. If received electronically it is the recipients responsibility to print to correct scale. Only written dimensions should be used.
3. Where applicable Ordnance Survey (c) Crown Copyright 2024
All rights reserved. Licence number 0100031673

Key

- Survey boundary.
- Tree with numbered reference.
Canopy spread and coloured BS5837:2012 tree quality category as shown below.
= Tree details estimate (inaccessible tree)
* = Tree in off site location
- Vegetation group with numbered reference.
Canopy extents and coloured BS5837:2012 tree quality category as shown below.
- Off site tree group with numbered reference.
Canopy extents and coloured BS5837:2012 tree quality category as shown below.
- BS 5837:2012 Tree Quality Categories - Table 1
 - Category A - High quality
 - Category B - Moderate quality
 - Category C - Low quality
 - Category U - Unsuitable for retention
- Root protection area (RPA)
Calculated in accordance with Section 4.6 - BS5837:2012
- Tree to be removed with numbered reference. Canopy spread and BS5837:2012 tree quality category.
- Temporary protective fencing in accordance with Section 6.2 - BS5837:2012. See inset details for example details.

NOTES:
• Refer to RPS Tree Survey Report & Schedule for further details.
• Survey based on a visual inspection from the ground and is not intended as a full arboricultural inspection.
• Plan produced in accordance with recommendations set out in BS 5837:2012 - 'Trees in Relation to design, demolition and construction'.
• Due to the legal protection afforded to breeding birds vegetation removal should not take place during the bird nesting period; generally, although not restricted to, March - August inclusive.
• Survey based upon MS Aerial Photography 2024
Microsoft Corporation © Maxar © CNES (2024)
Distribution Airbus DS and topographic survey produced by Willmott Dixon in September, 2024



D	Updated Layout	JN	DC	01.04.25
C	Updated layout	JN	DC	25.03.25
B	Updated layout	PL	DC	28.02.25
Rev	Description	By	CB	Date



MAKING
COMPLEX
EASY

A TETRA TECH COMPANY

Lakesbury House, Hillingbury Road, Chandlers Ford,
Hampshire SO53 5SS
T: 02380 810 440 E: rpssso@rpsgroup.com

Client Willmot Dixon Construction Ltd
on behalf of North Hertfordshire
District Council

Project Royston Swimming Pool

Title Tree Removal & Protection Plan

Status	Drawn By	PM/Checked by
Information	SH	DC

Job Ref	Scale @ A1	Date Created
794_PLN_LAN_5268	1:500	December 2024

RPS Drawing / Figure Number	Rev
710	D

rpsgroup.com

