

REF - 19 Lytton Avenue.

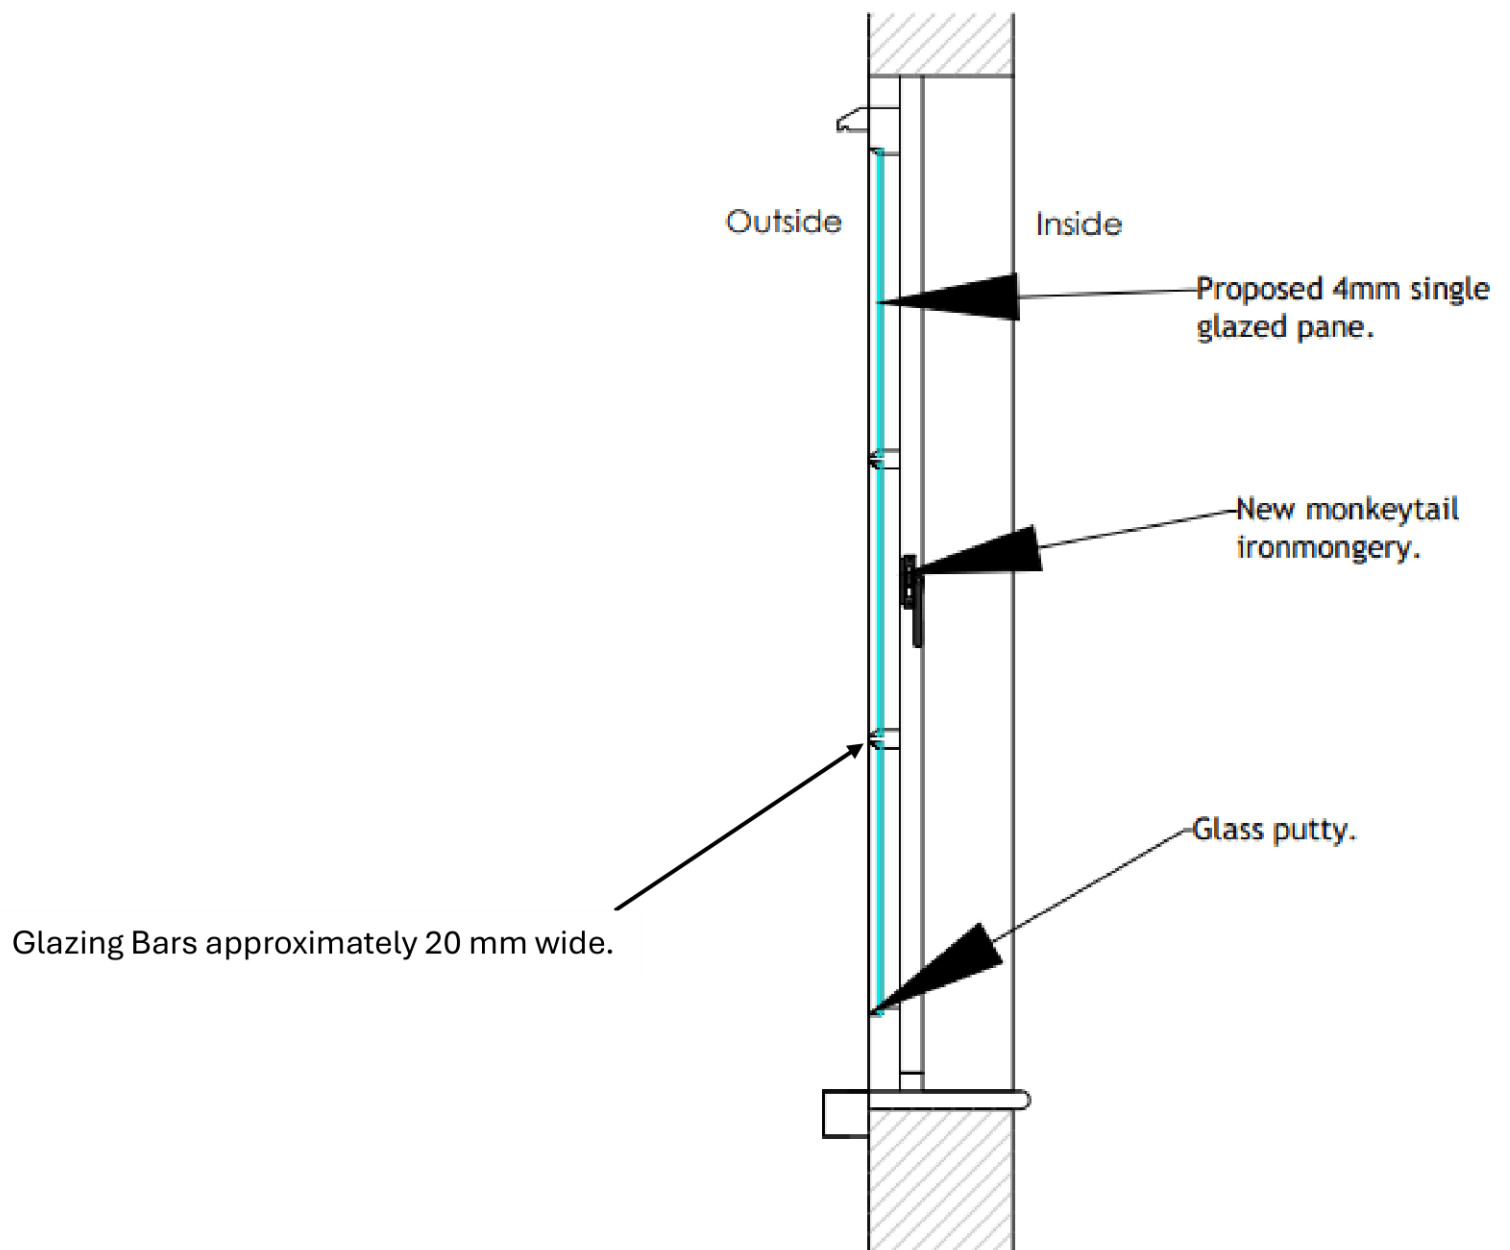


Figure 1 Section Drawing