

1. Contractors must check all dimensions on site. Only figured dimensions are to be worked from. Discrepancies must be reported to the Architect or Engineer before proceeding. © This drawing is copyright.

2. Until technical approval has been obtained from the relevant authorities, all drawings are issued as preliminary and not for construction. Should the Contractor commence site work prior to approval being given it is entirely at his own risk.

SAFETY, HEALTH AND ENVIRONMENTAL

In addition to the hazards, risks normally associated with the type of work detailed on this drawing, note the following significant risks and information.

Construction:

1. Works are in or adjacent to live highways and construction traffic.

2. The contractor should make all necessary enquiries and take all necessary measures to identify the location of existing utilities and take relevant precautions.

For information relating to end use, maintenance, demolition, see the health and safety file.

It is assumed that all works will be carried out by a competent Contractor, where appropriate, to an approved method statement.


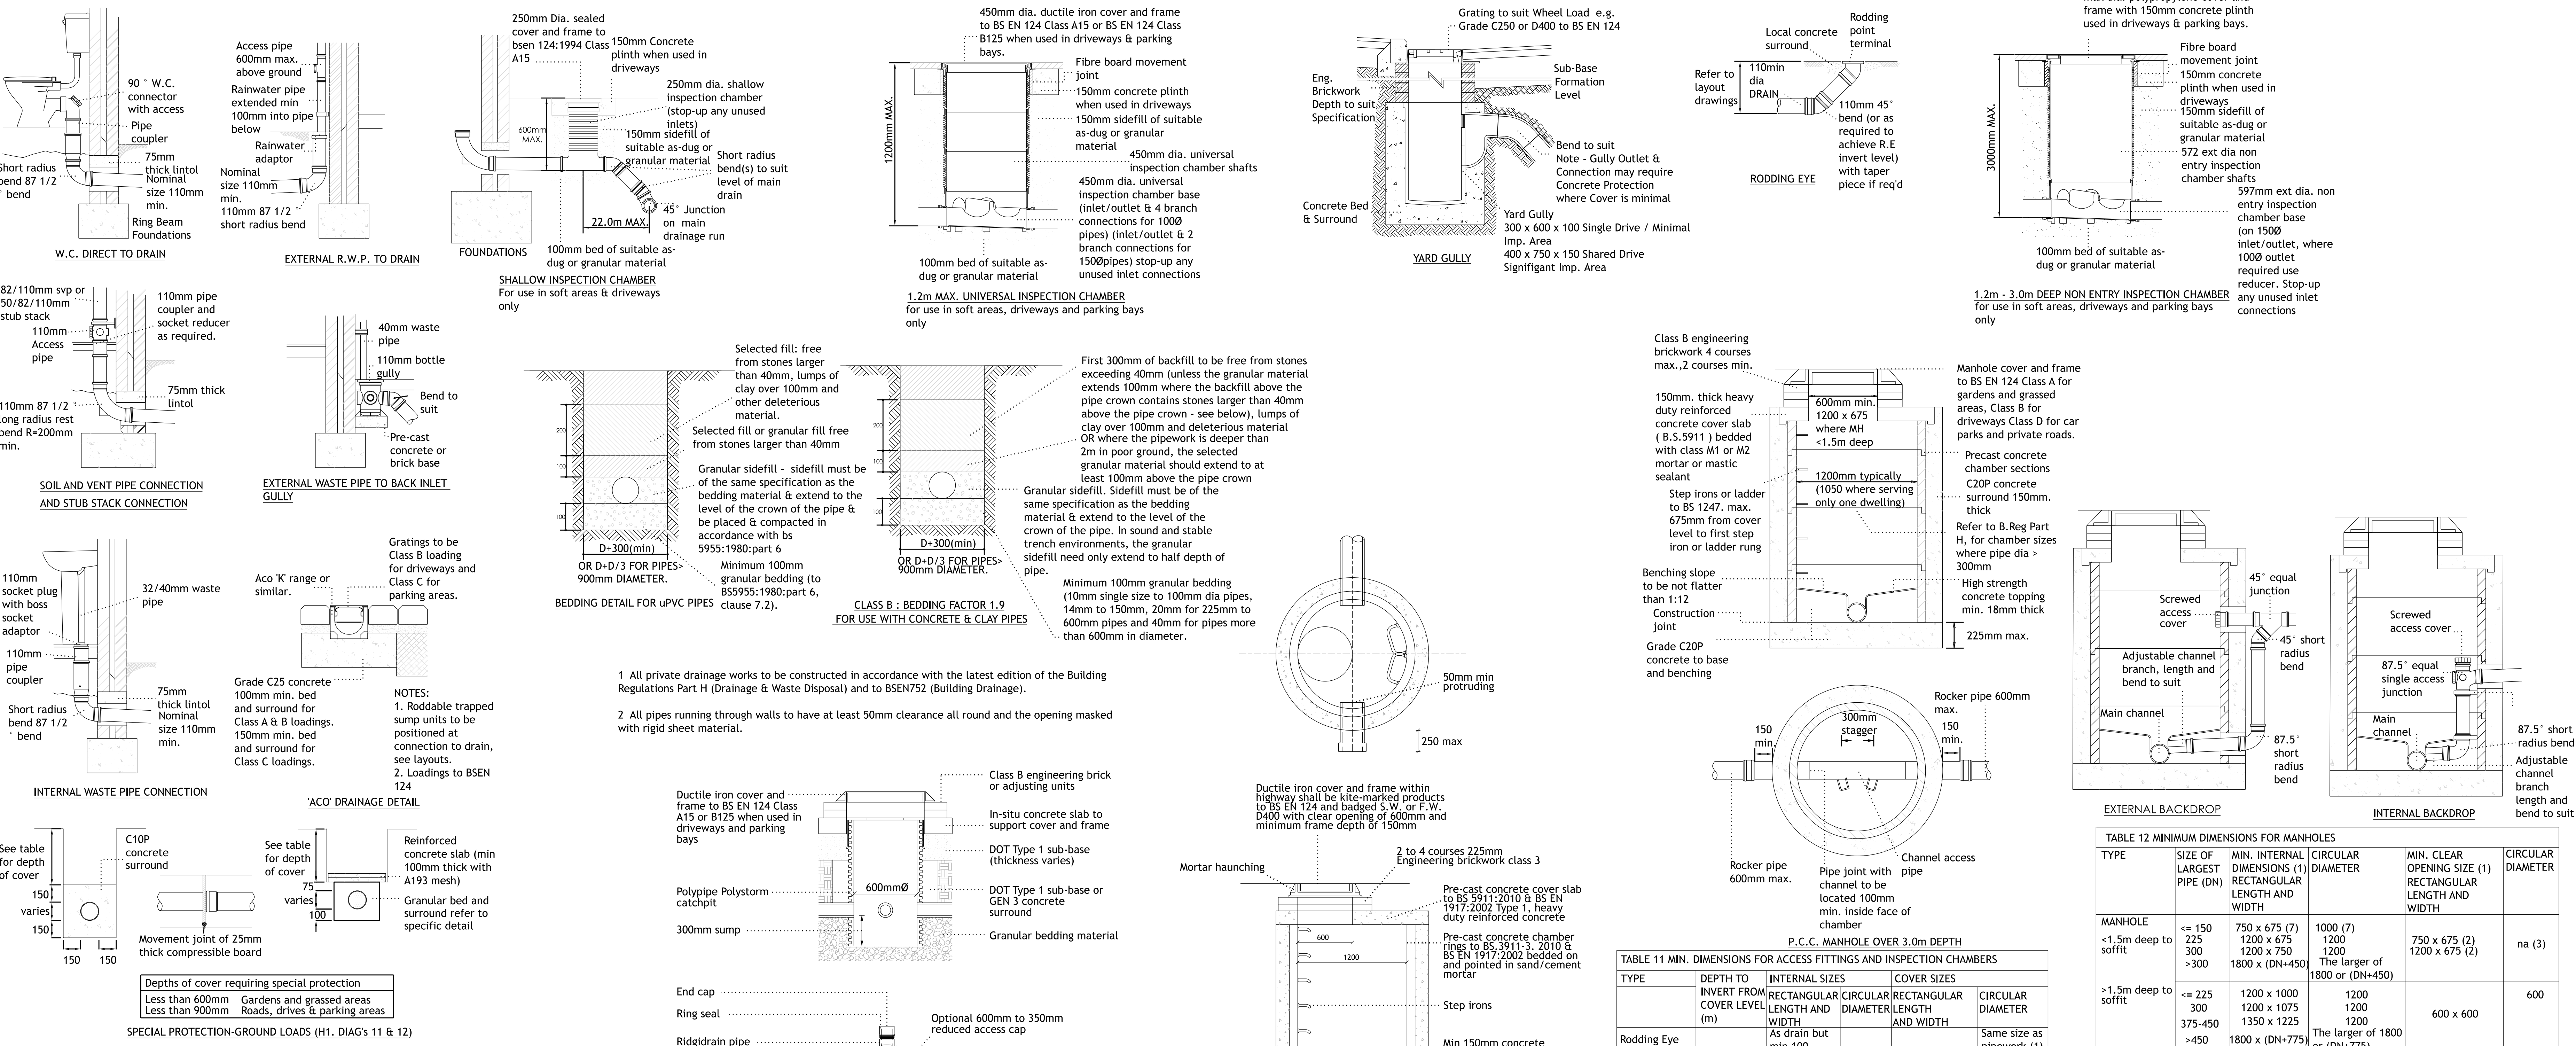


FIGURE B 5
Typical manhole detail - Type A1

FIGURE B 10
Typical manhole detail - Type B

FIGURE B 15
Typical manhole detail - Type C

CLASS S BEDDING DETAIL
(Rigid Pipes)

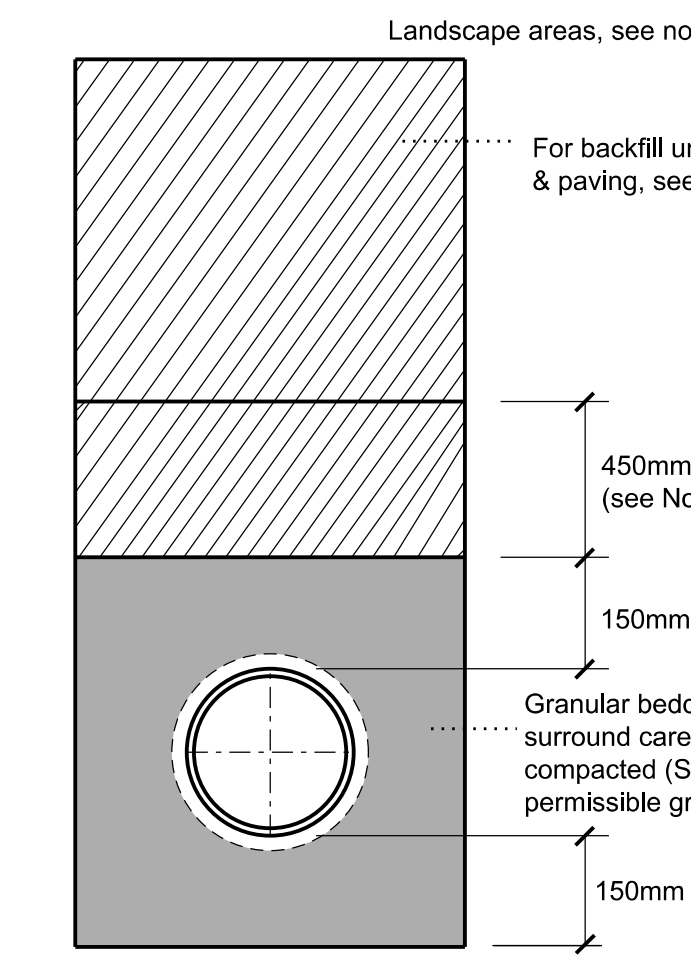

CLASS S(S) CONCRETE PROTECTION

