



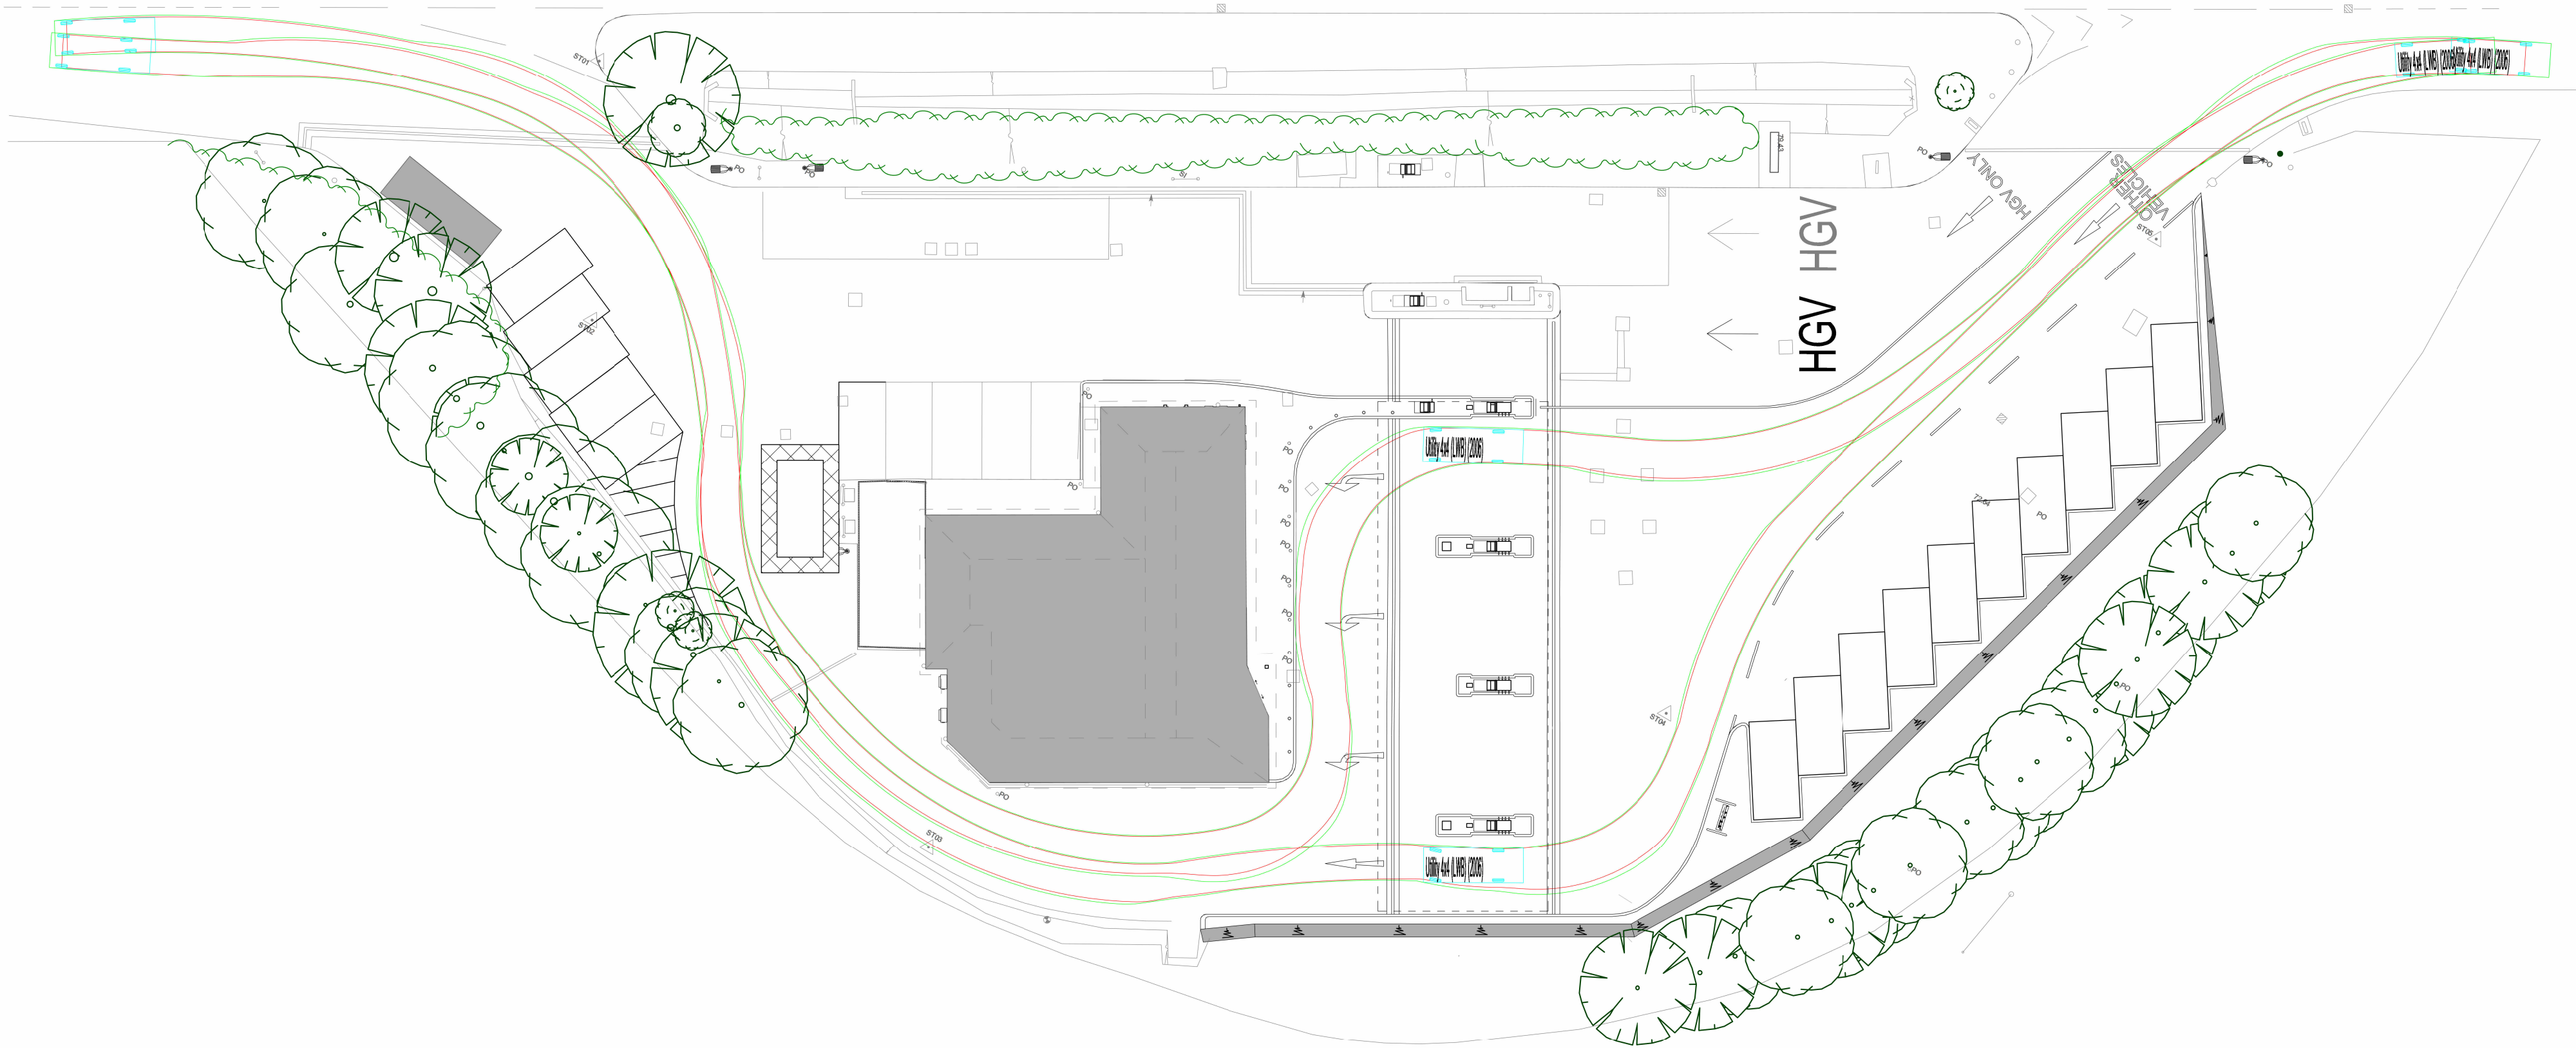

LWB 4x4 Fuel Purchase Route
1 : 250

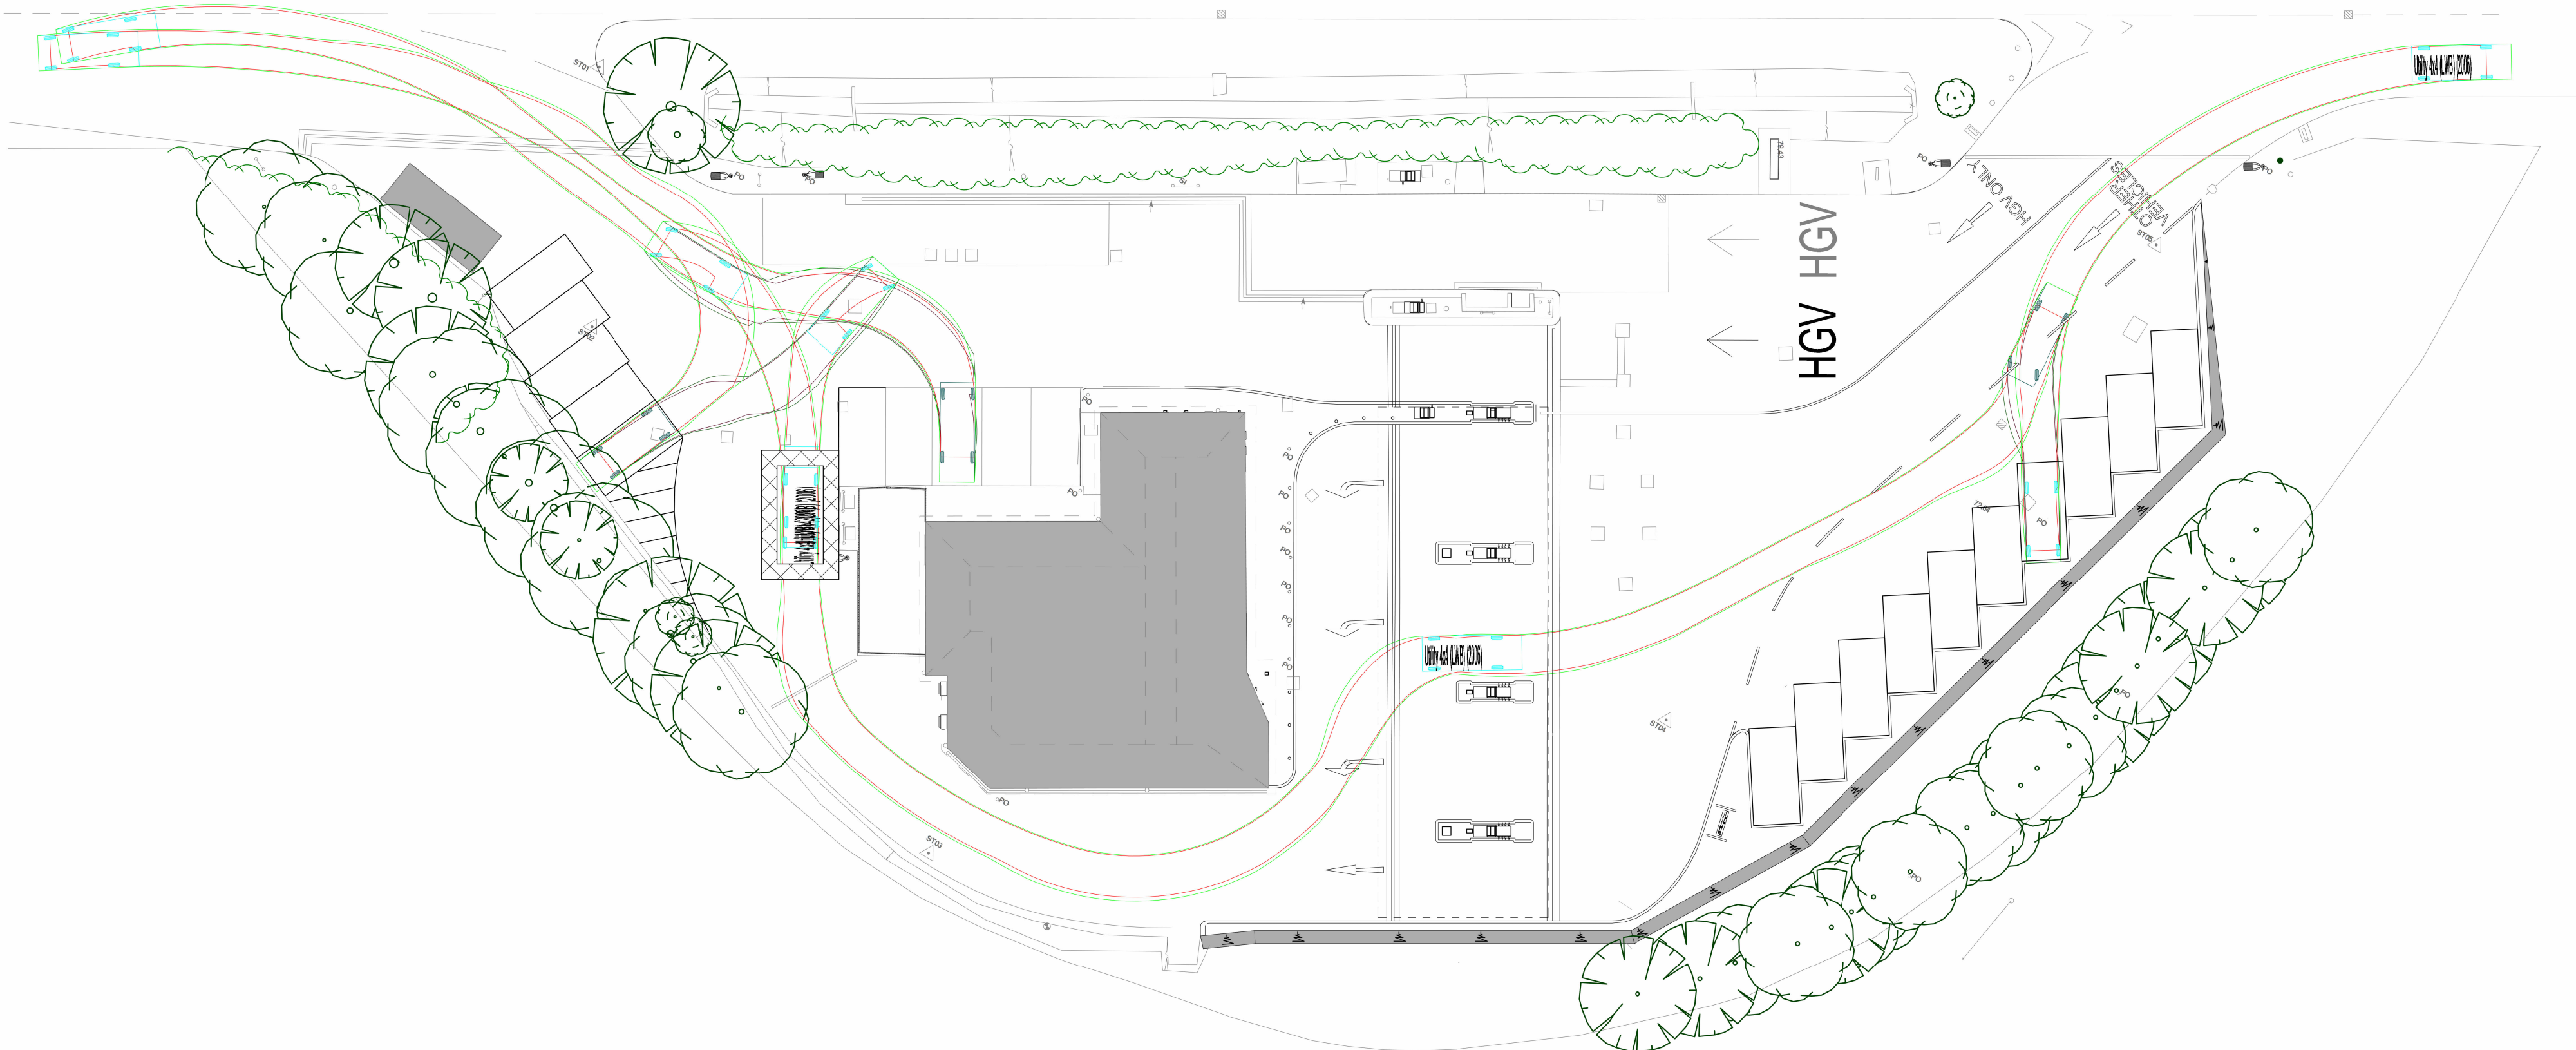


LWB 4x4 Parking Provision Circulation
1 : 250



NOTES
All dimensions to be verified on site, and the Architect informed of any discrepancy. All drawings and specifications should be read in conjunction with the Health and Safety Plan; all conflicts should be reported to the Principal Designer.
This drawing is the copyright of C+A Design Limited. ©
DO NOT CONSTRUCT FROM THIS DRAWING

Construction staff and operatives must ensure the Principal Contractor has provided thorough and accurate information on all health and safety aspects relating to the designs identified on this drawing, including the review of:
• Designers/contractors risk assessments
• Method statements
• Permits to work
• Construction phase health and safety plan

This drawing includes information provided by independent surveyors and / or consultants, to whom all queries shall be made. C&A Design can accept no liability for its content or accuracy.
Drawings to be read in conjunction with: - NBS Specification. Any anomalies and/or discrepancies to be raised to C&A as soon as reasonably practicable

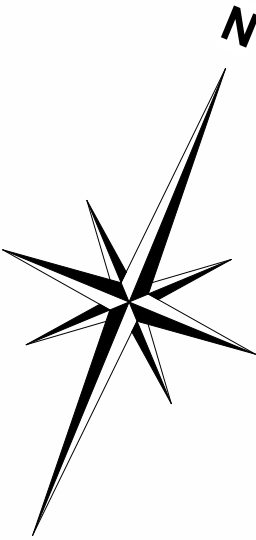

A	Issue for planning	20/05/24	LB	MRJ
	revision	date	by	chk

CLIENT



C+A Design

C+A Design Ltd. 2b-3b Hathersage Business Park, Heather Lane, Hathersage, S32 1DP
Tel: 01433 652220 Web: www.cad-td.co.uk

DRAWING ISSUE

☒ Preliminary ☐ Costing ☐ Construction
☐ Planning ☐ Tender ☐ Record

date	scale @ A1	drawn by	checked by
07/01/24	1 : 250	LB	MRJ

Greenfields Service Station
A505 Baldock Rd, Royston, SG8 9NN

Proposed Tracking Plans 1

role	originator	volume	levels	type	suitability
A	CA	S1	00	DR	S3
project number	drawing number	revision			
23067GF	210_03	A			

23067GF-CA-S1-00-00-A31110-S3-A