


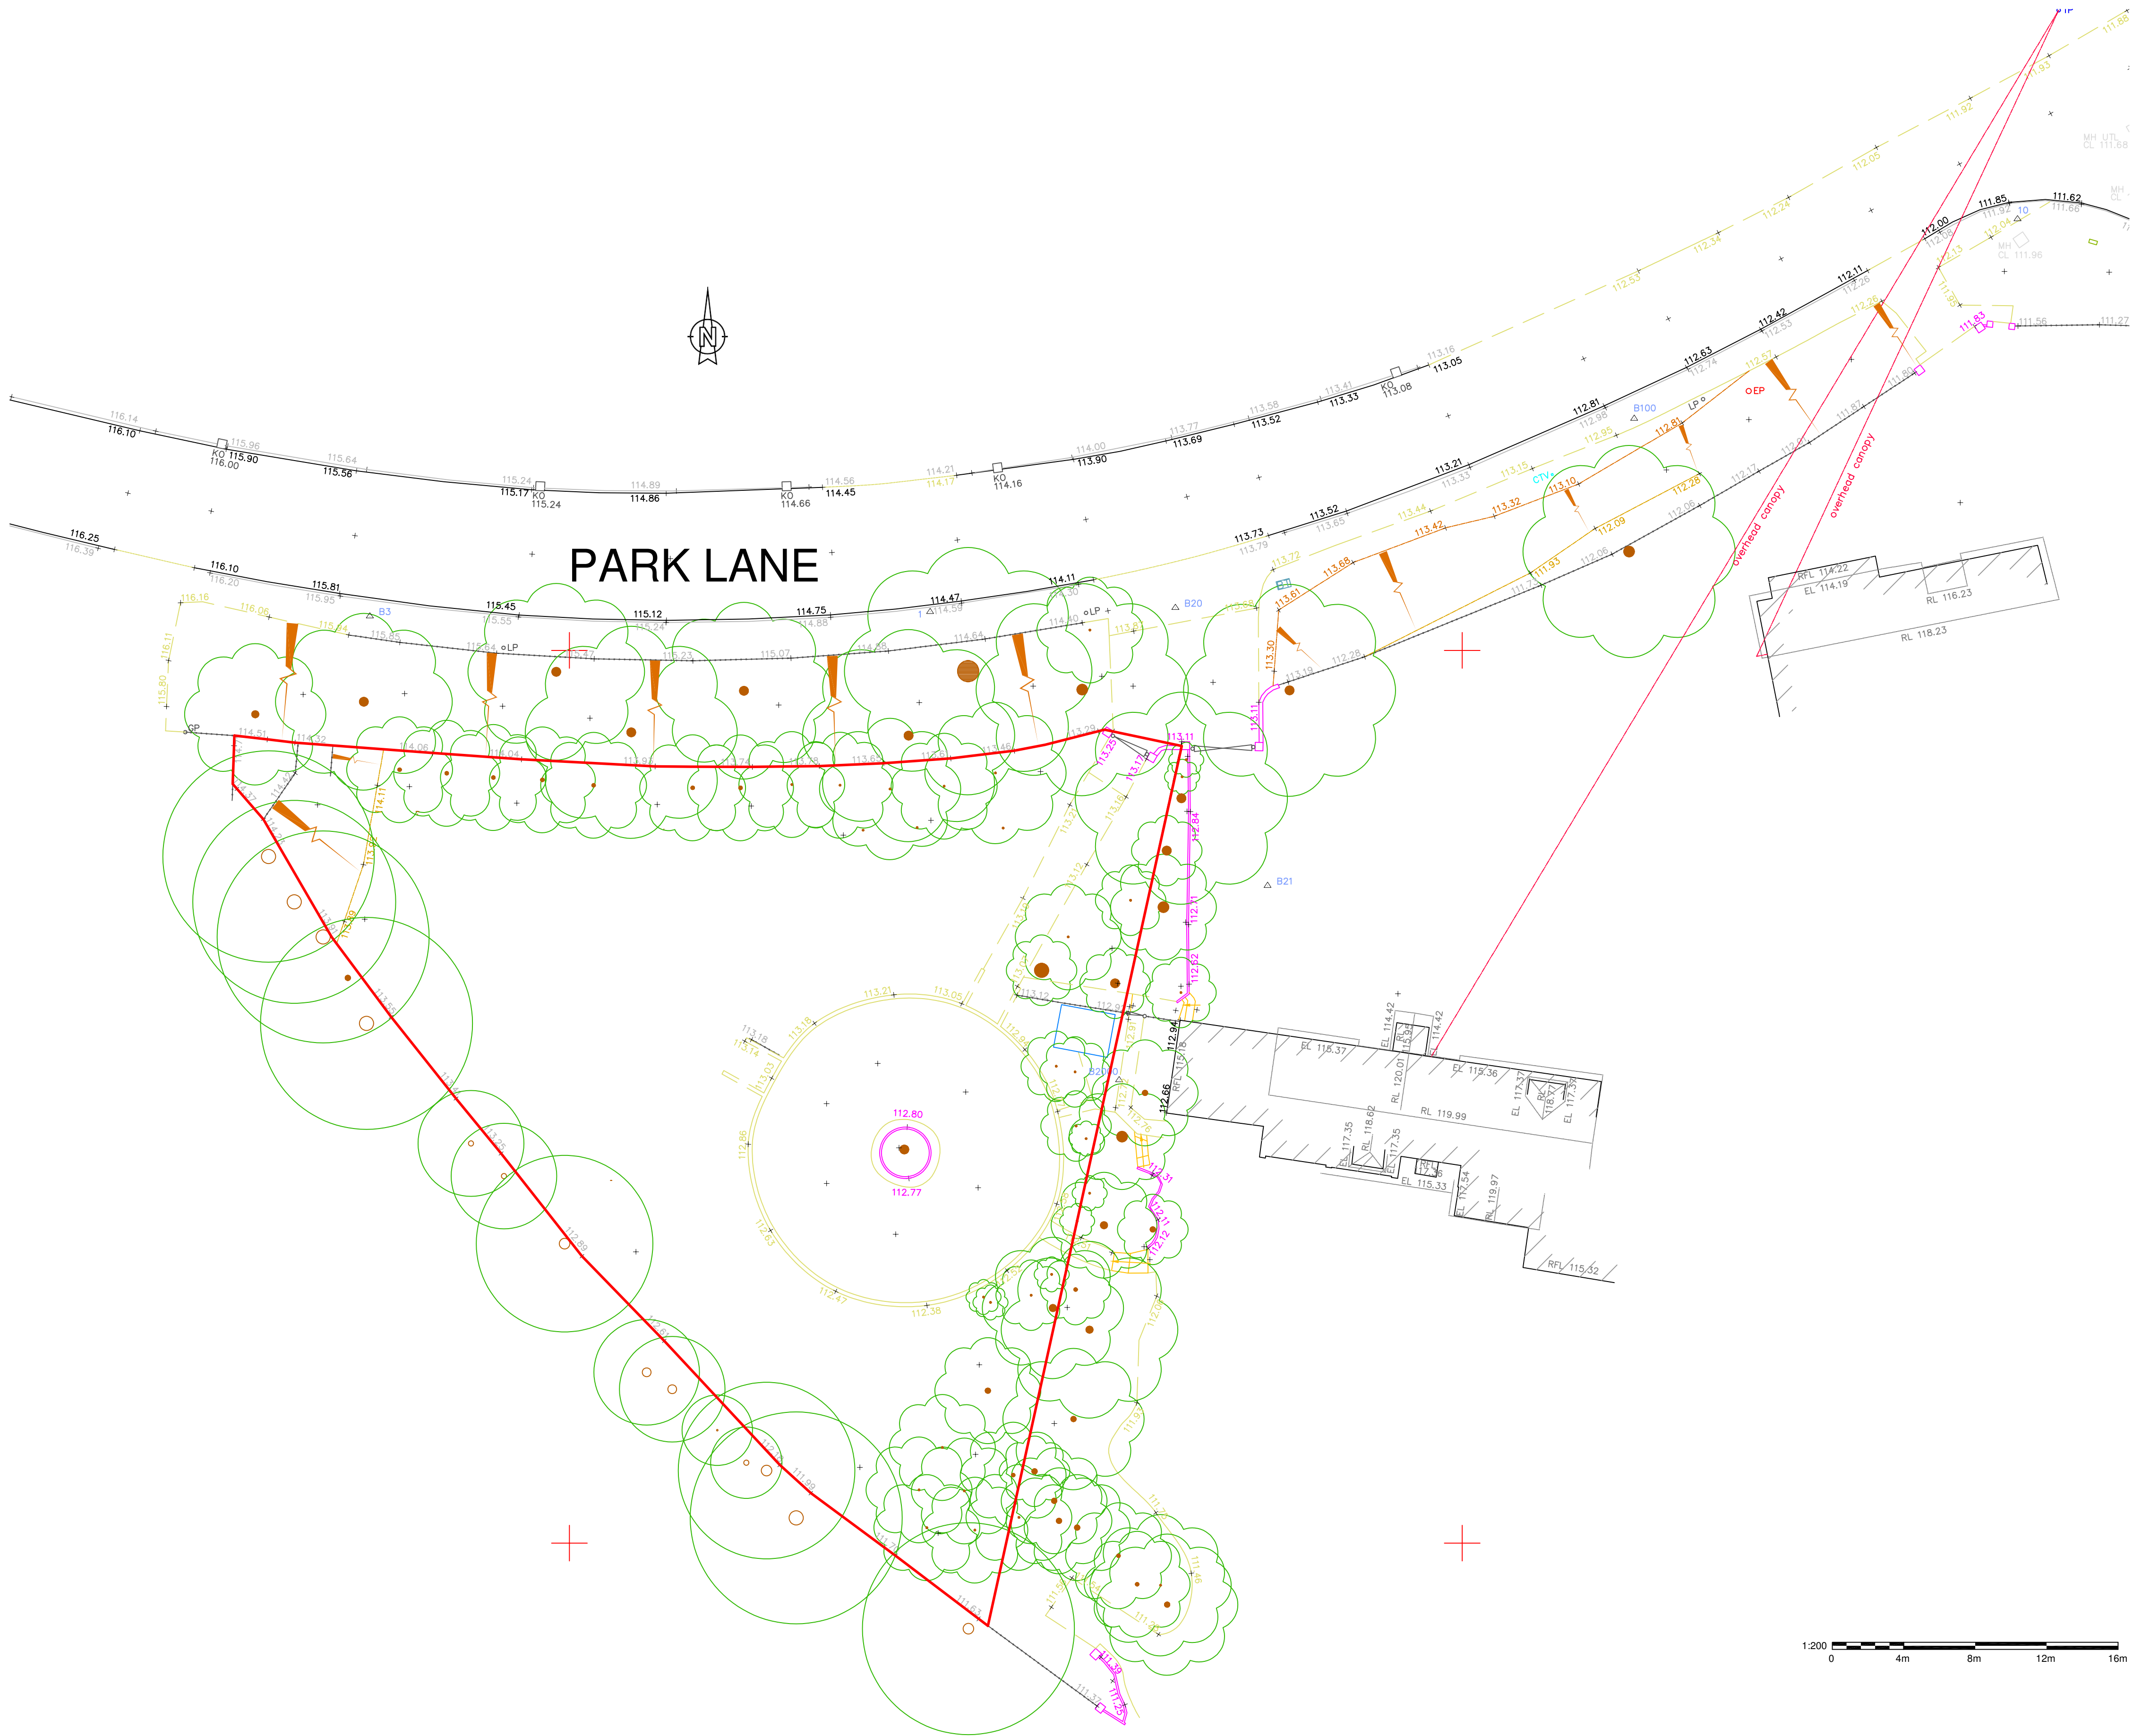

drg. no. 827-

- 01 Existing Site - topo survey
- 02 Proposals
- 03 Existing Block Plan

REV DATE DETAILS

Existing Block Plan

SITE ADDRESS
67 Park Lane,
Knebworth SG3 6PW

PROJECT
New community hall

FAIRBANK CONSULTING
Fairbank House,
Eynsford Road,
Farningham DA4
0SD
Tel: 01322 879791
info@fairbankconsulting.co.uk

SCALE 1:200 @ A1, 1:400 @ A3	DATE 15.10.2024
DRG No.	REVISION
872-03	DRAWN P.R.
	CHECKED
	ORIGINAL SIZE A1