
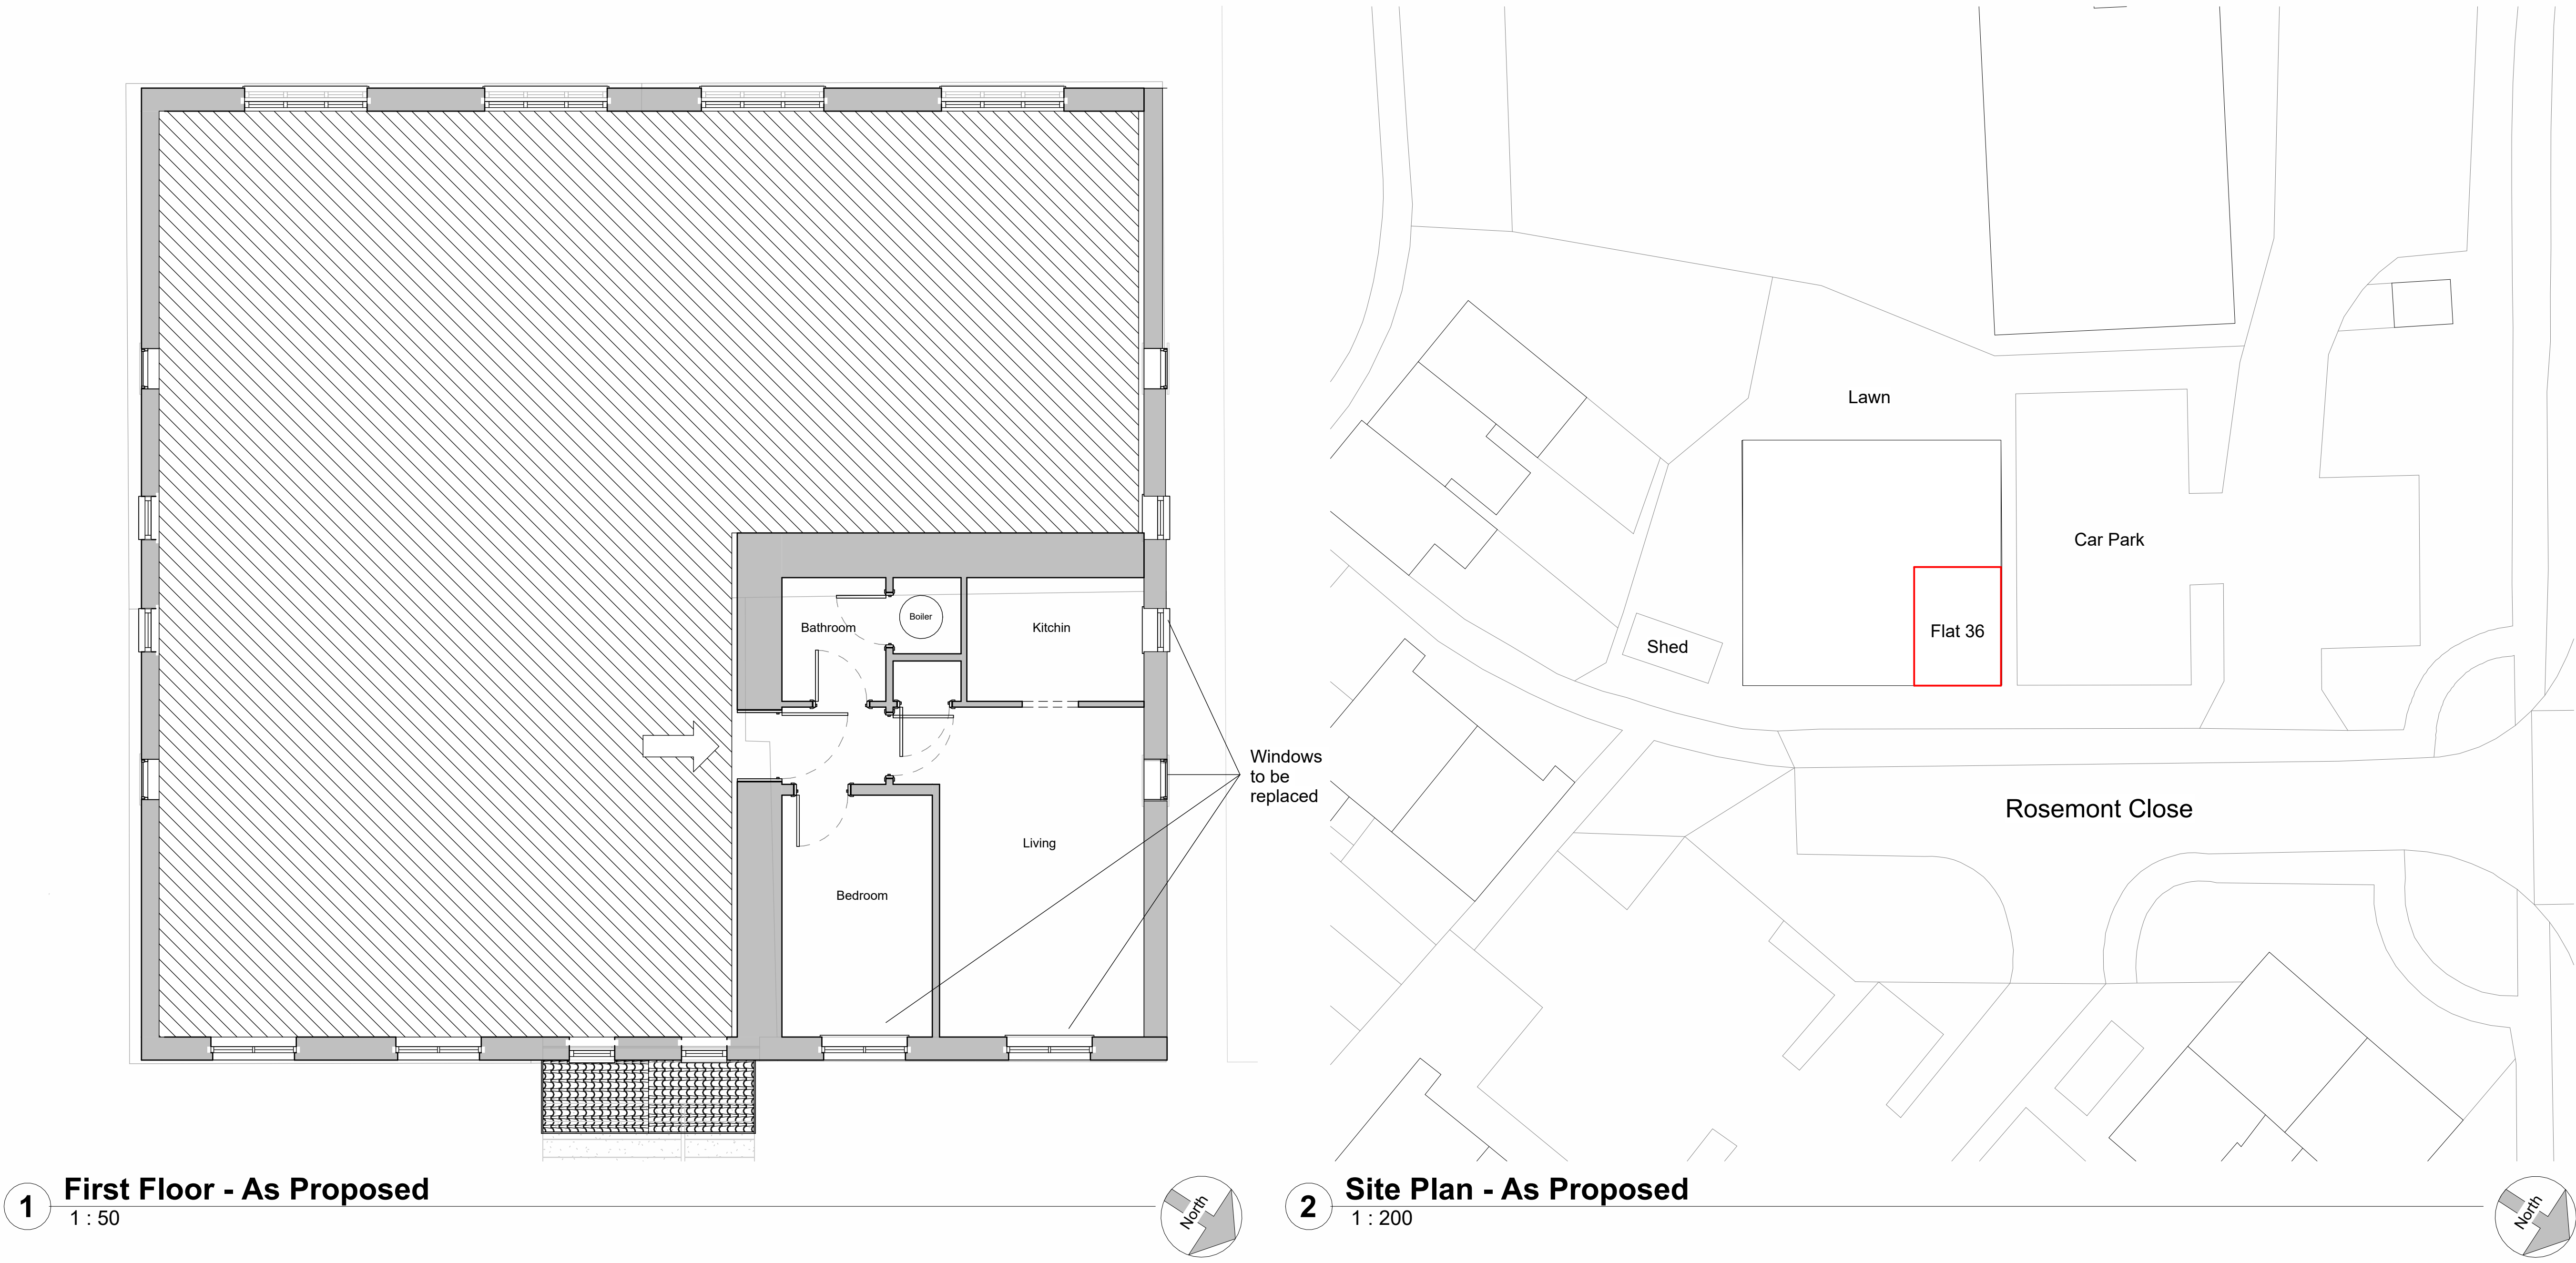


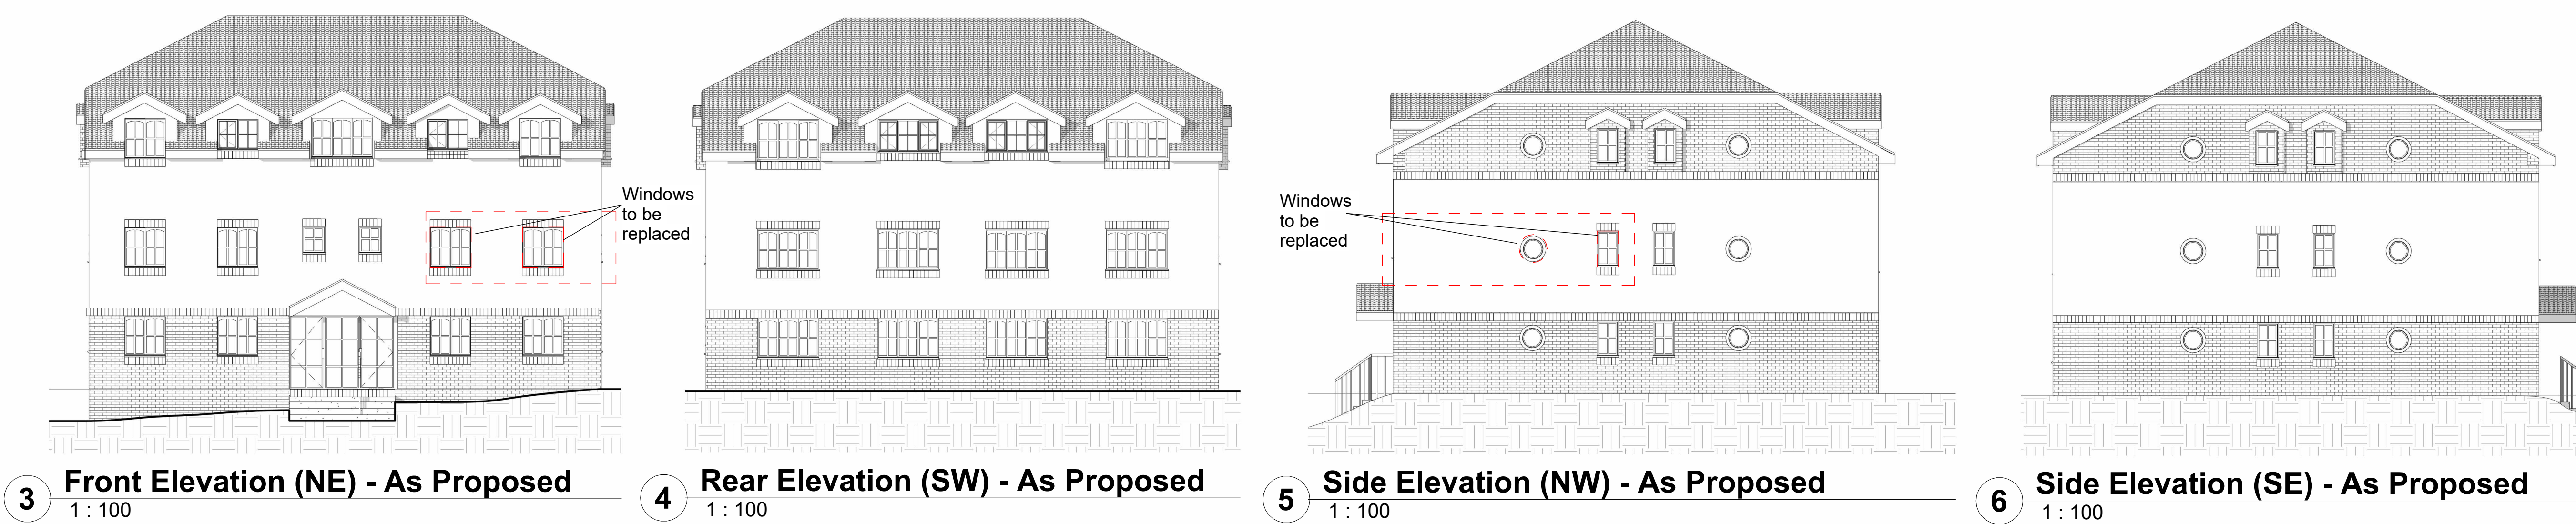

**MATERIALS**  
**Windows**  
New white UPVC, double glazed units to match existing style, with equal sight lines

0m2m4m8m12m16m20m

VISUAL SCALE 1:200 @ A1

0m2m4m6m8m10m

VISUAL SCALE 1:100 @ A1

0m1m2m3m4m5m

VISUAL SCALE 1:50 @ A1

| Revision Number | Revision Description | Revision Date | Issued by |
|-----------------|----------------------|---------------|-----------|
| Revision        |                      |               |           |

**Planning**  
Status:  
Dimensions, areas and levels where given are only approximate and subject to site survey.  
All dimensions are to be checked on site. Figured dimensions only are to be taken from this drawing.  
This drawing is to be read in conjunction with all relevant consultants and/or specialists drawings/documents and any discrepancies or variations are to be notified to the Architect before the affected work commences. This drawing is copyright and remains the property of the Architects.

**CROE ARCHITECTS**  
REGISTERED QUALIFIED ARCHITECTS / HERTFORDSHIRE  
  
telephone:01462 453931  
email:info@croearchitects.co.uk  
web: www.croearchitects.co.uk

**Project:**  
36 Rosemont Close,  
Letchworth Garden City,  
SG6 4XR

**Client:**  
Mr Khurana

**Drawing name:**  
As Proposed

| Scale:       | Date:   | Drawn by: | Drawing number | Revision |
|--------------|---------|-----------|----------------|----------|
| As indicated | 11-2025 | CC        | 25129 - 010    |          |