



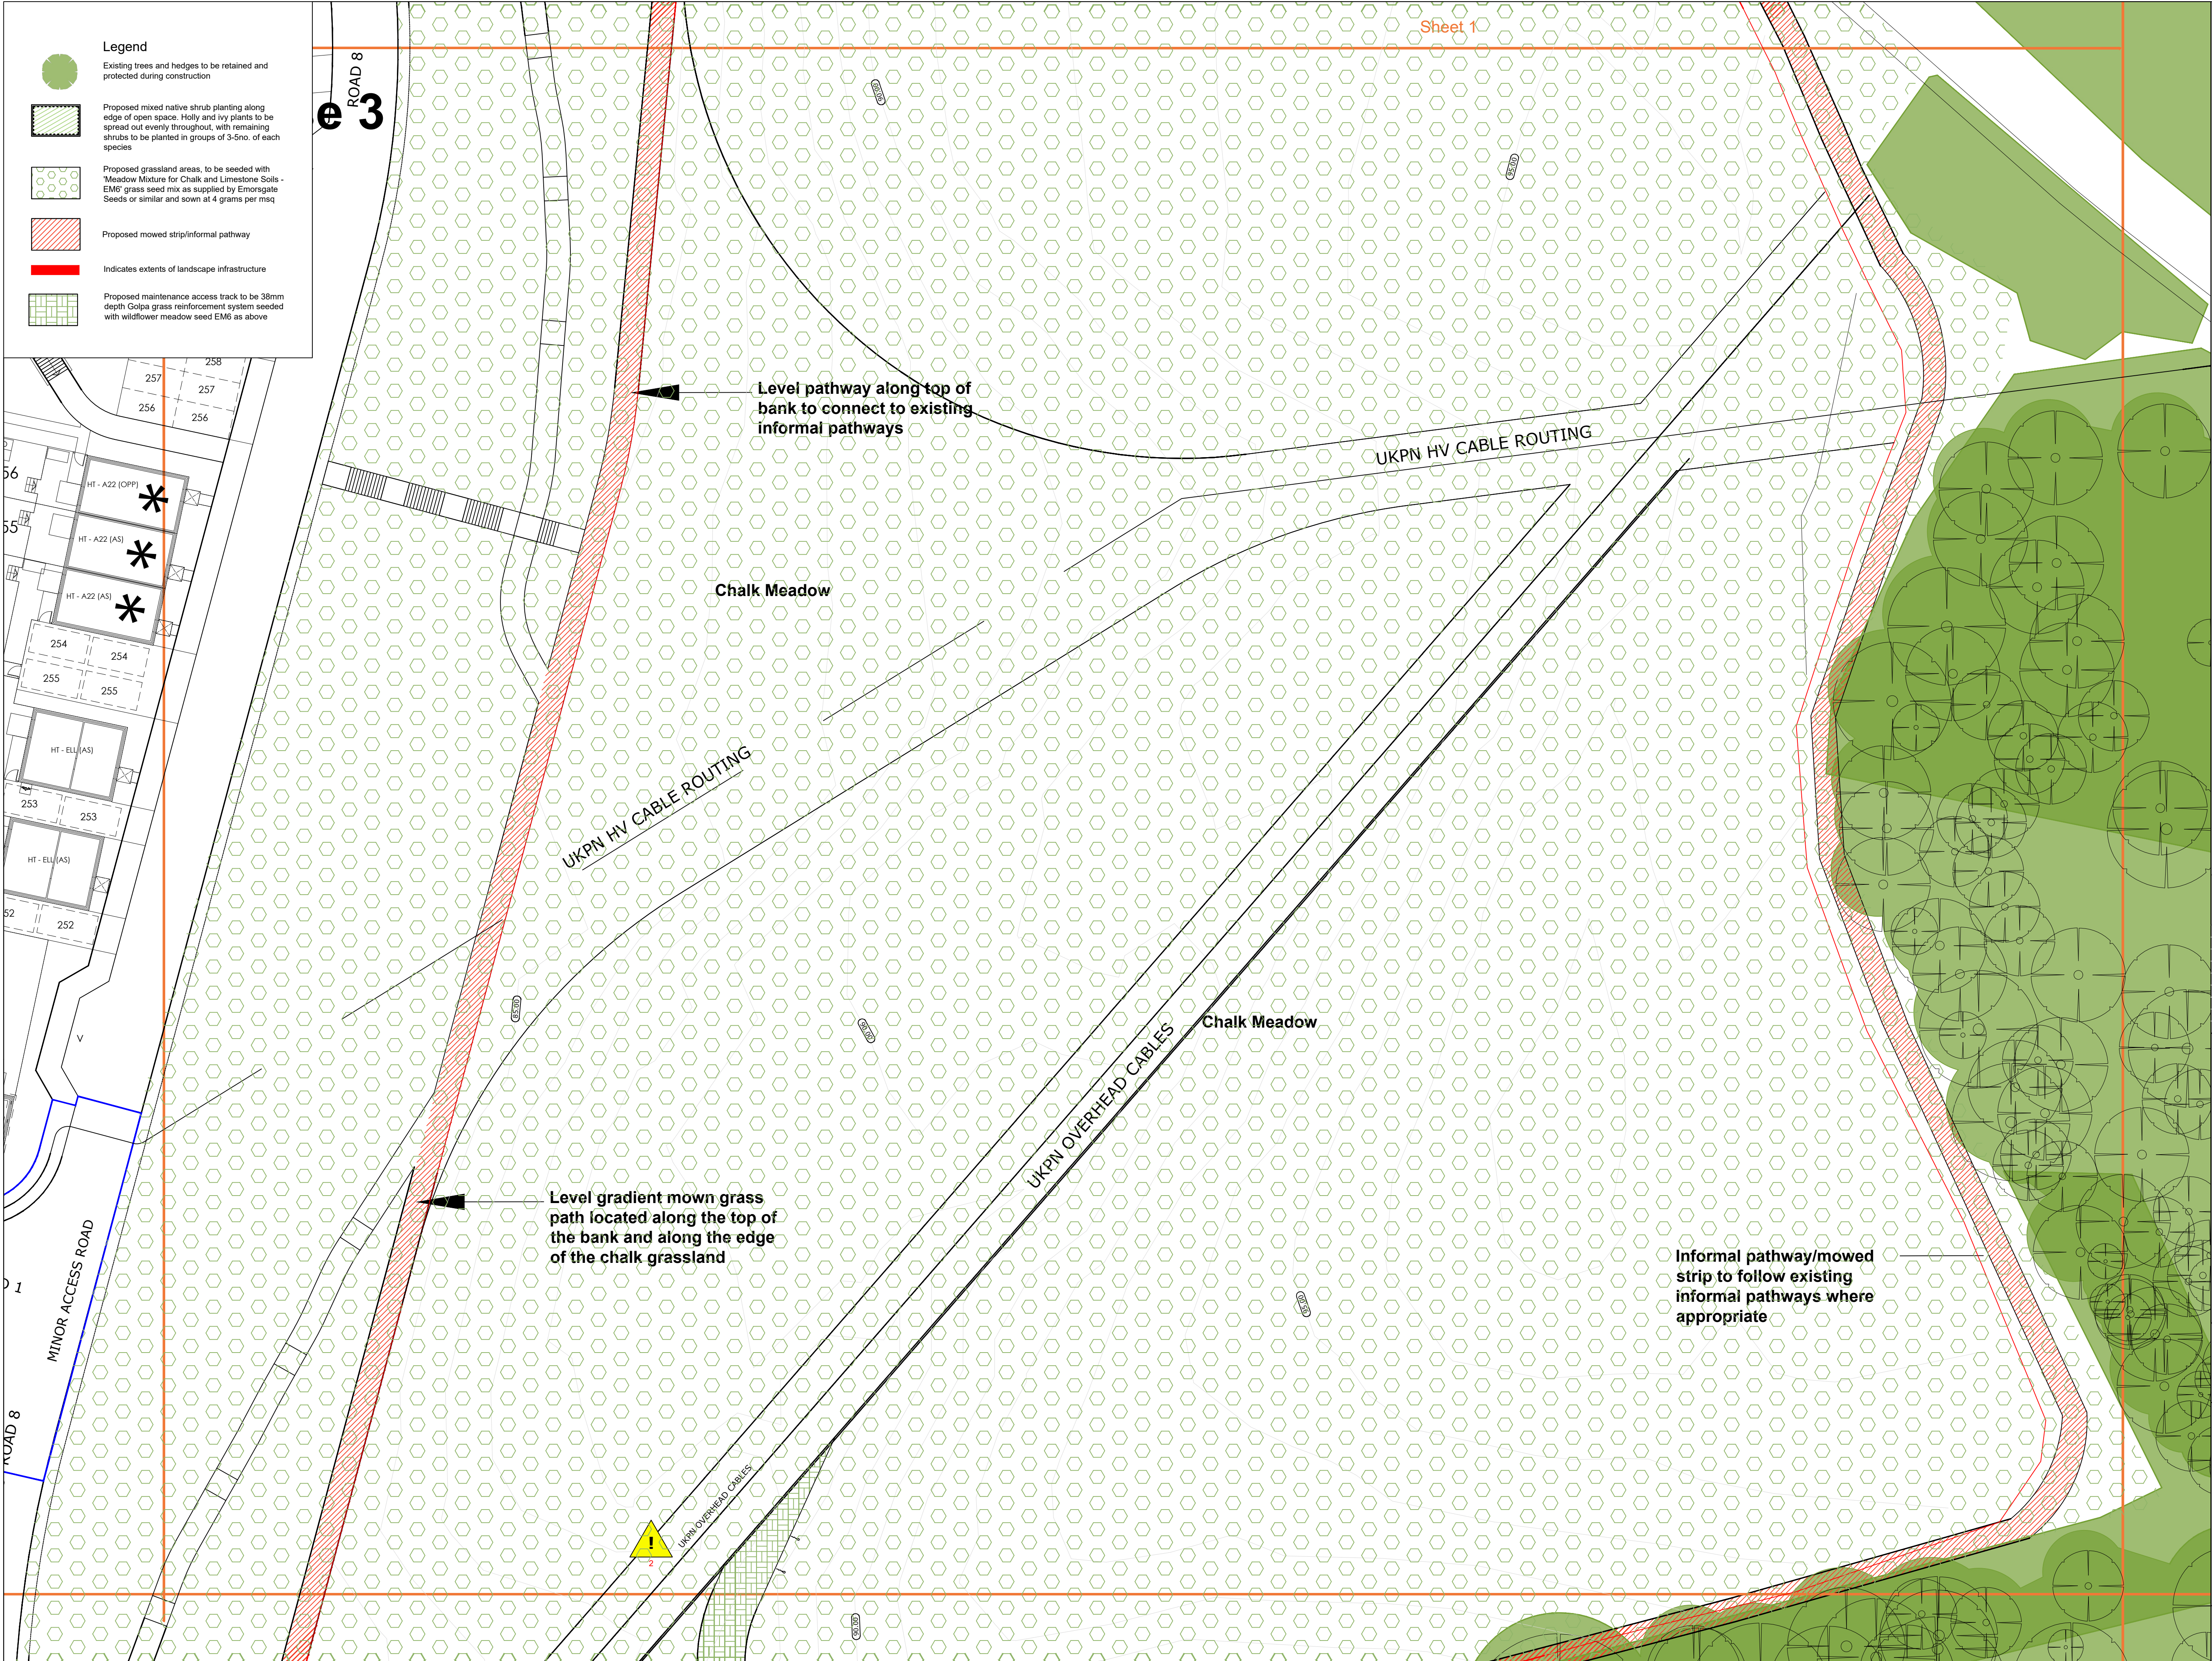

SPECIFICATION
All works generally, to comply with the written Soft
Landscape Specification.
NOTE: DO NOT SCALE FROM DRAWING

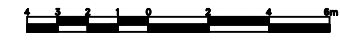

Rev	Date	Details	Drawn
C	16.04.26	Updated access track layout	AD
B	11.03.26	Access track down and bund planning removed	AD
A	15.05.25	Add railing reference	JS



HEAD OFFICE
Rodbourne Rail Business Centre, Grange Lane,
Malmesbury, SN16 0ES
Tel: 01666 825646
Courtyard House, Mill Lane, Godalming, GU7 1EY
Tel: 01483 425714
Suite 6, Crescent House, Yonge Close, Eastleigh, SO50 9SX
Tel: 02382 026300
9 Brownlow Road, Cambridge, CB4 3NG
Tel: 07825 868654
email: mail@acdenv.co.uk
www.acdenvironmental.co.uk



scheme: Land North of
Newmarket Road,
Royston
client: Linden Royston LLP
drawing: Chalk Open Space
Soft Landscape
date: May 2025
scale: 1:250@A1
drawing no: LIN21280-25C sheet 2 of 4
drawn: AD checked: JS

Copyright of ACD Environmental Ltd. All rights described in
Chapter IV of the Copyright, Designs and Patents Act 1988
have been generally asserted. 2011. Copyright of this plan
remains with ACD until all fees have been paid in full.