


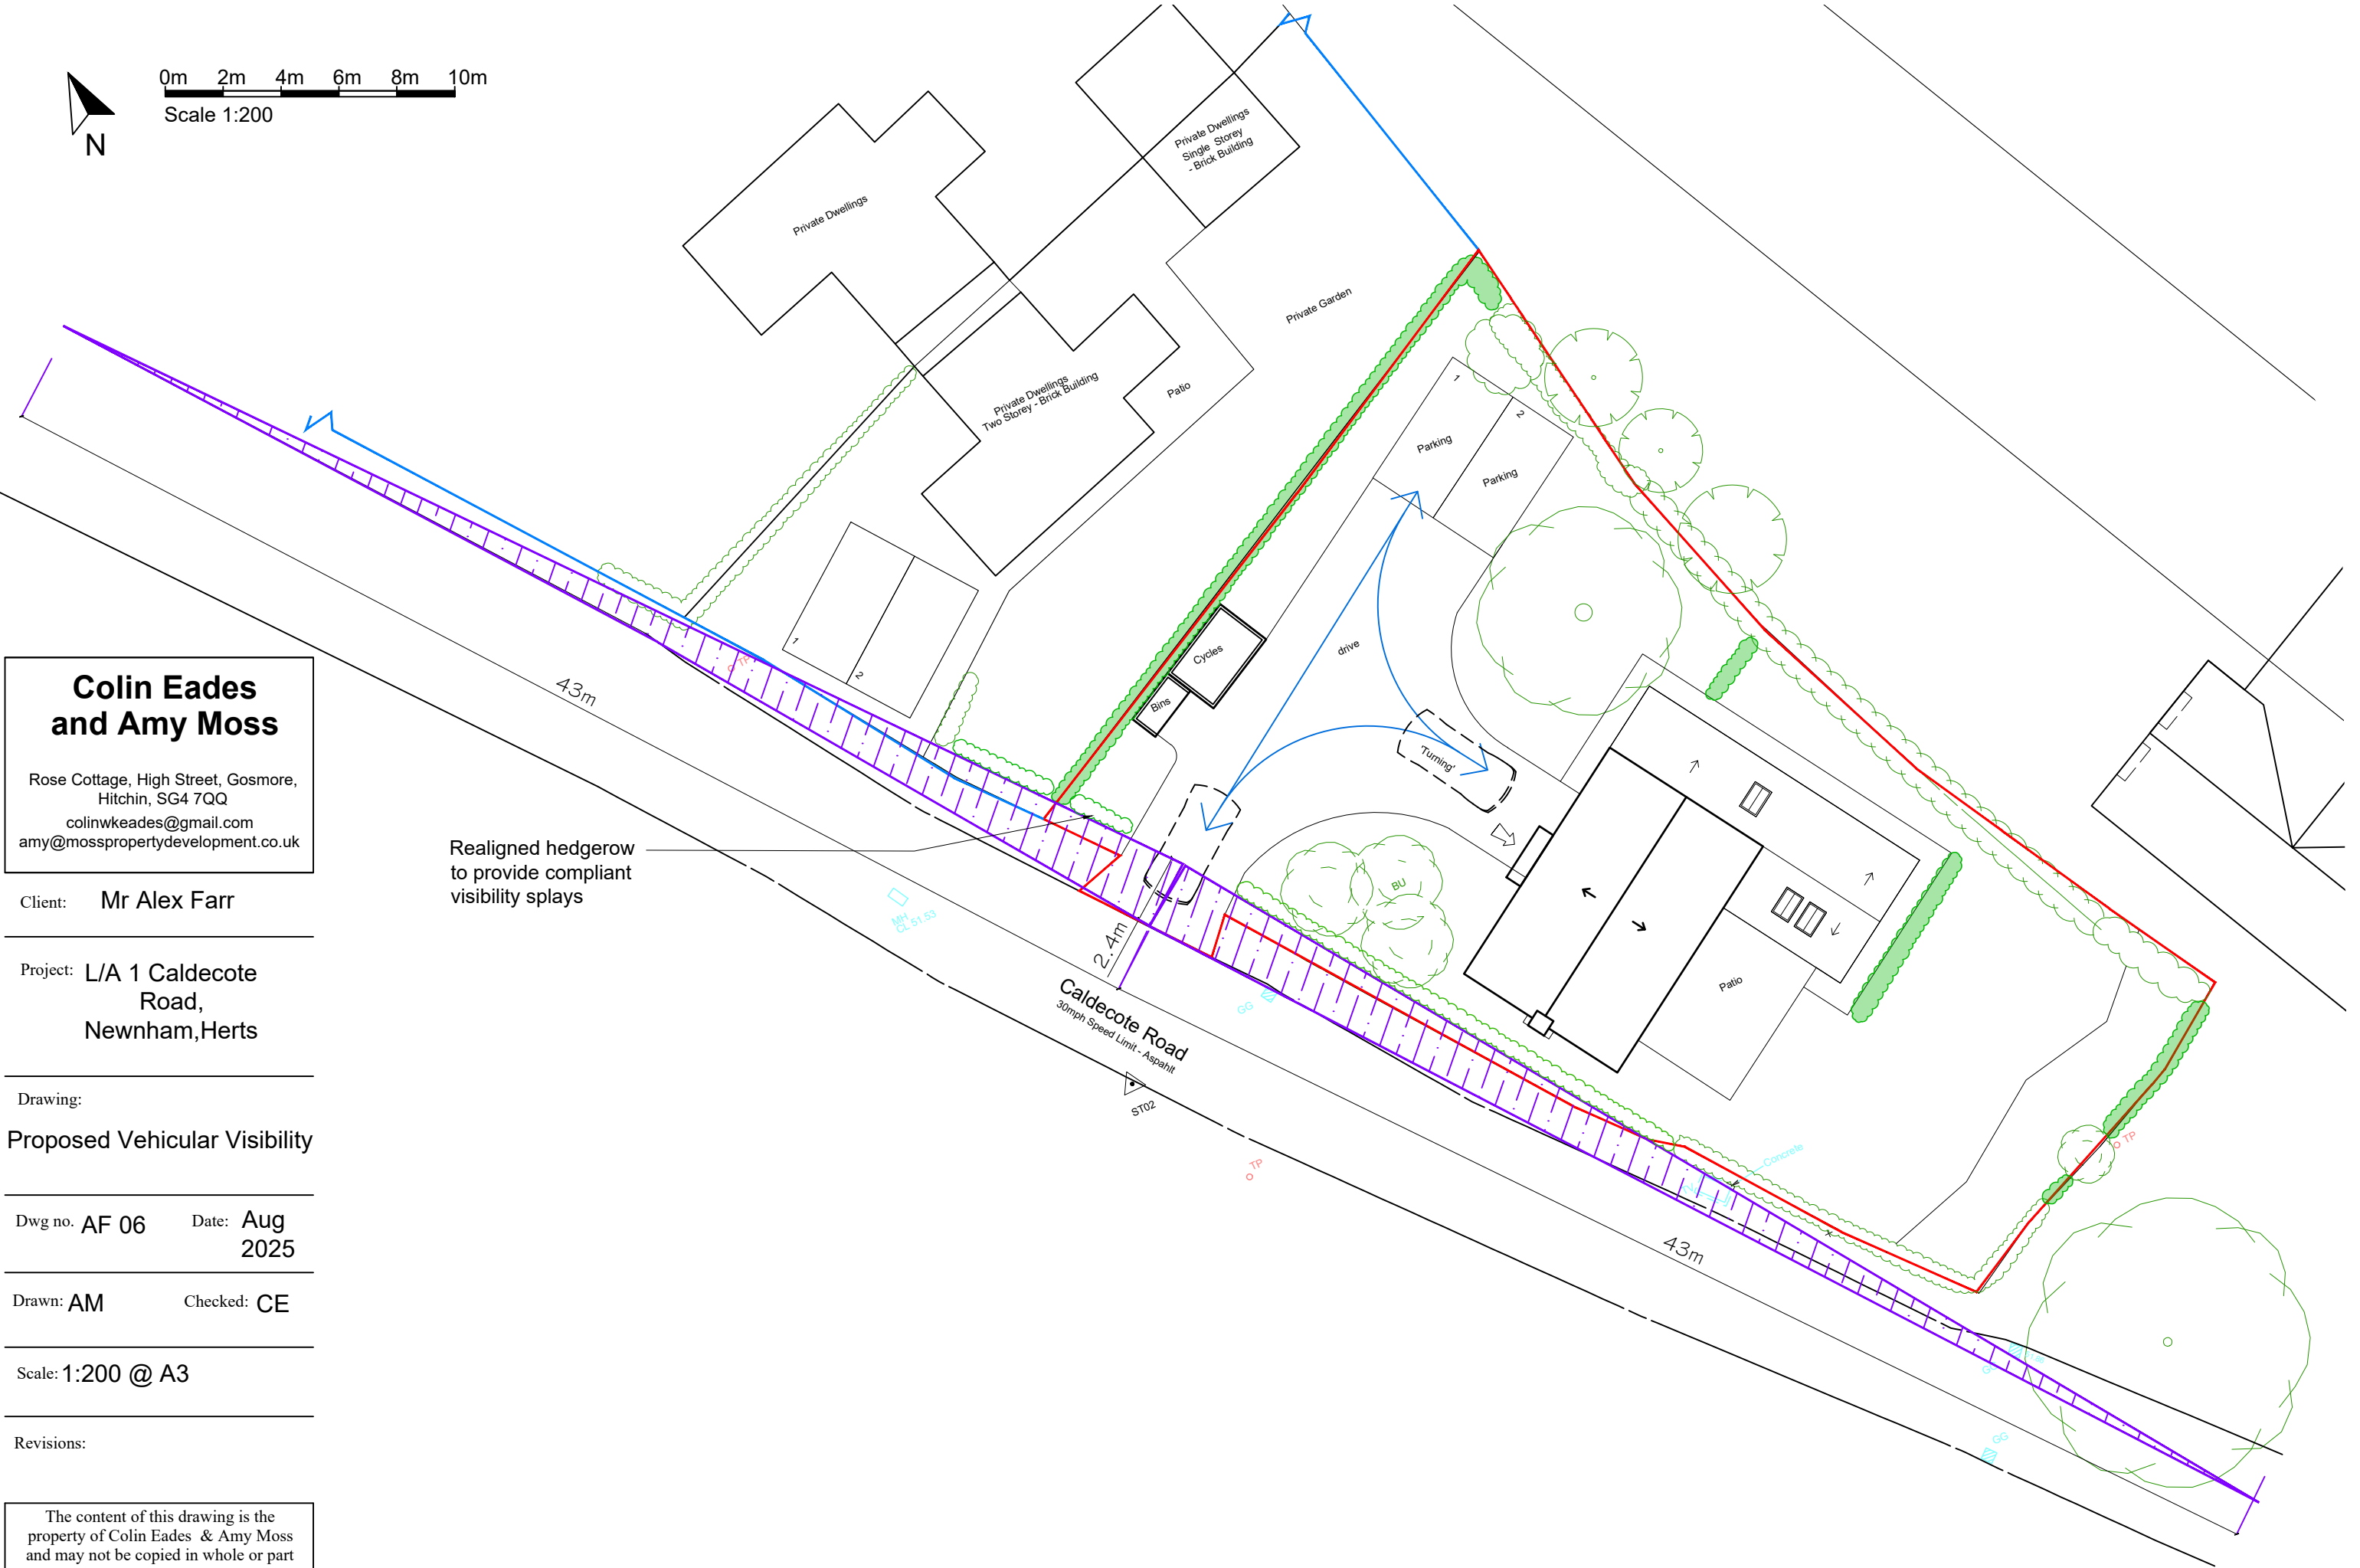

0m 2m 4m 6m 8m 10m
Scale 1:200

Colin Eades and Amy Moss

Rose Cottage, High Street, Gosmore,
Hitchin, SG4 7QQ
colinwkeades@gmail.com
amy@mosspropertydevelopment.co.uk

Client: Mr Alex Farr

Project: L/A 1 Caldecote
Road,
Newnham, Herts

Drawing:

Proposed Vehicular Visibility

Dwg no. AF 06 Date: Aug
2025

Drawn: AM Checked: CE

Scale: 1:200 @ A3

Revisions:

The content of this drawing is the
property of Colin Eades & Amy Moss
and may not be copied in whole or part
without formal consent.