


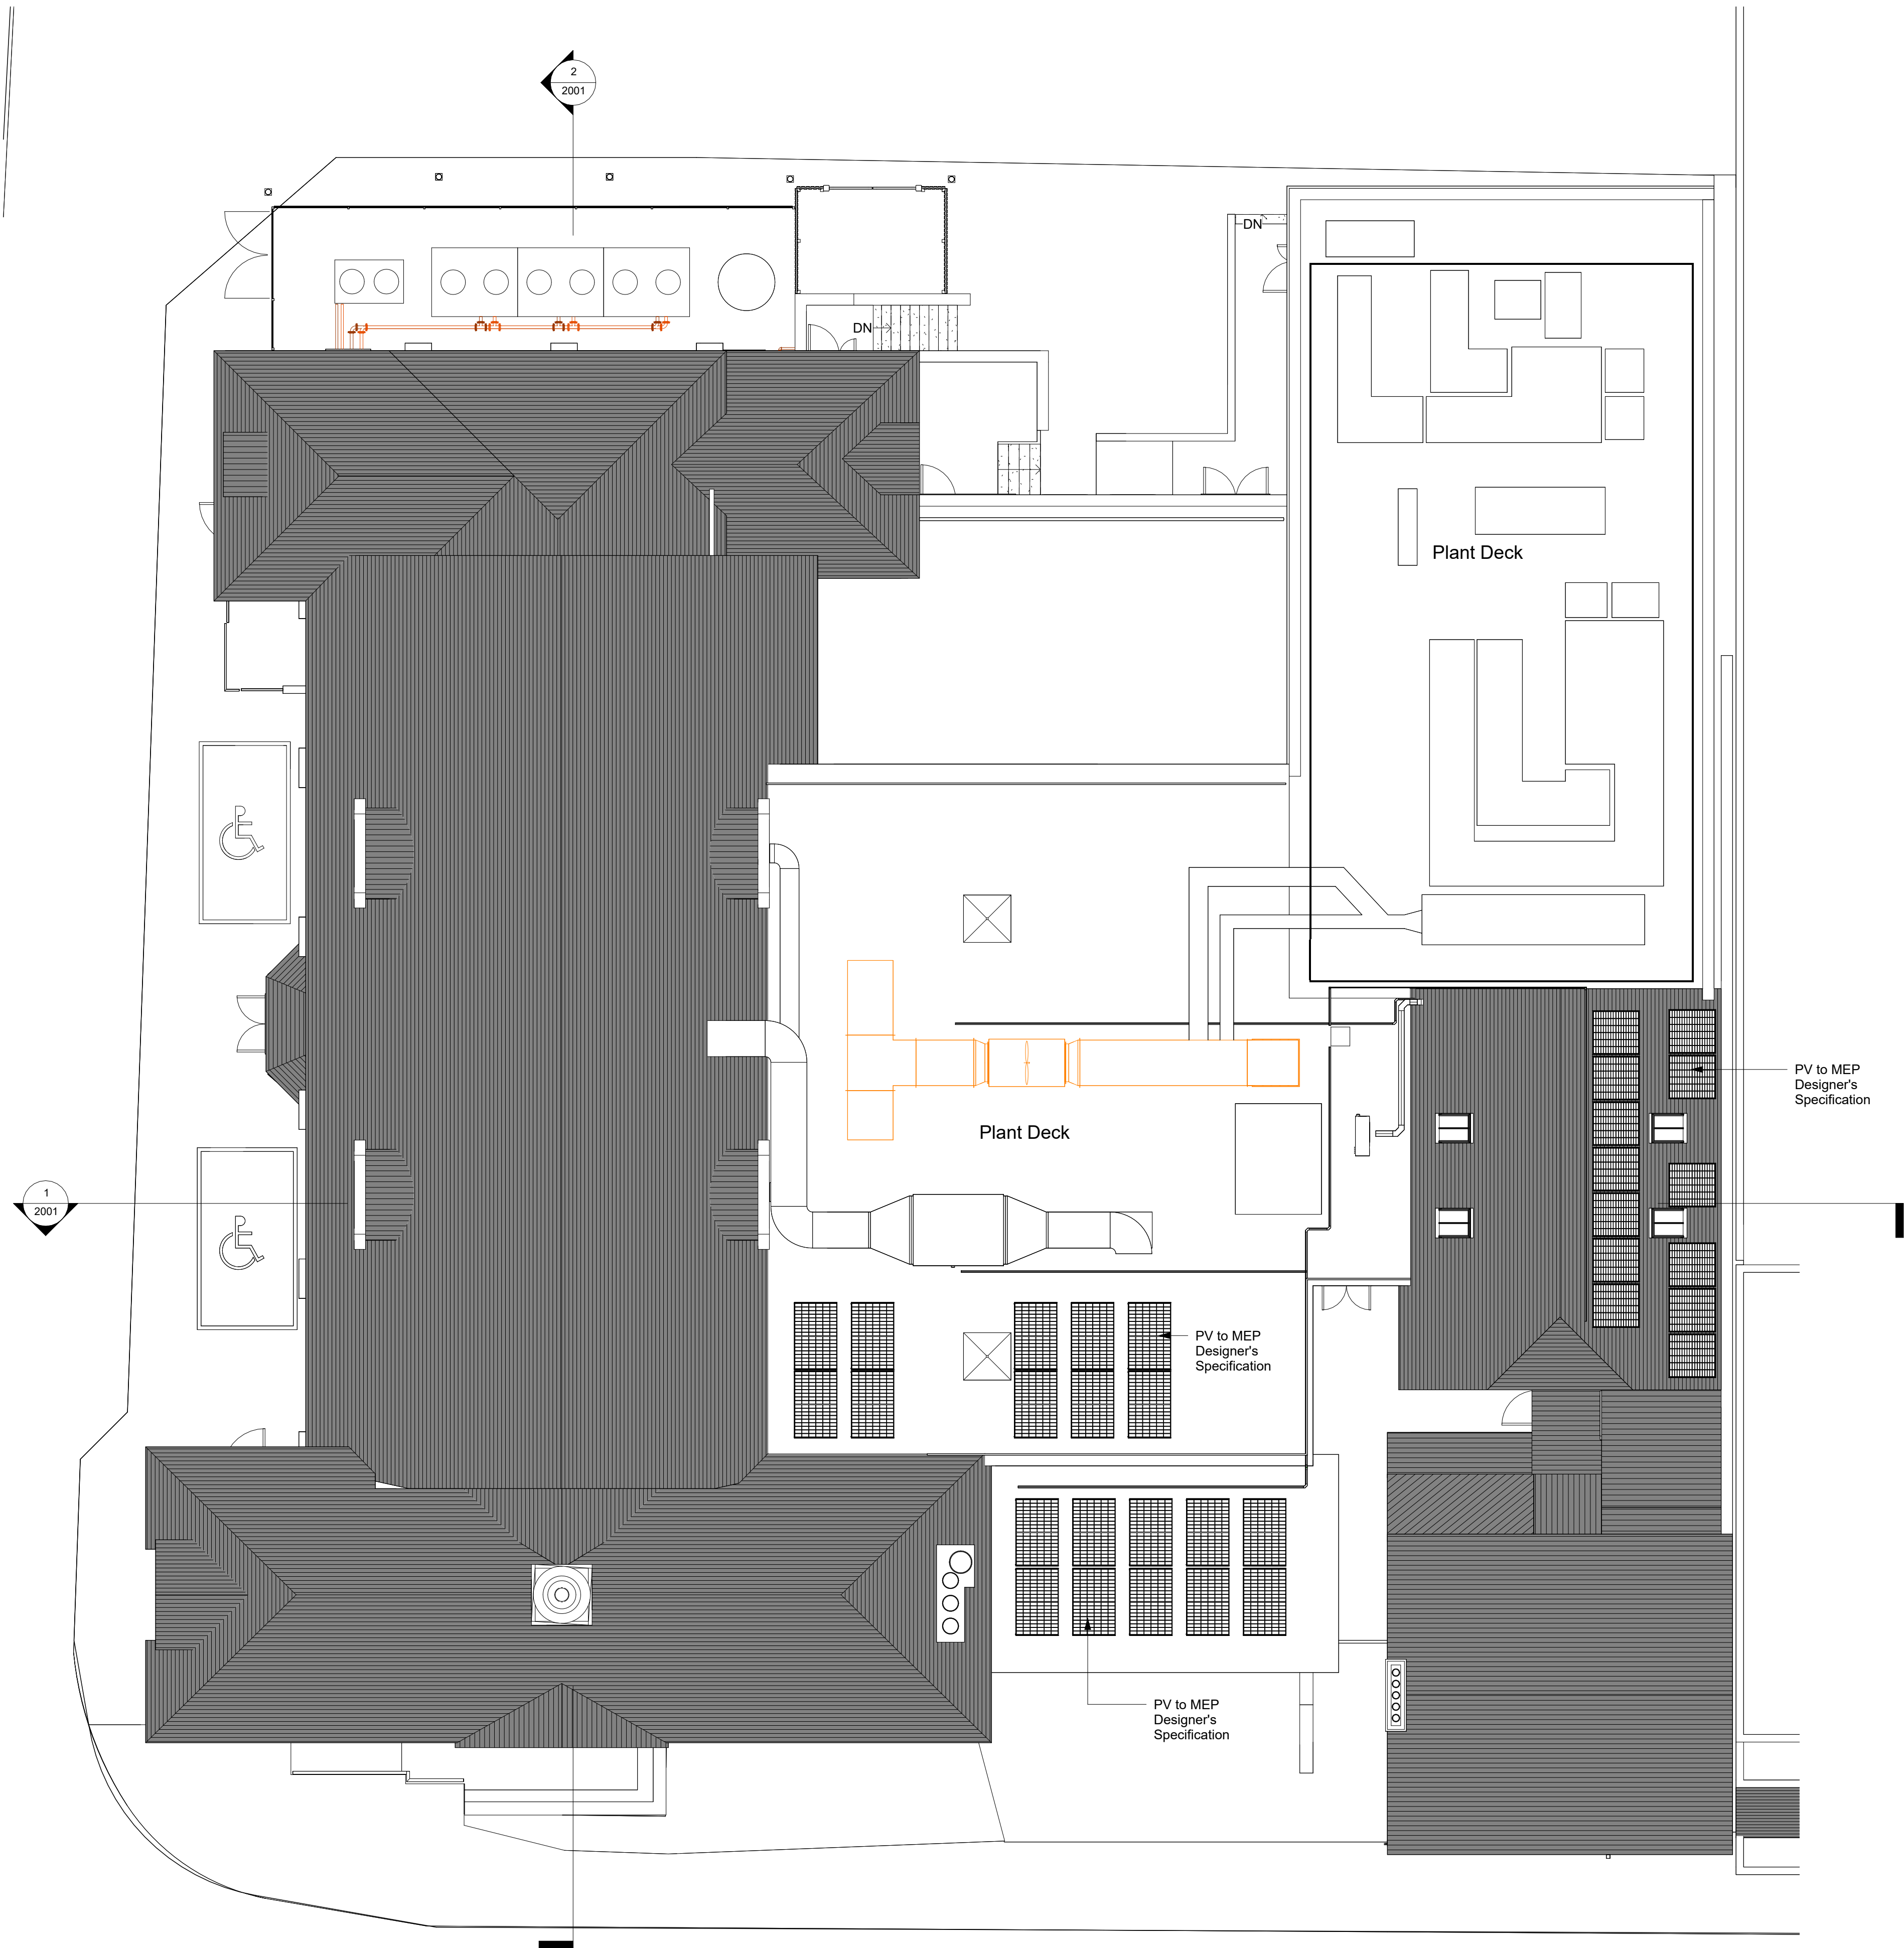

Roof Plan - Proposed  
1 : 100

| No. | Note   |
|-----|---|
| 1   | All dimensions to be verified on site by GENERAL CONTRACTOR prior to any work, setting out or shop drawings being prepared.   |
| 2   | Drawings not to be scaled. Work to figured dimensions only.   |
| 3   | © copyright SAUNDERS BOSTON LIMITED. All rights reserved.<br>This drawing remains the property of SAUNDERS BOSTON LIMITED at all times and may not be reproduced or copied in whole or in part without their prior written consent. |
| 4   | This drawing and related specifications are for use only in the stated location.   |
| 5   | This drawing is to be read in conjunction with all other Consultants drawings and specifications.   |
| 6   | Drainage has not been surveyed and any/all pipe locations and below ground drainage runs are indicative.   |
| 7   | It is assumed that all works will be carried out by a competent contractor who will be working, where appropriate, to an approved method statement.                                                                                 |

P03

Planning Issue

31/07/2026

KP

BH

T01

Tender Issue

17/07/2026

KP

BH

P02

Stage 3 Issue

01/05/2026

KP

BH

P01

Preliminary Issue

25/02/2026

KP

BH

No.

Revision

Date

Chk

Auth

Client



Saunders  
Boston  
Architects

Eastern Gate House, 119 Newmarket Road,  
Cambridge CB5 8HA  
T 01223 367733  
office@saundersboston.co.uk

The Generator, The Gallery, King's Wharf  
The Quay, Exeter EX2 4AN  
T 01392 346627  
www.saundersboston.co.uk

PLANNING

SBA Project Code

Drawn KP

Date 14/01/26

2157

Checked BH

Suitability Code

North Herts District Council

Job

North Herts Decarb - Phase 2 - Town Hall

Drawing

Proposed Roof Plan

Scale

1 : 100 @A1

Revision

P03

project

originator

zone

level

type

role

number

2157

-SBA-TH-ZZ

-DR-A-0004