Docusign Envelope ID: BBF55C85-7219-827A-83F9-CCDC5CCF6CA4

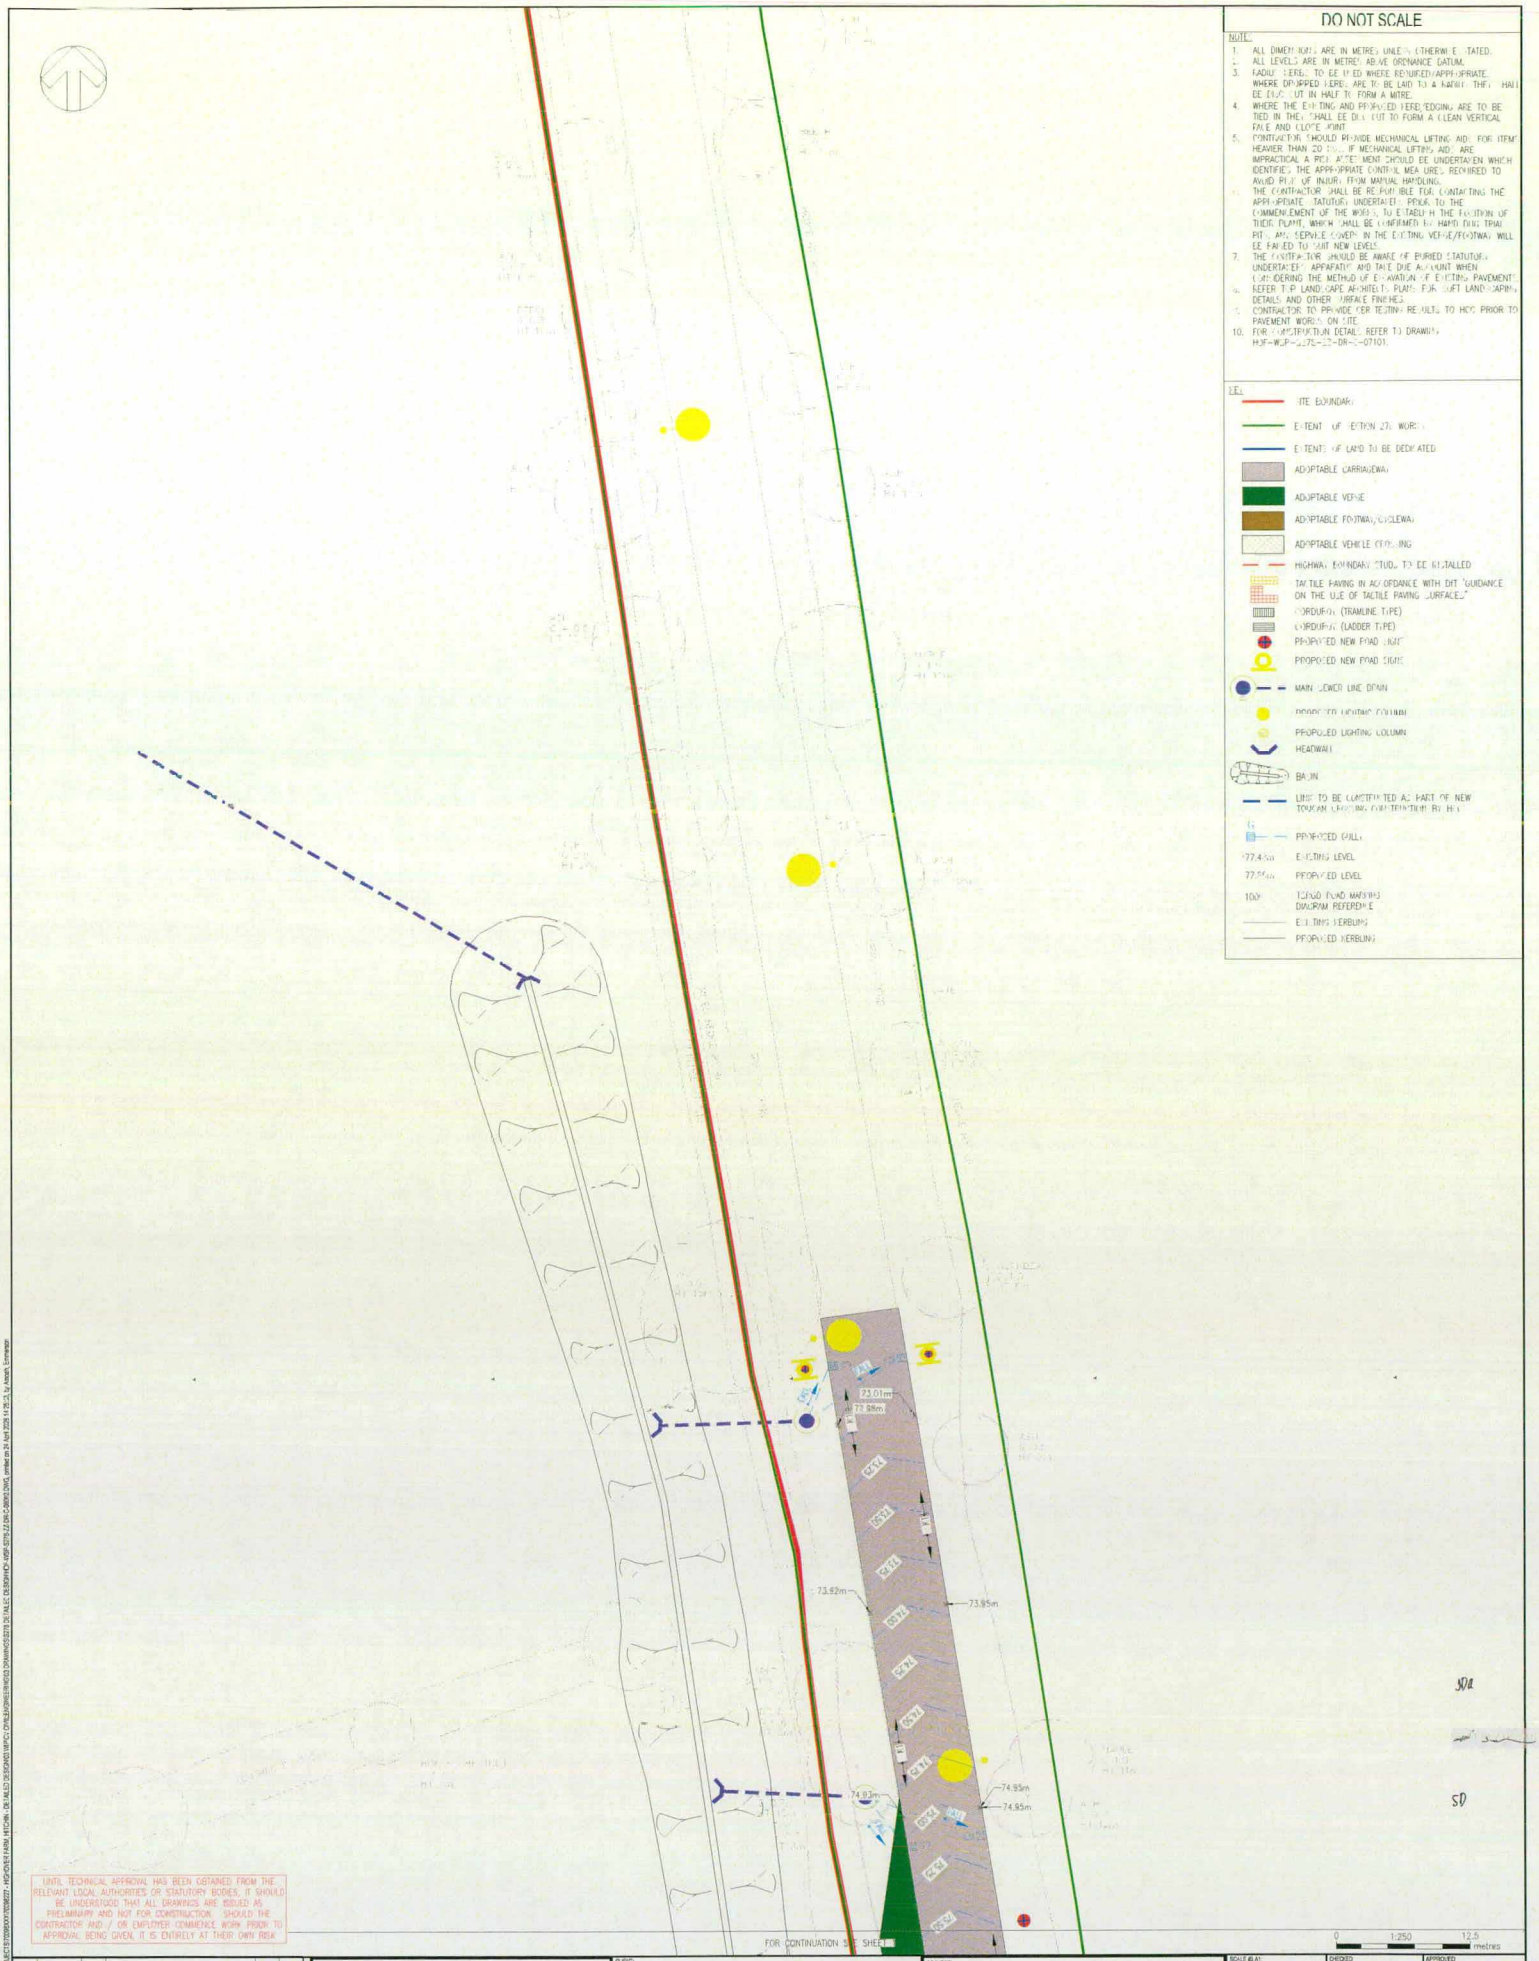

File name: H:\JOBS\PROJECTS\70086227-HIGHOVER FARM, HITCHIN - DETAILED DESIGN\2 WIP\C CIVILS\WORKING\S278\DRAWINGS\S278 2D\VALE DESIGN\HOF-WSP-S278-ZZ-DR-C-08002.DWG, plotted on 24 April 2026 11:35:12 by Adam Ermenyi