


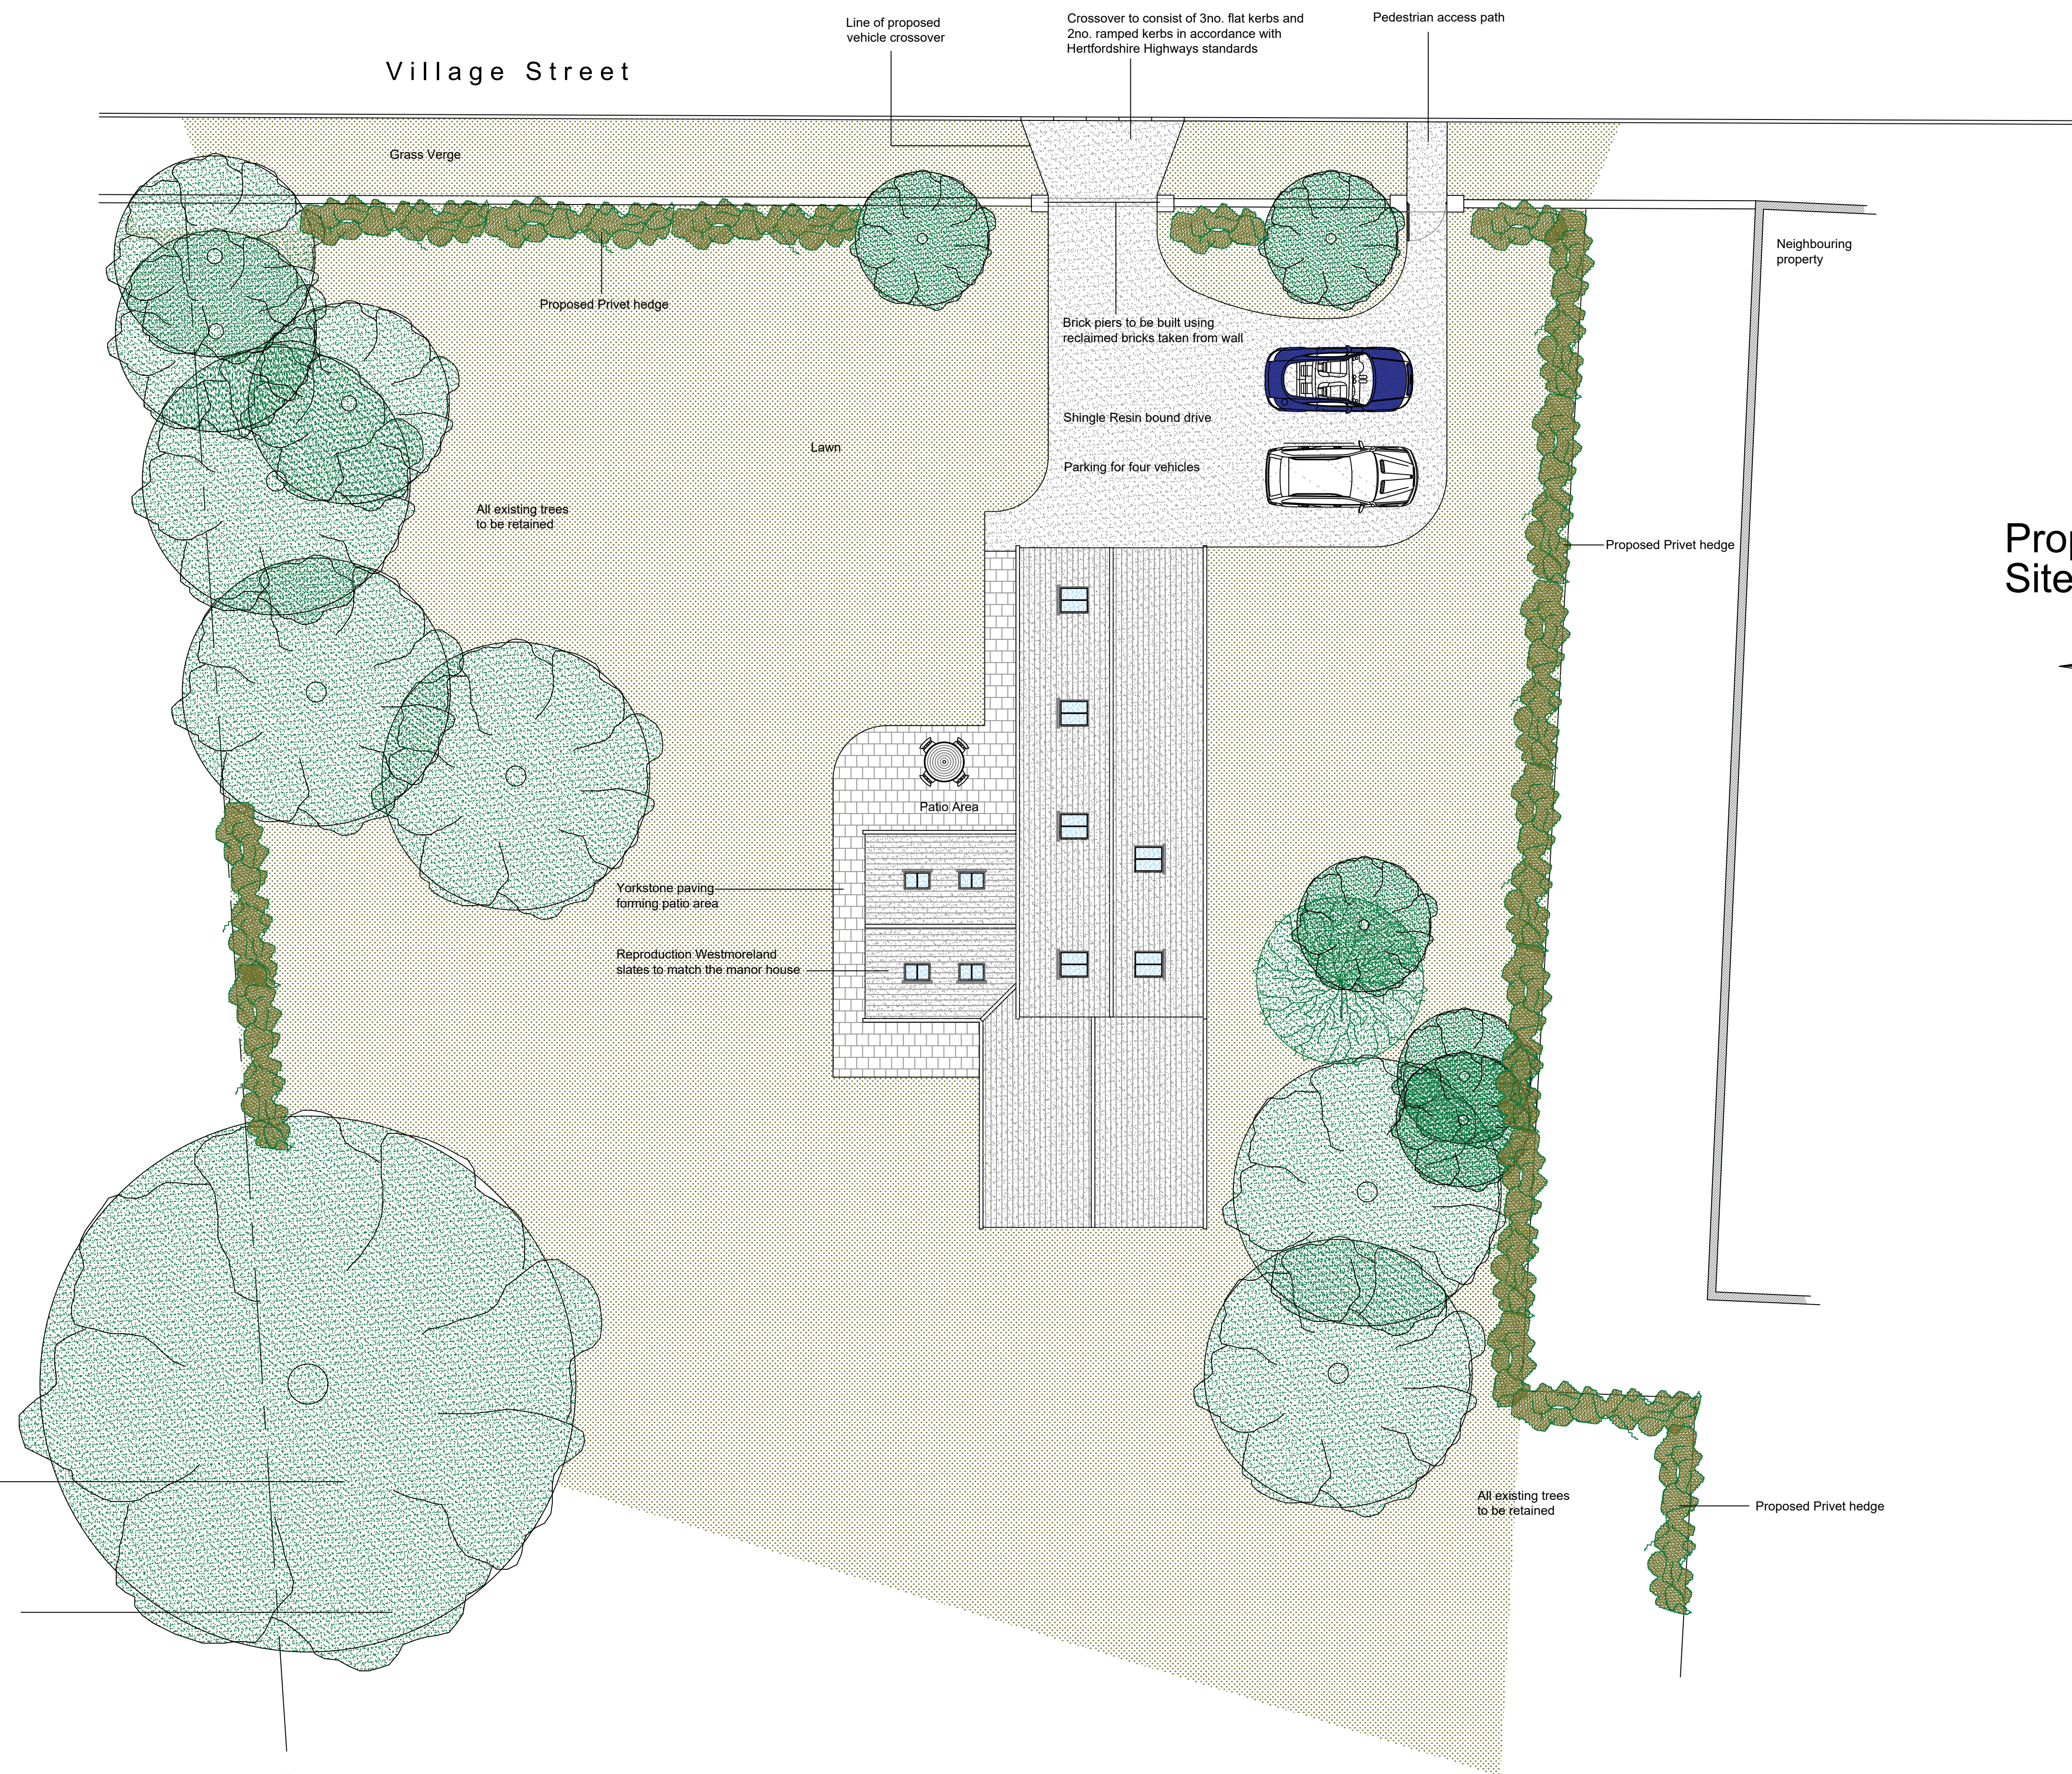

Proposed Roof / Site Plan 1:100



Architech Limited

Architectural and Building Consultants
Tel. 01462 634293 / 07768 123899

Project

The Generator Building, Hexton
Manor, Hexton, Hertfordshire

Title

Proposed Three Bedroom Dwelling

Date

April 2023

Scale

1:100

Status

Planning

2023 / 25 / 02

A1

1:100 Scale Bar

0 2.0m 4.0m

© THIS DRAWING IS COPYRIGHT