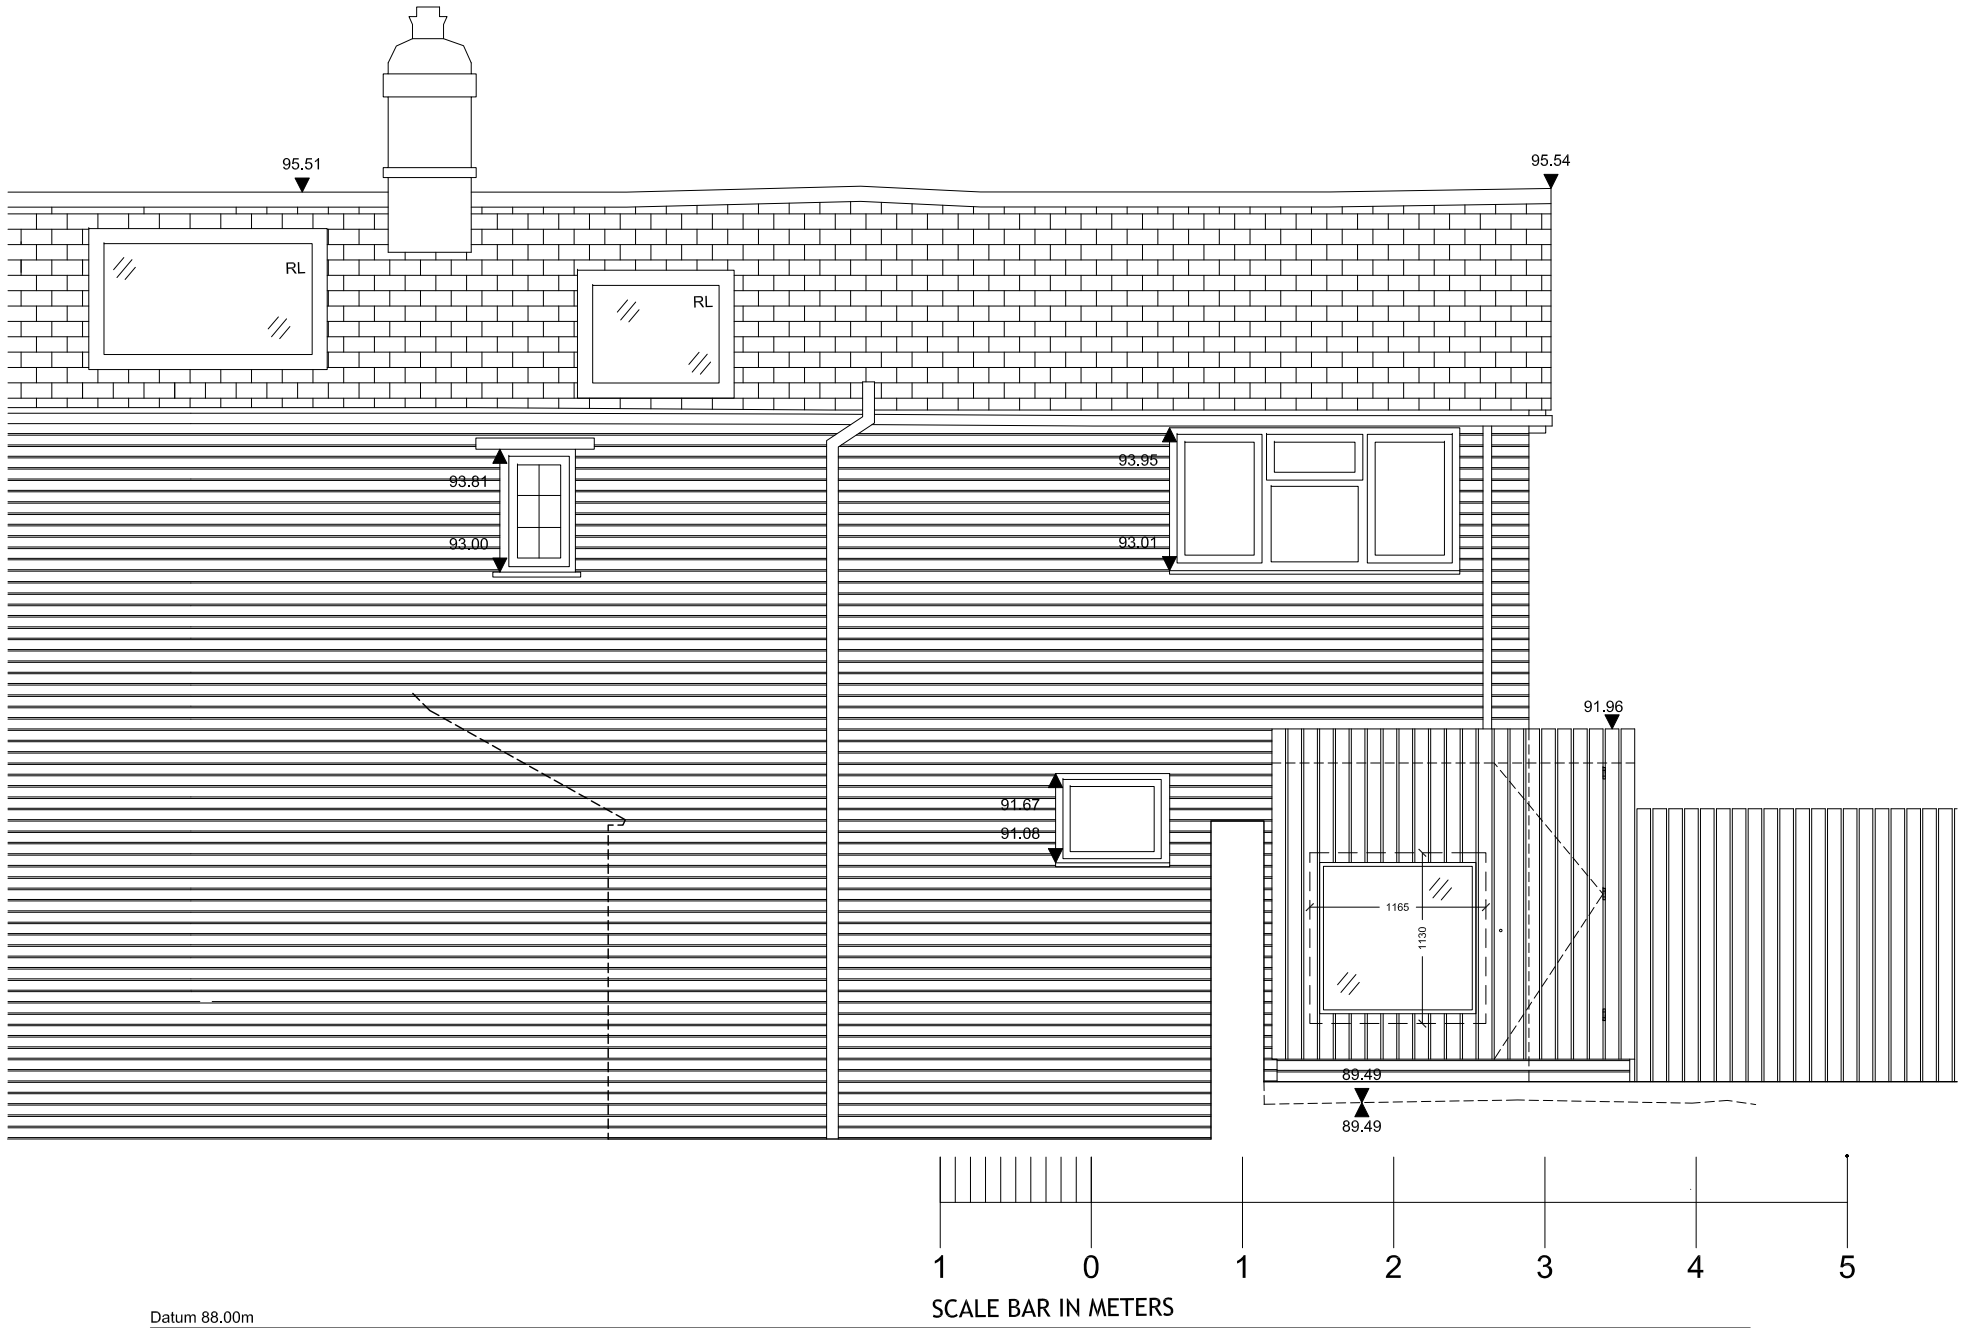

Datum 88.00m

Scale from this drawing for planning only.
All existing site,tree and building information has been compiled from different sources.
All dimensions are to be checked on site.
Errors are to be reported immediately to the Architect.
To be read In conjunction with all relevant Architects' Services and Structural Engineers drawings.

© HUGO HARDY ARCHITECT

Revision	Date	Description	Drawn By	Checked
REV.B	05/06/26	RETENTION OF EXISTING EXTERNAL CHIMNEY	HJH	HHA

© HUGO HARDY ARCHITECT

Project
19 GARDEN FIELDS, KIMPTON

Client NATSHA BAYNE
Date 23.03.26
Format A3
Scale 1:50
Drawn HJH
Checked HHA

Unless Indicated below this drawing Is for Information only

PLANNING

CAD Reference

Drawing Title: SIDE ELEVATION ELEVATION
Project Number: 076
Drawing Number: 076/202/PL/REV.B
Issue: B

50 Parkhill Rd.
Hemel Hempstead
Hertfordshire
England
HP1 1TP

Telephone
+44 (0) 7881428701