


W1-02 & 04 - Existing


Internal structure
across W1-04: - - - - -

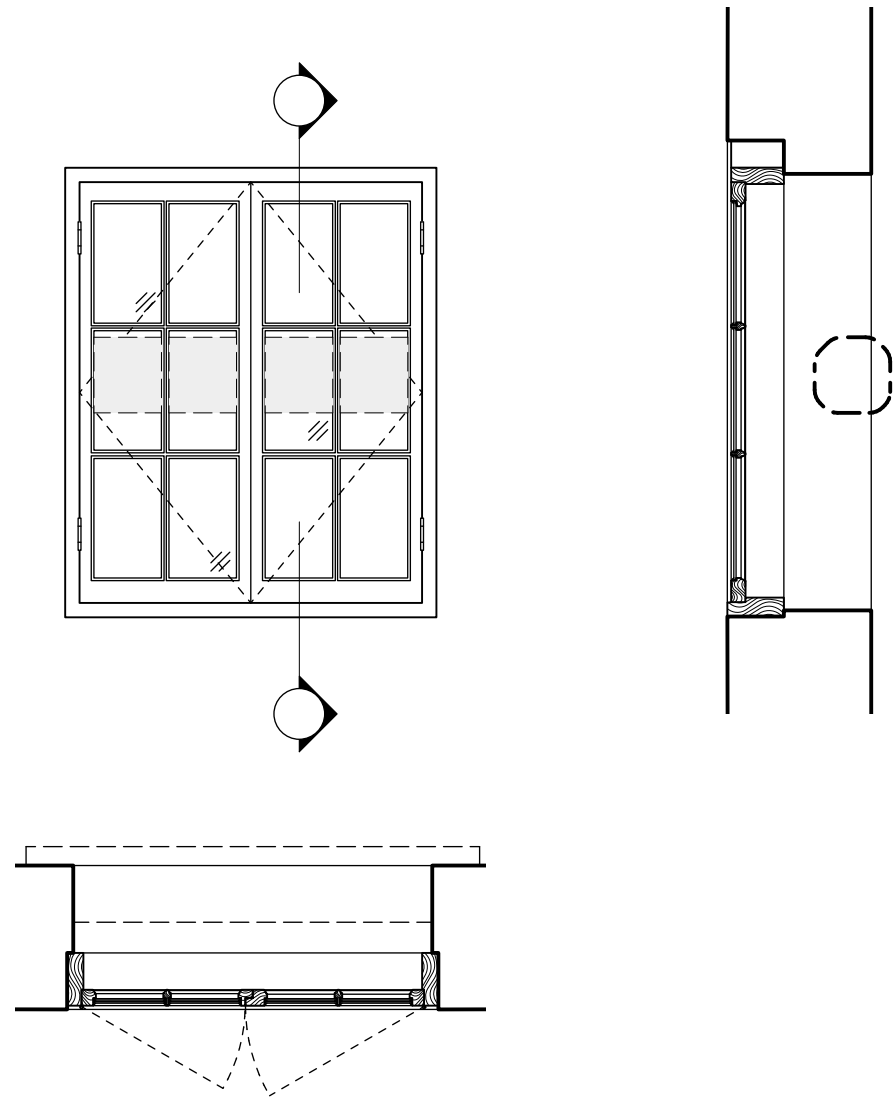

Photograph of windows W1-02 & 04.

W1-02 & 04 - Proposed

Structure across W1-04: - - - - -

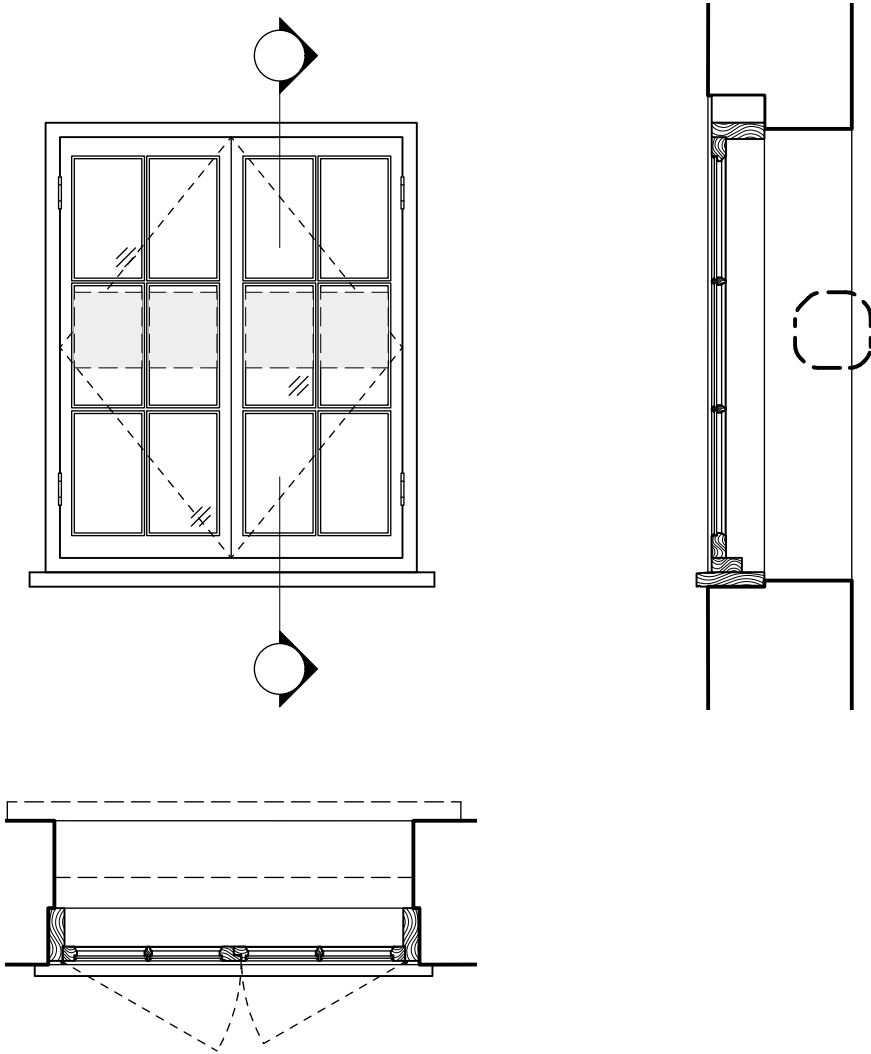

Replacement windows:
New window units to be slimline doubled-glazed with
20mm ovolo glazing bars to match existing.
New ovolo profile frames to match existing.
Sill to be included in new window frames.
Monkey-tail ironmongery.

GENERAL NOTES

1. This drawing is the copyright of Haines Phillips Architects.
2. Do not scale from this drawing. Use figured dimensions only.
3. This drawing must not be used for land transfer purposes, or for construction purposes unless accompanied by an Architect's Instruction.

DRAWING ISSUE STATUS

ISSUE	STATUS	COMMENT
P	PRELIMINARY	For comment and review
PL	PLANNING	Planning/Listed Building Application
BR	BUILDING REGS	Building Regs Application
T	TENDER	For pricing purposes only
C	CONSTRUCTION	For procurement & construction
FC	FINAL CONSTRUCTION	Record drawings on completion
L	LEGAL	Conveyancing or other legal purposes

REVISIONS

REV	DATE	NOTES
1	17/05/26	PLANNING ISSUE

**HAINES
PHILLIPS**
ARCHITECTS

Tankerton Works
12 Argyle Walk
London WC1H 8HA
t 020 7833 9324
f 020 7837 2864
e office@hainesphillips.co.uk

JOB TITLE

The Bull, Gosmore
SG4 7QG
DRAWING TITLE
Windows 03
W1-02 & 04 - Existing & Proposed

DRAWN	DATE	SCALE	JOB NR	DRAWING NO.	ISSUE	REVISION
PC	March 2026	1:20@A3	4425	DA 402	PL	1