



W1-01 & 03 Existing

W1-01 & 03 Proposed

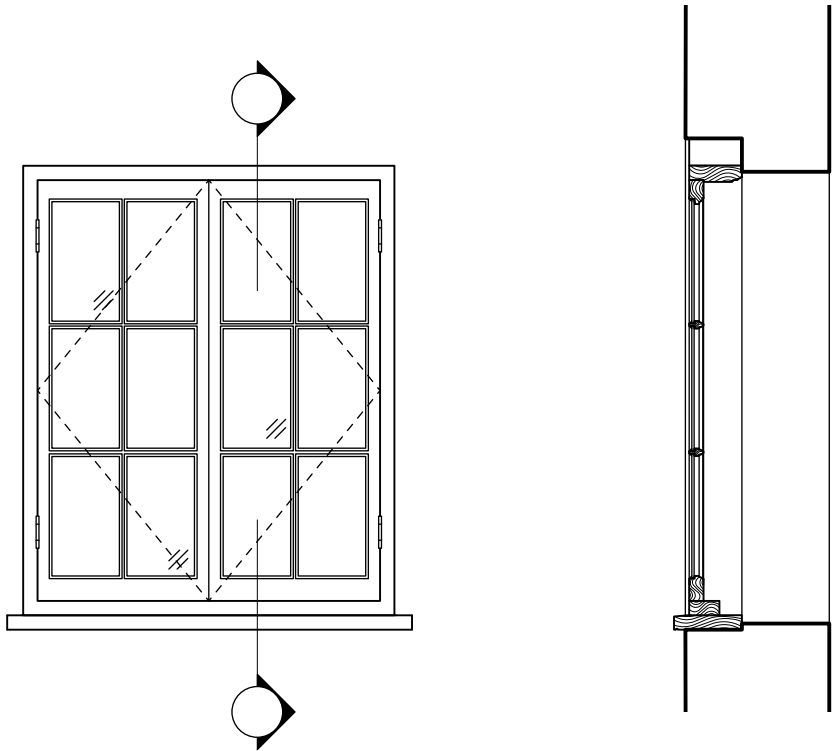

Photograph of window W1-03
(W1-01 sill is present)

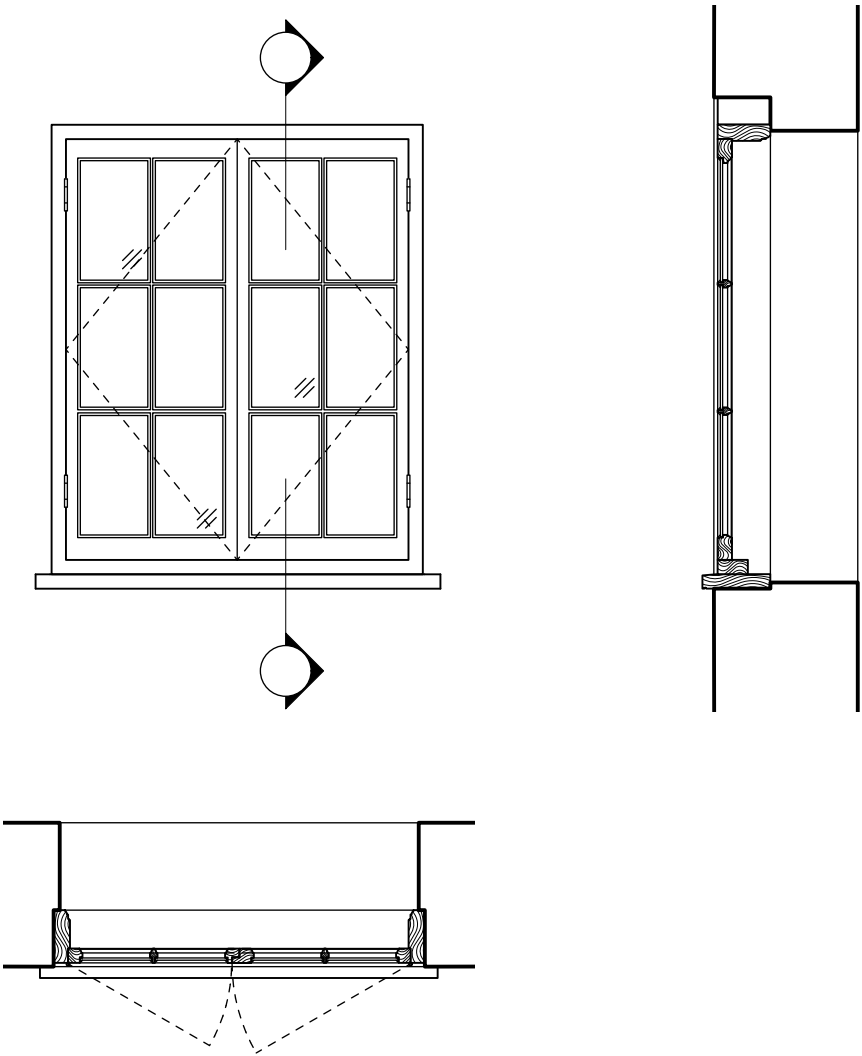

Replacement casements:
Existing, original frame to be retained.
New window casements to be slimline doubled-glazed
with 20mm ovolo glazing bars to match existing.
New ovolo profile frames to match existing.
Sill to be spliced into existing frame of W1-03.
Monkey-tail ironmongery.

GENERAL NOTES

1. This drawing is the copyright of Haines Phillips Architects.
2. Do not scale from this drawing. Use figured dimensions only.
3. This drawing must not be used for land transfer purposes, or for construction purposes unless accompanied by an Architect's Instruction.

DRAWING ISSUE STATUS

ISSUE	STATUS	COMMENT
P	PRELIMINARY	For comment and review
PL	PLANNING	Planning/Listed Building Application
BR	BUILDING REGS	Building Regs Application
T	TENDER	For pricing purposes only
C	CONSTRUCTION	For procurement & construction
FC	FINAL CONSTRUCTION	Record drawings on completion
L	LEGAL	Conveyancing or other legal purposes

REVISIONS

REV	DATE	NOTES
1	17/05/26	PLANNING ISSUE

**HAINES
PHILLIPS**
ARCHITECTS

Tankerton Works
12 Argyle Walk
London WC1H 8HA
t 020 7833 9324
f 020 7837 2864
e office@hainesphillips.co.uk

JOB TITLE

The Bull, Gosmore
SG4 7QG
DRAWING TITLE
Windows 02
W1-01 & 03 - Existing & Proposed
DRAWN DATE SCALE
PC March 2026 1:20@A3
JOB NR DRAWING NO. ISSUE REVISION
4425 DA 401 PL 1