


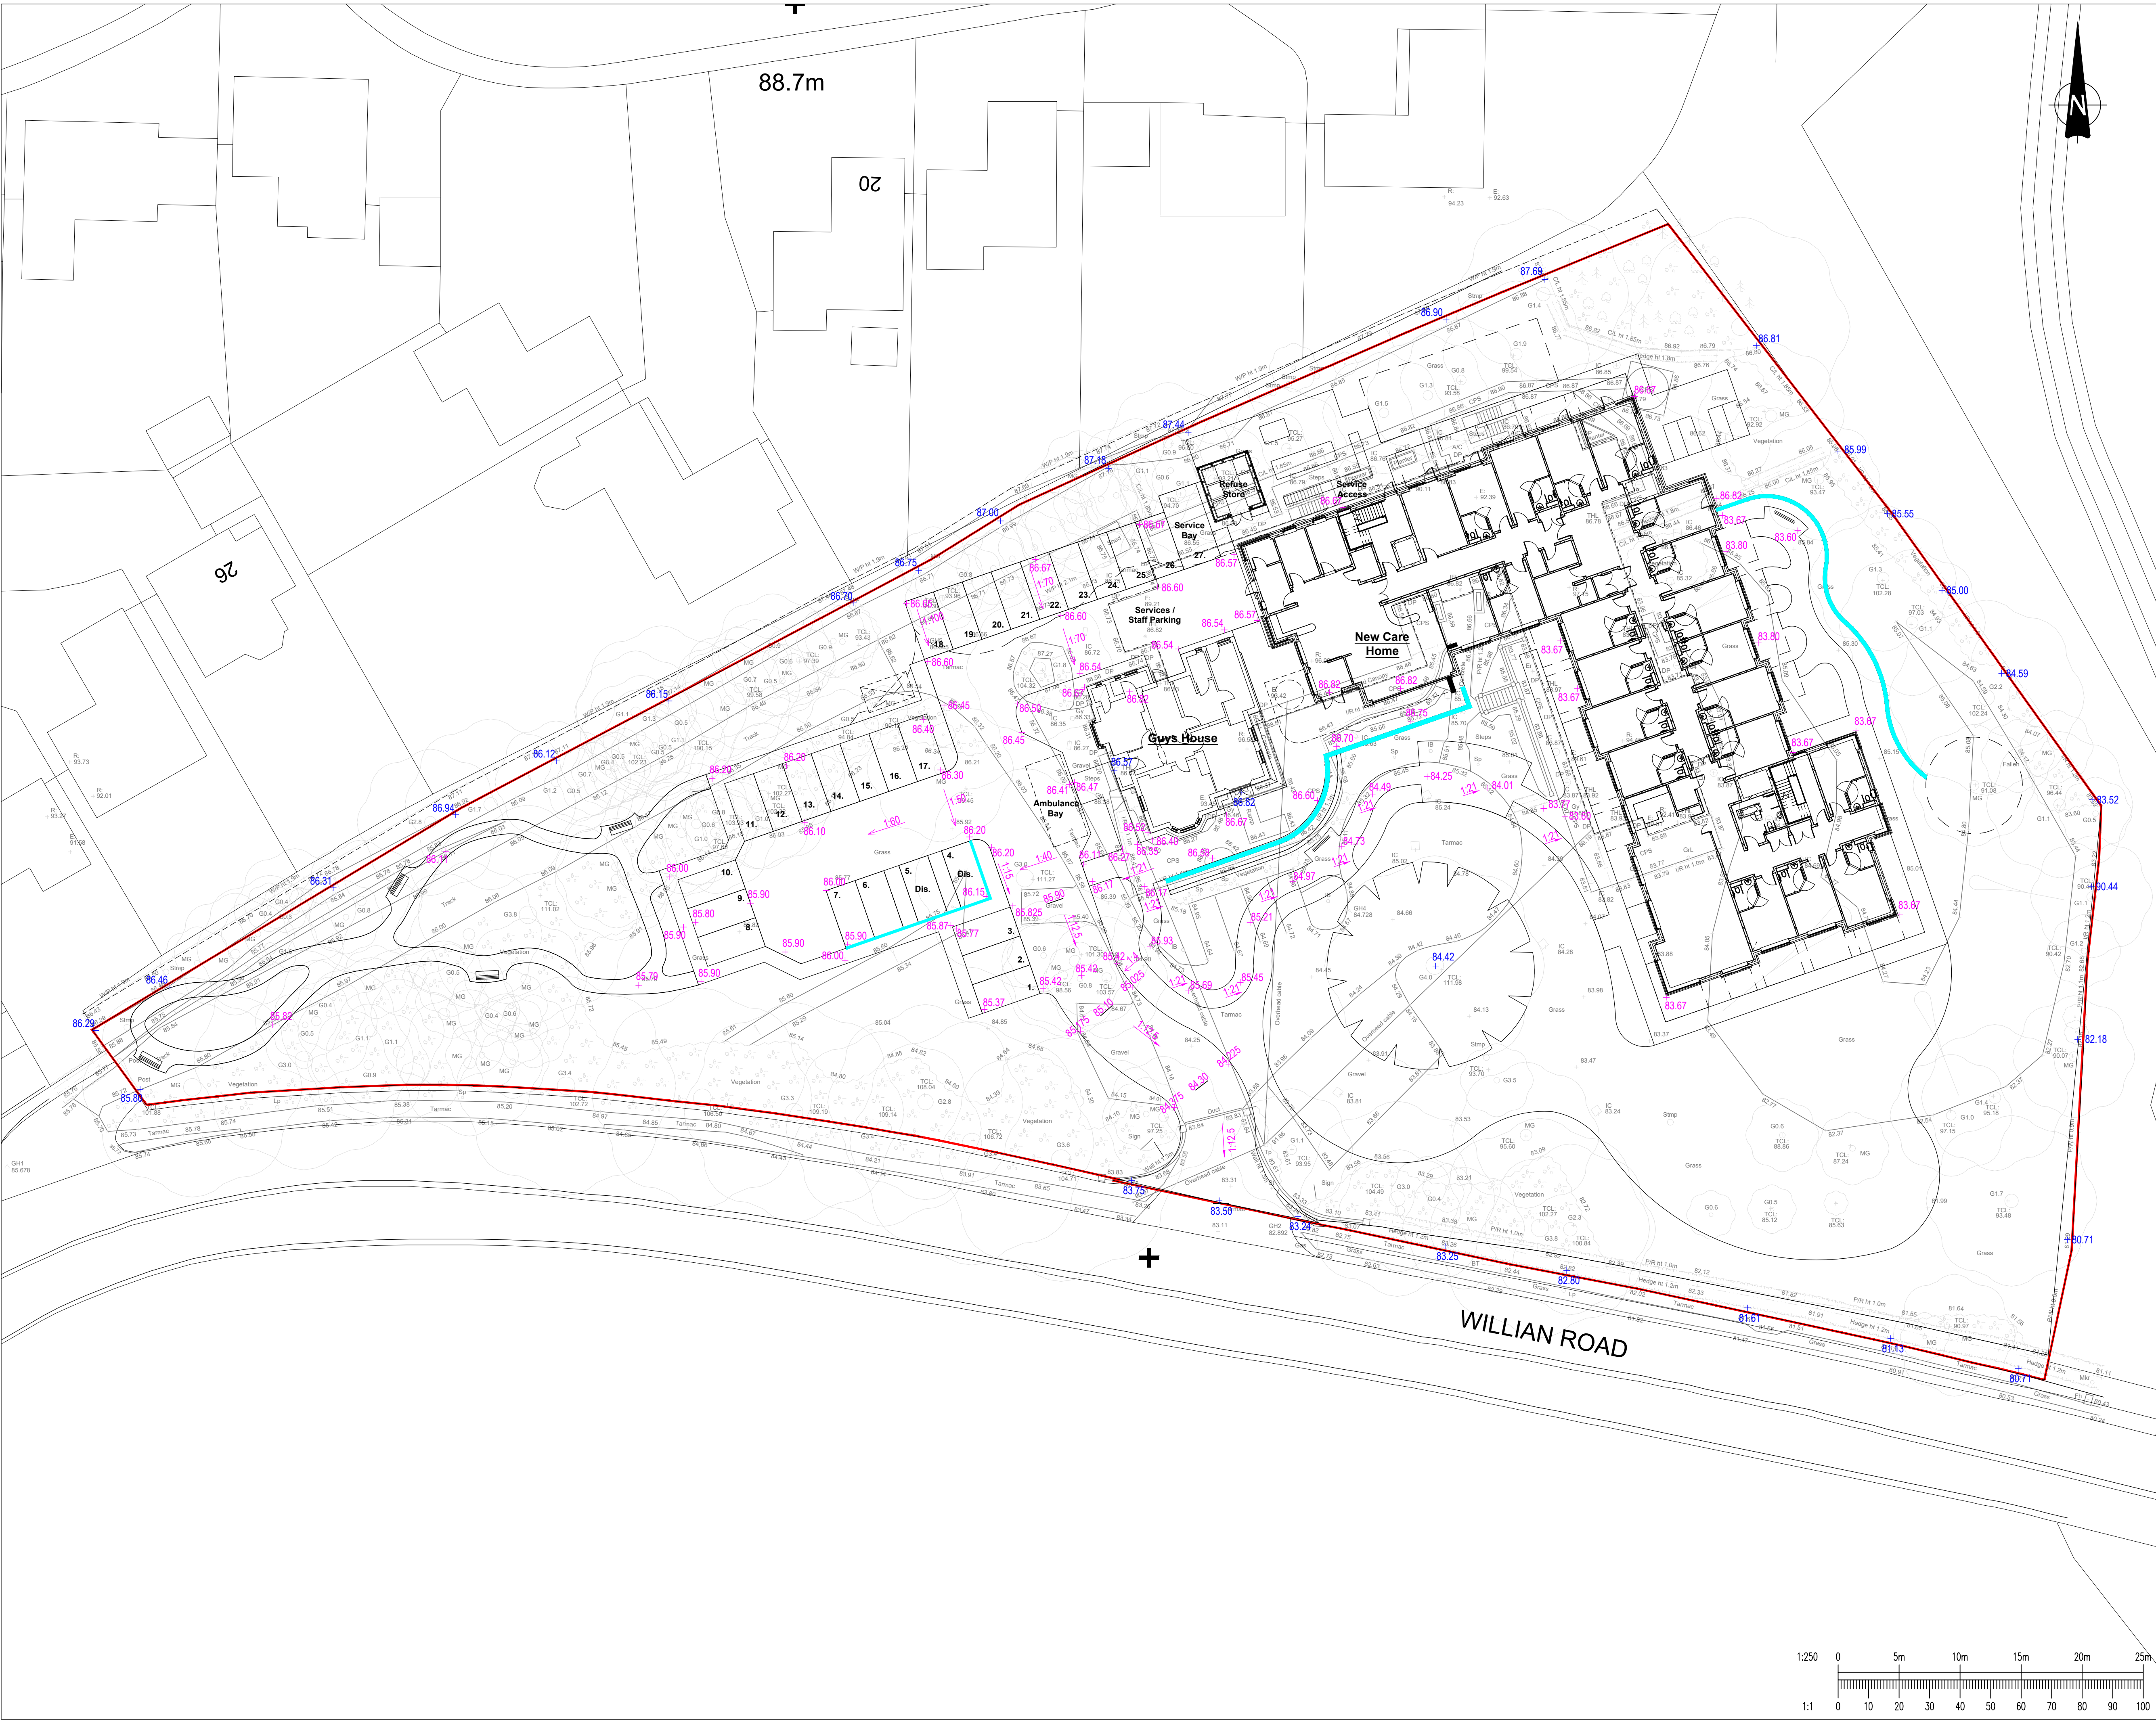

NOTES:

- DRAWING TO BE READ IN CONJUNCTION WITH CSP DESIGN PHILOSOPHY AND SPECIFICATION.
- WHERE THIS DRAWING HAS BEEN ISSUED IN ELECTRONIC .DWG FORMAT, IT HAS BEEN DONE SO IN GOOD FAITH. CSP DO NOT TAKE ANY RESPONSIBILITY FOR ANY INACCURACIES IN THE ELECTRONIC DATA, WHICH SHOULD BE CHECKED AGAINST THE PAPER (OR .PDF) DRAWING ISSUE. ANY APPARENT DISCREPANCIES SHOULD BE IMMEDIATELY REPORTED TO CSP. THE ELECTRONIC .DWG FILE SHOULD NOT BE ASSUMED TO BE TO SCALE AND SHOULD NOT BE USED FOR 'OVERLAYING', SETTING OUT OR CHECKING OF ANY THIRD PARTY INFORMATION. ALL DIMENSIONS SHOULD BE TAKEN FROM THE PAPER (OR .PDF) VERSION OF THE DRAWING. ELECTRONIC DRAWINGS MAY CONTAIN THIRD PARTY INFORMATION, WHICH SHOULD BE CHECKED AGAINST THE ORIGINATORS PAPER DRAWING(S).
- ALL DIMENSIONS ARE MILLIMETRES (mm), AND LEVELS ARE IN METRES (m) UNLESS NOTED OTHERWISE AND SHOULD BE CHECKED ON SITE PRIOR TO CONSTRUCTION/FABRICATION.
- DO NOT SCALE FROM THIS DRAWING. ONLY FIGURED DIMENSIONS ARE TO BE RELIED UPON. DON'T HESITATE TO GET IN TOUCH WITH CSP IF ADDITIONAL INFORMATION IS REQUIRED.
- ANY DISCREPANCIES BETWEEN DRAWINGS OF DIFFERENT SCALES AND BETWEEN DRAWINGS AND SPECIFICATIONS, WHERE APPROPRIATE, TO BE REPORTED TO CSP FOR DECISION.
- COPYRIGHT RESERVED. THIS DRAWING MAY ONLY BE USED FOR THE CLIENT AND LOCATION SPECIFIED IN THE TITLE BLOCK. IT MAY NOT BE COPIED OR DISCLOSED TO ANY THIRD PARTY WITHOUT THE PRIOR WRITTEN CONSENT OF CSP.
- THIS DRAWING SHOULD ONLY BE USED FOR CONSTRUCTION IF THE DRAWING STATUS IS "CONSTRUCTION". CSP TAKES NO RESPONSIBILITY FOR CONSTRUCTION WORKS UNDERTAKEN TO DRAWINGS THAT ARE NOT MARKED WITH THIS STATUS.
- DRAWING TO BE READ IN CONJUNCTION WITH ALL RELEVANT ARCHITECTS, ENGINEERS DRAWINGS AND SPECIFICATIONS AND ANY OTHER WRITTEN INSTRUCTIONS ISSUED BY THE CONTRACT ADMINISTRATOR.

DEVELOPMENT FLOOR LEVELS:

LOWER GROUND FLOOR: 83.820m
GROUND FLOOR: 86.820m
FIRST FLOOR: 89.820m
SECOND FLOOR: 92.820m

LEGEND:

0.00 EXISTING LAYOUT
0.00 PROPOSED LAYOUT
PROPOSED RETAINING WALL

Rev.	Description	Date	Initials	Checked

Status PLANNING

Client
CARING HOMES

Location
**GUYSFIELD CARE HOME
WILLIAN RD, WILLIAN,
LETCOWORTH GARDEN CITY SG6 2AB**

Drawing Title
FINISHED LEVELS

Date APR 28	Drawn by AL	Scale 1:250	Checked by SC	Date APR 28
Project Ref. 9547	Dwg. No. C002			

**CHARLES
SCOTT
&
PARTNERS**
CONSULTING ENGINEERS

300 Bath Street
Glasgow G2 4JR
Tel : 0141-331-2454
www.csandco.co.uk

