


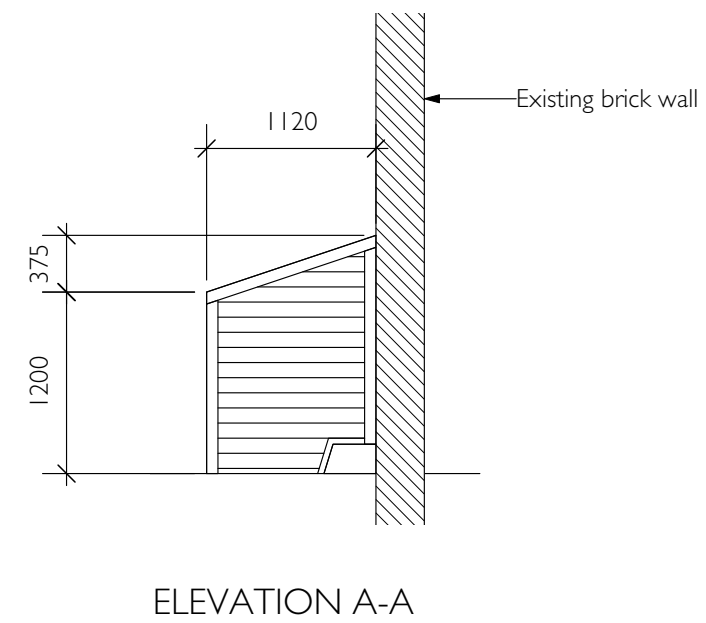


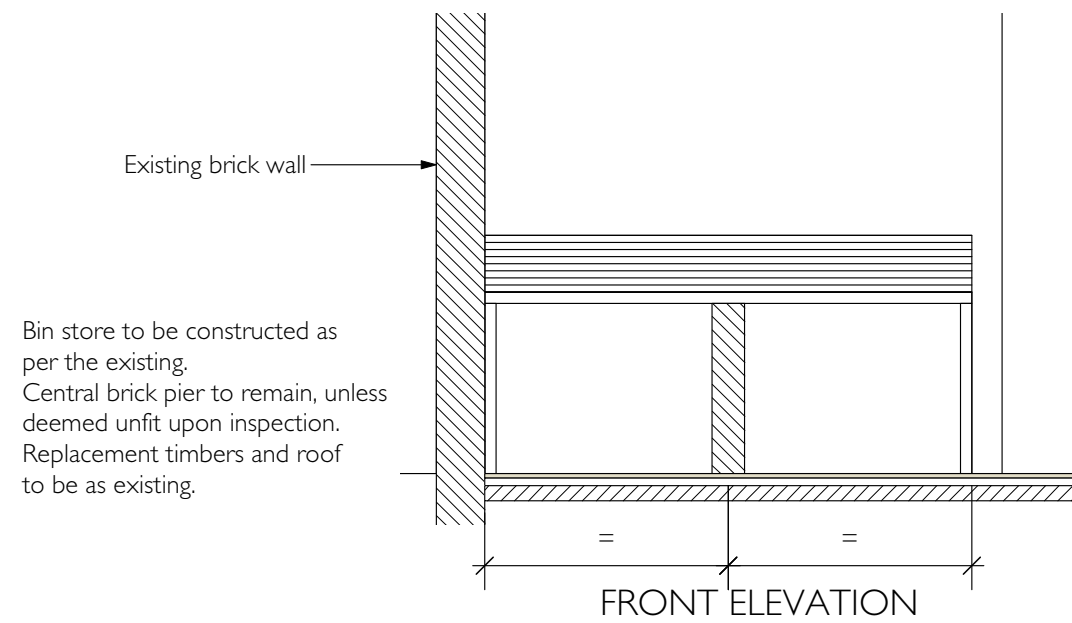

(STITCHED) PHOTO OF EXISTING BIN STORE

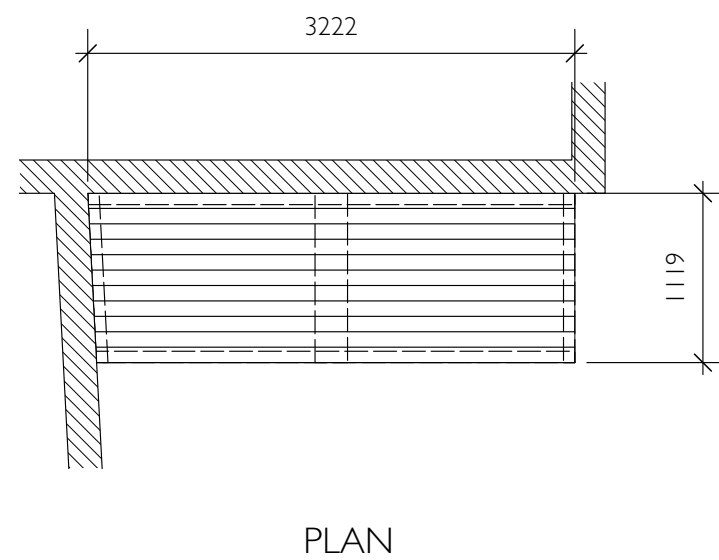

VISUAL OF PROPOSED BIN STORE

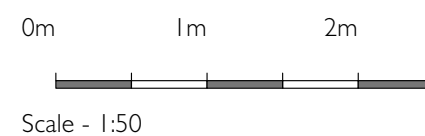

Drawing Title: Bin Store Details	13 Tilehouse Street Hitchin Hertfordshire SG5 2DU	Drawn by: DH Date: 28.01.26
DAN HARTLEY LANDSCAPE & GARDEN DESIGN		Scale: 1:50 @A3 Drawing Number: 09.01